

SHEET INDEX			
SHEET #	SHEET TITLE	REV #	REV DATE
C-000	CIVIL COVER SHEET		
C-001	CIVIL SHEET INDEX		
C-100	OVERALL EXISITNG CONDITIONS & REMOVALS		
C-150	OVERALL BUILDABLE AREA MAP		
C-200.1	OVERALL CIVIL SITE PLAN		
C-200	OVERALL GRADING & DRAINAGE PLAN		
C-201	GRADING & DRAINAGE PLAN		
C-202	GRADING & DRAINAGE PLAN		
C-203	GRADING & DRAINAGE PLAN		
C-204	GRADING & DRAINAGE PLAN		
C-205	GRADING & DRAINAGE PLAN		
C-206	GRADING & DRAINAGE PLAN		
C-300	OVERALL EROSION CONTROL PLAN		
C-500	OVERALL CUT & FILL		
C-600	SITE DETAILS		
C-601	SITE DETAILS		
C-602	SITE DETAILS		
C-603	SITE DETAILS		
C-604	SITE DETAILS		
C-605	SITE DETAILS		



EVS, Inc.
10025 Valley View Road, Suite 140
Eden Prairie, Minnesota 55344
Phone: 952.646.0236
www.evs-eng.com Nevada Registration #23420

CLIENT

PROJECT

WINSTON CONCEPTUAL
DESIGN - EDF

LOCATION

YERINGTON
LYON COUNTY, NV

SUBMITTAL

PRELIMINARY SITE
PLAN

SCALE

#	DATE	DESCRIPTION
A	2025.10.17	PRELIMINARY SITE PLAN

PROFESSIONAL CERTIFICATION

PRELIMINARY - NOT FOR
CONSTRUCTION OR PROCUREMENT


DRAWN BY	CHECKED BY
KK/AR	JT/EW
DATE	PROJECT #
2025.10.17	2025-141

SHEET NAME

CIVIL SHEET INDEX

SHEET NUMBER

C-001

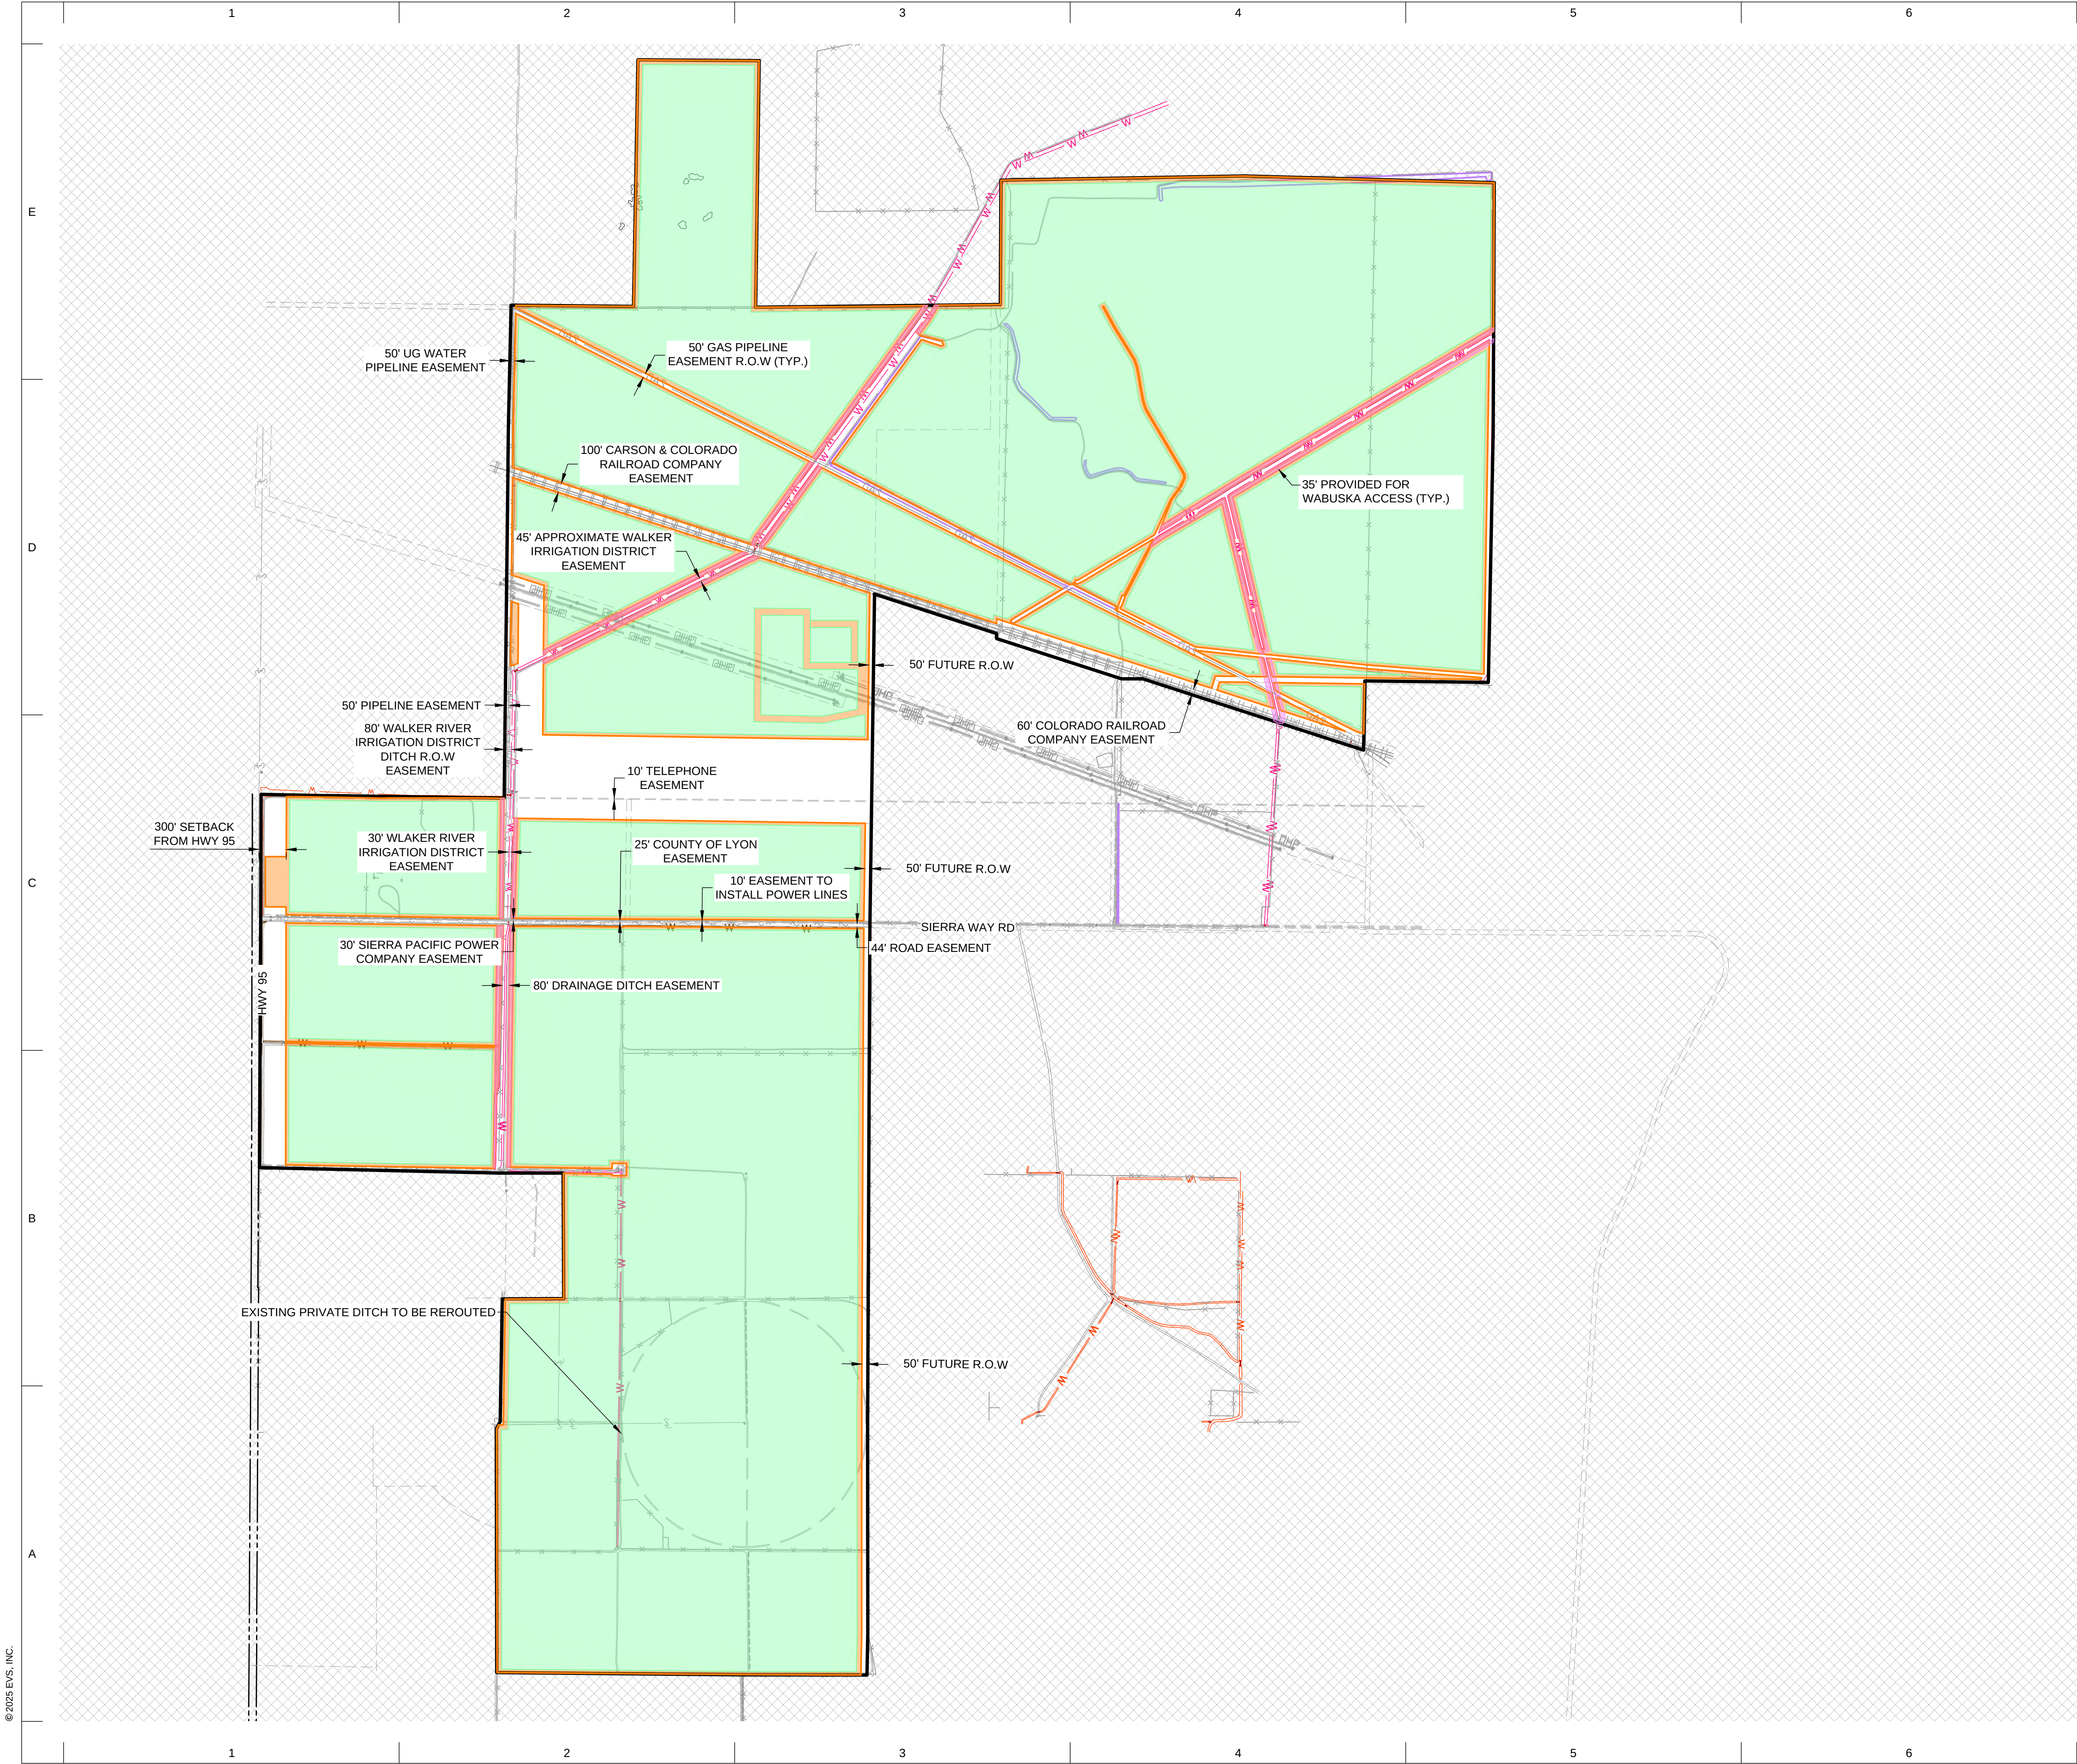

LEGEND

EXISTING FEATURES

PROPERTY LINE

EASEMENT LINE

ROAD RIGHT-OF-WAY

NON-PARTICIPATING BOUNDARIES

EDGE OF DIRT ROAD

EDGE OF PAVED ROAD

EXISTING CULVERT

FENCE

PONDING FEATURES

OHP OVERHEAD POWER

GAS UNDERGROUND GAS LINE

UNDERGROUND WATER PIPELINE STRUCTURE

RAILROAD TRACKS

WRID DITCH/CANAL TOP

W CANAL TOP

DTCH DITCH TOP

V-GUTTER

WATER LINE

WELL

MAJOR CONTOUR

MINOR CONTOUR

BUILDABLE AREA FEATURES

BUILDABLE AREA - ELECTRICAL EQUIPMENT

BUILDABLE AREA - CIVIL FEATURES ONLY

PRELIMINARY DETENTION BASIN

WABUSKA DRAIN ACCESS

BUILDABLE AREA NOTES

1. BUILDABLE AREA MAP CONSTRUCTED USING THE FOLLOWING INFORMATION:

1.1. WINSTON SOLAR ALTA/NSPS SURVEY.

1.2. CONSTRAINTS V20 WINSTON 20250723.

1.3. BL_V20_WINSTON_20250721

2. SETBACKS PER OWNER PROVIDED:

2.1. CONSTRAINTS V20 WINSTON 20250723.

2.2. WINSTON SOLAR ALTA/NSPS SURVEY.

2.3. DRAINAGE GUIDELINES FOR LYON COUNTY.

3. ASSUMED SETBACKS:

3.1. 1' SETBACK FROM ALL EASEMENTS AND R.O.W.

3.2. 300' SETBACK FROM HWY_95 - WEST.

3.3. 50' SETBACK FROM CENTERLINE OF RAILROAD.

3.4. 10' SETBACK FROM CANAL (ACTIVE DRAINAGE) EASEMENT.

3.5. 50' SETBACK - FUTURE RIGHT OF WAY.

3.6. 50' SETBACK FROM GAS PIPELINE EASEMENT.

3.7. 650' NVE WORKING EASEMENT - EAST.

3.8. 270' EASEMENT NVE ALTA - WEST.

4. ASSUMED OFFSETS:

4.1. 35' OFFSET FROM CIVIL BUILDABLE EXTENTS TO ELECTRICAL EQUIPMENT BUILDABLE (TO ALLOW FOR FENCES, ROADS, BMPS, ETC.)

5. BUILDABLE AREA DESIGN NOTES

5.1. WABUSKA DRAIN PATH TO BE CONFIRMED BY WALKER RIVER IRRIGATION DISTRICT.

5.2. STORMWATER DESIGN REQUIRES ADDITIONAL COORDINATION WITH LYON COUNTY AND CURRENT LANDOWNERS.

EVS

ENGINEERING

EVS, Inc.

10025 Valley View Road, Suite 140

Eden Prairie, Minnesota 55344

Phone: 952.646.0236

www.evs-eng.com

Nevada Registration

#23420

CLIENT

edf

PROJECT

WINSTON CONCEPTUAL DESIGN - EDF

LOCATION

YERINGTON LYON COUNTY, NV

SUBMITTAL

PRELIMINARY SITE PLAN

SCALE

NORTH

0

900

1800 FT

1

2 IN

DRAWING SCALES APPLY TO 22" x 34" SHEETS

#	DATE	DESCRIPTION
A	2025.10.17	PRELIMINARY SITE PLAN

PROFESSIONAL CERTIFICATION

PRELIMINARY - NOT FOR CONSTRUCTION OR PROCUREMENT

DRAWN BY

KK/JAR

DATE

2025.10.17

CHECKED BY

JT/EW

PROJECT #


2025-141

SHEET NAME

OVERALL BUILDABLE AREA MAP

SHEET NUMBER

C-150

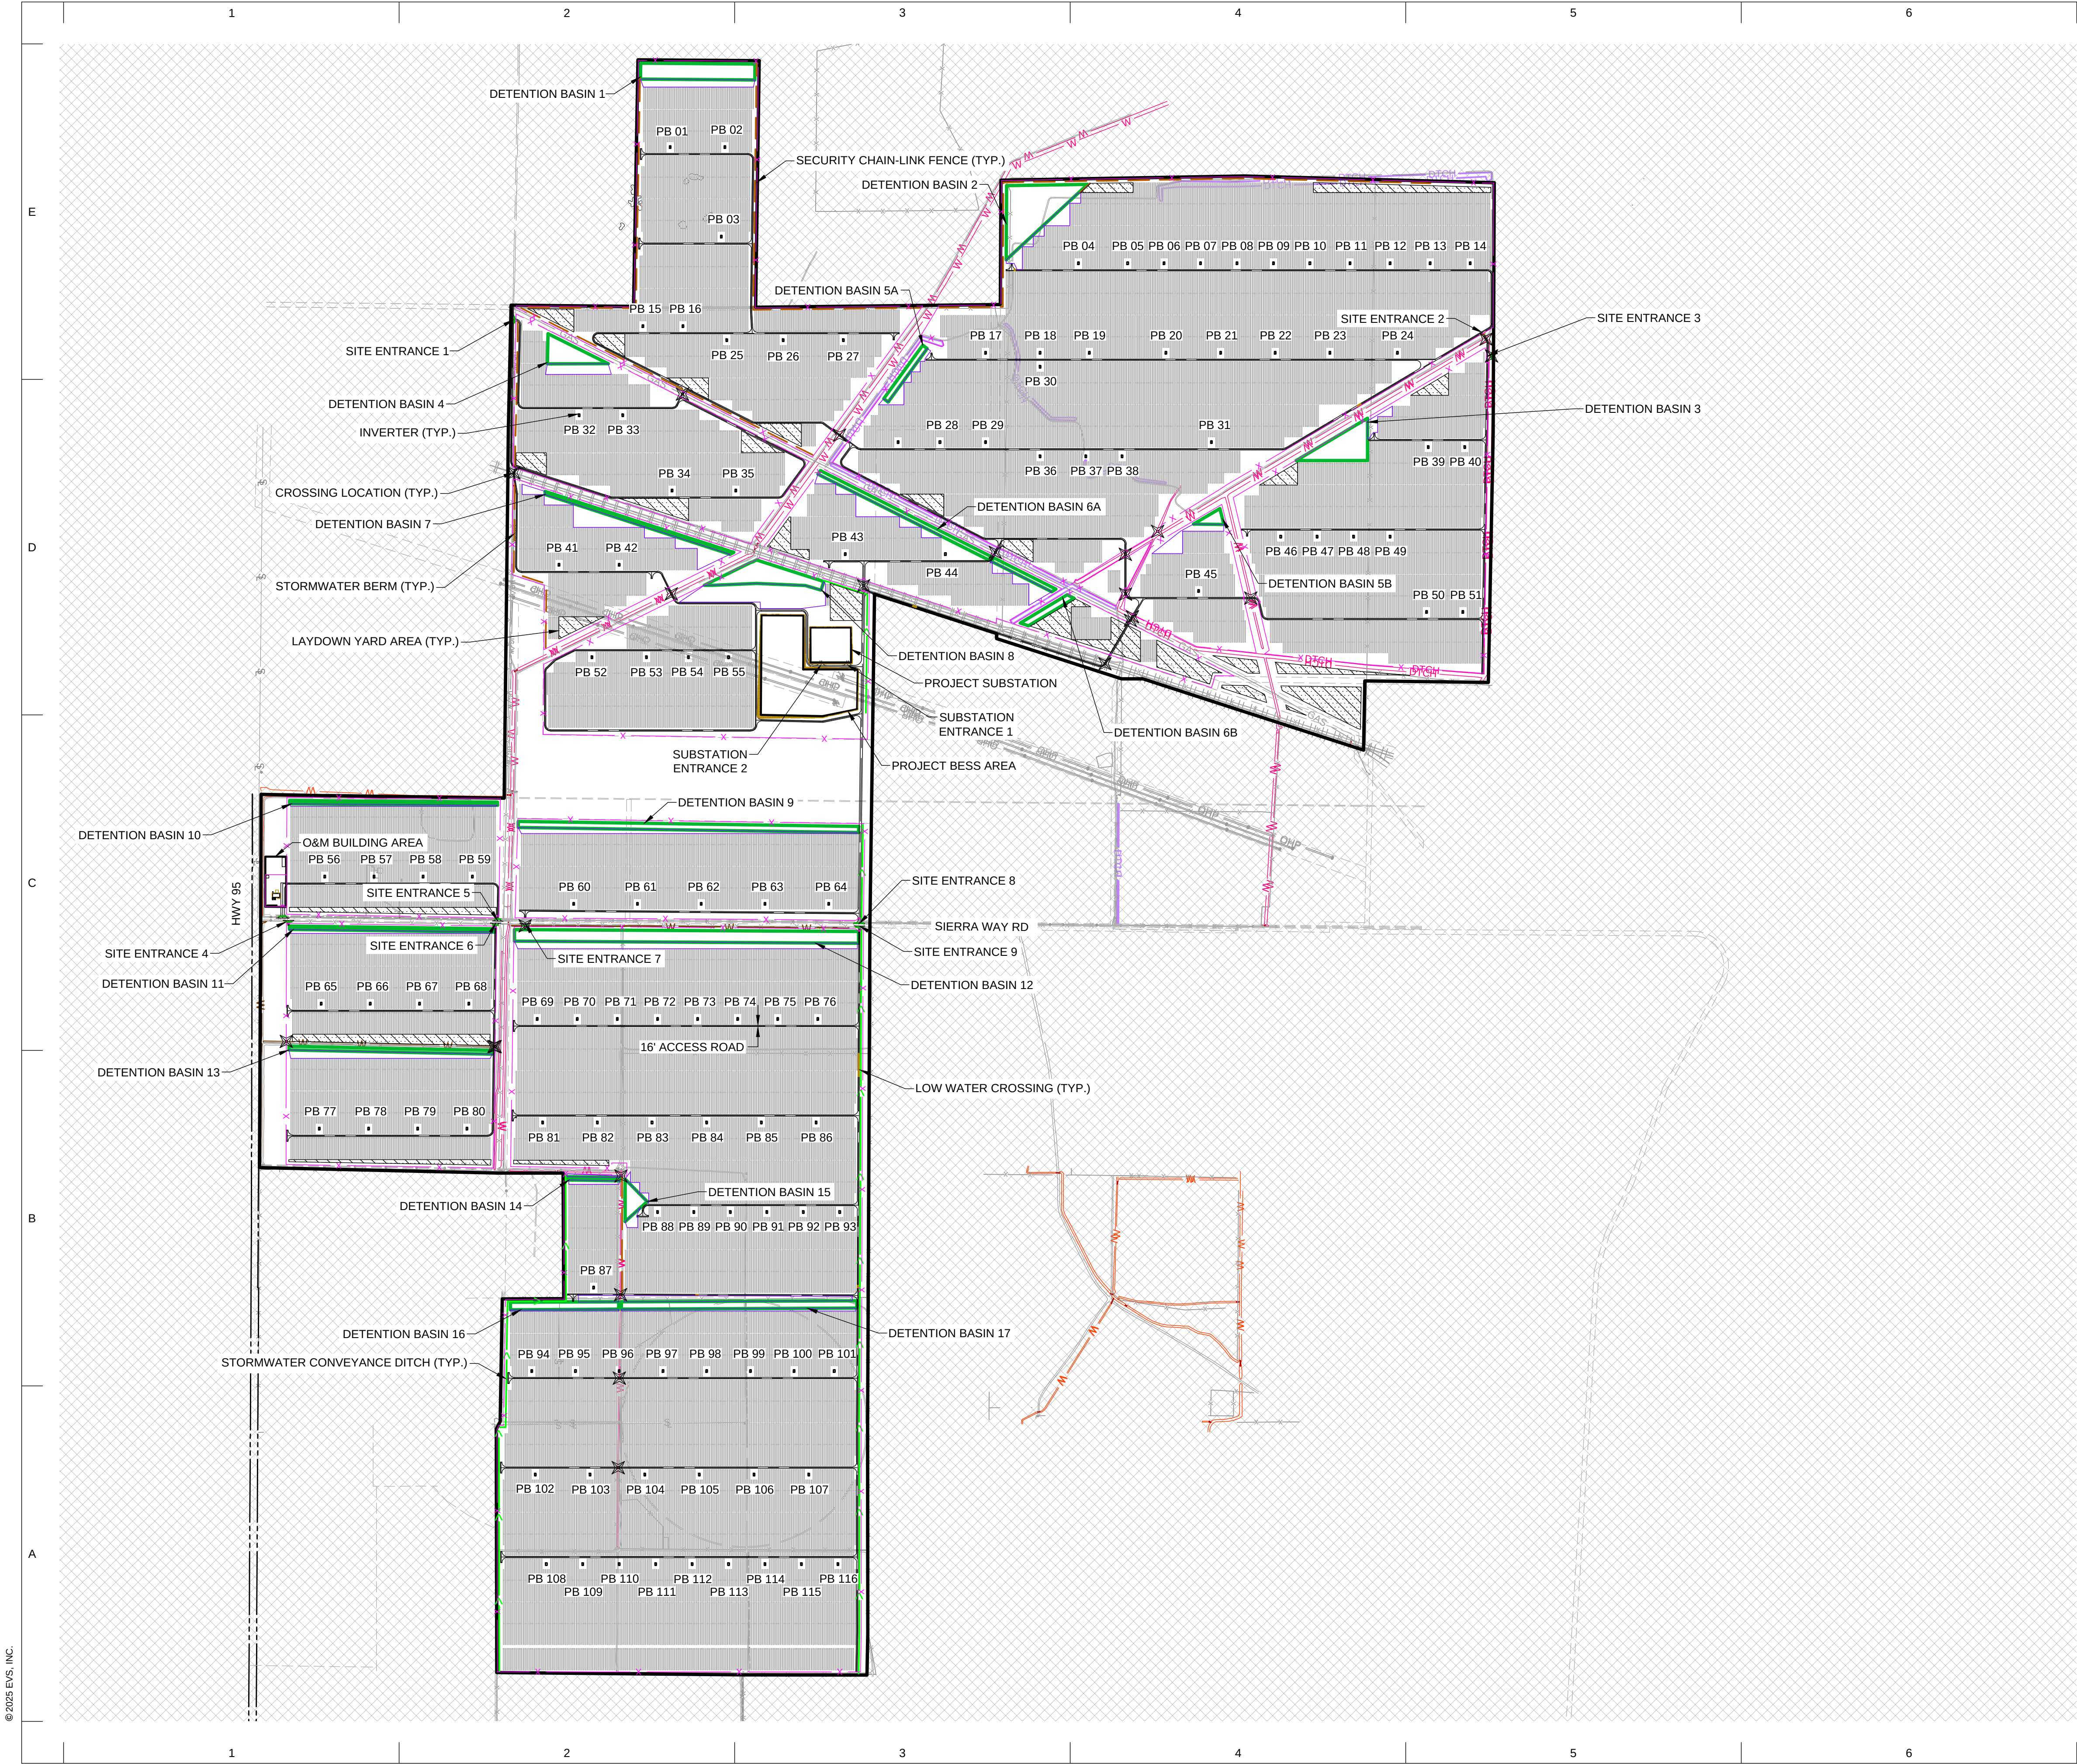

LEGEND

EXISTING FEATURES

PROPERTY LINE

EASEMENT LINE

ROAD RIGHT-OF-WAY

NON-PARTICIPATING BOUNDARIES

EDGE OF DIRT ROAD

EDGE OF PAVED ROAD

EXISTING CULVERT

FENCE

PONDING FEATURES

OVERHEAD POWER

UNDERGROUND GAS LINE

UNDERGROUND WATER PIPELINE

STRUCTURE

RAILROAD TRACKS

WRID DITCH/CANAL TOP

CANAL TOP

DITCH TOP

V-GUTTER

WATER LINE

WELL

PROPOSED FEATURES

AGGREGATE ROAD

TEMPORARY AGGREGATE SURFACE

POWER BLOCK BOUNDARY

MV FEEDER

DIRECTIONAL BORE

CHAIN LINK FENCE

SETBACK LINE

CULVERT

STORMWATER BERM

STORMWATER BASIN OUTLINE

STORMWATER DITCH

RIPRAP

CROSSING LOCATION

GRADING EDGE

MAJOR CONTOUR

SITE NOTES

1. WABUSKA DRAIN PATH TO BE CONFIRMED BY WALKER RIVER IRRIGATION DISTRICT.

2. TOTAL ROAD LENGTH = 23.6 MILES.

3. TOTAL FENCED IN AREA = 2091 ACRES.

EVS

ENGINEERING

EVS, Inc.

10025 Valley View Road, Suite 140

Eden Prairie, Minnesota 55344

Phone: 952.646.0236

www.evs-eng.com

Nevada Registration

#23420

CLIENT

edf

PROJECT

WINSTON CONCEPTUAL DESIGN - EDF

LOCATION

YERINGTON

LYON COUNTY, NV

SUBMITTAL

PRELIMINARY SITE PLAN

SCALE

0

900

1800 FT

1

2 IN

DRAWING SCALES APPLY TO 22" x 34" SHEETS

#	DATE	DESCRIPTION
A	2025.10.17	PRELIMINARY SITE PLAN

PROFESSIONAL CERTIFICATION

PRELIMINARY - NOT FOR CONSTRUCTION OR PROCUREMENT

DRAWN BY

KK/JAR

CHECKED BY

JT/EW

DATE

2025.10.17

PROJECT #

2025-141


SHEET NAME

OVERALL CIVIL SITE PLAN

SHEET NUMBER

C-200.1

© 2025 EVS, INC.

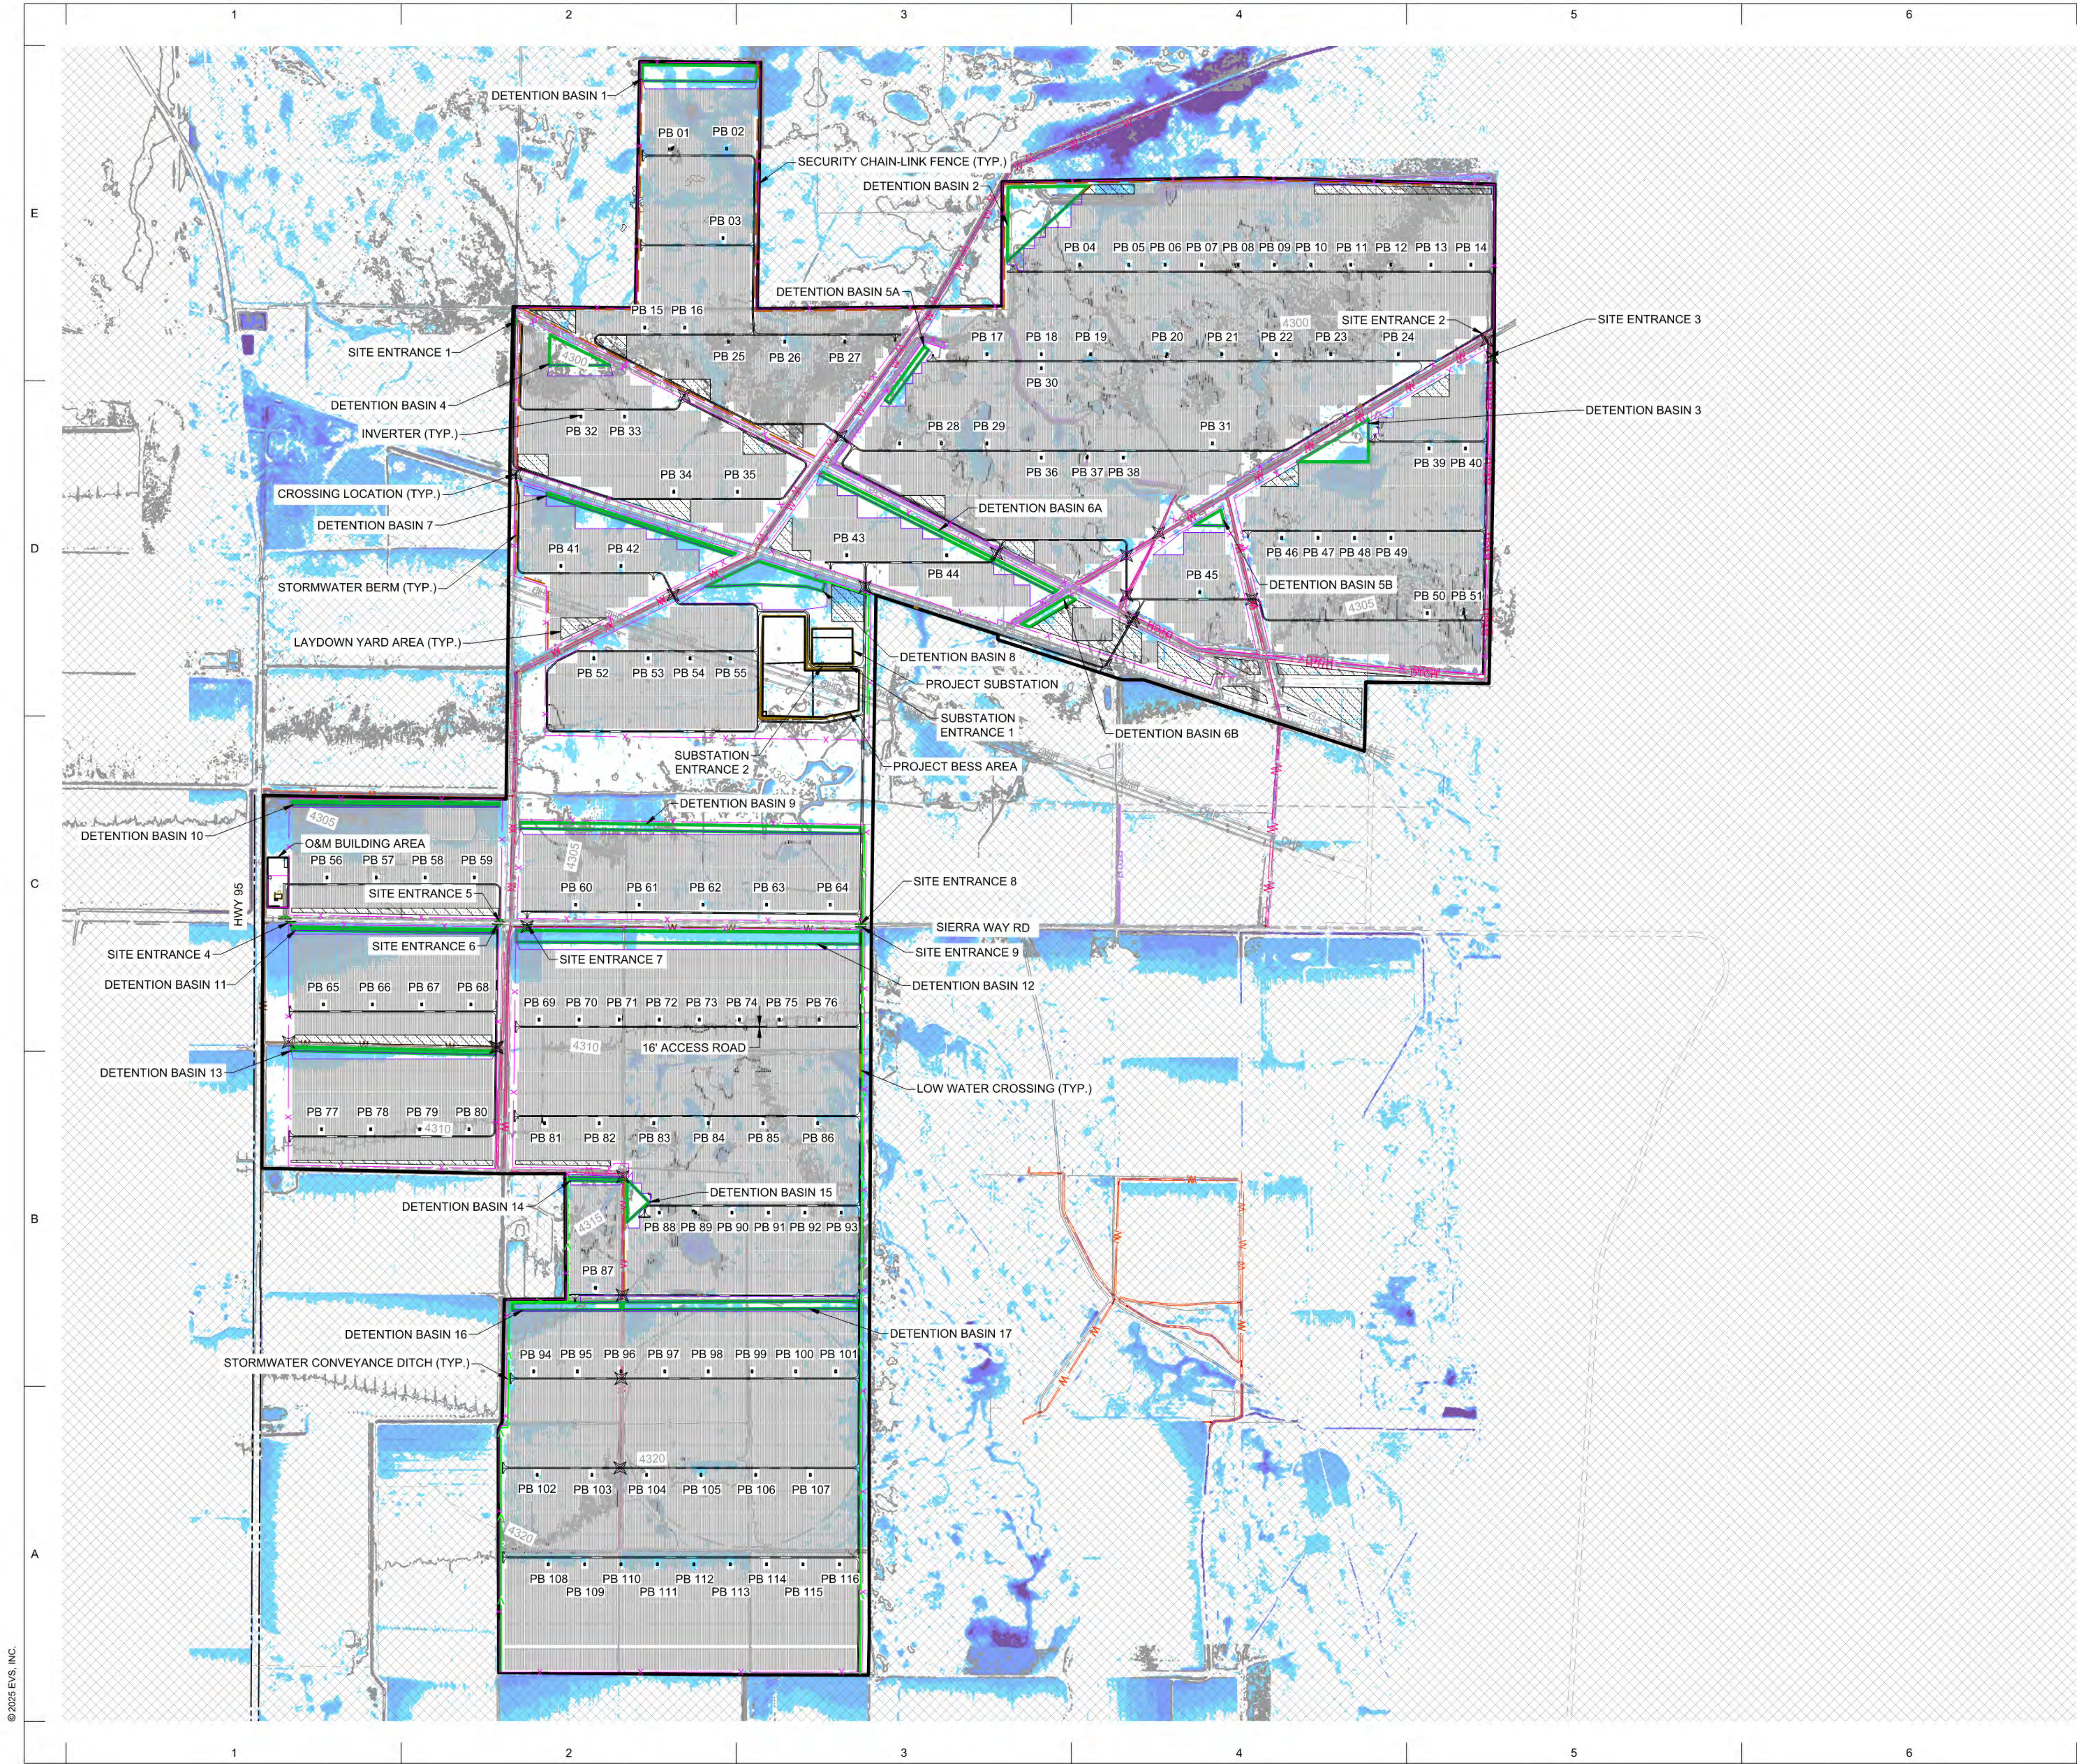

EXISTING FEATURES

- PROPERTY LINE
- EASEMENT LINE
- ROAD RIGHT-OF-WAY
- NON-PARTICIPATING BOUNDARIES
- EDGE OF DIRT ROAD
- EDGE OF PAVED ROAD
- EXISTING CULVERT
- FENCE
- PONDING FEATURES
- OVERHEAD POWER
- UNDERGROUND GAS LINE
- UNDERGROUND WATER PIPELINE
- STRUCTURE
- RAILROAD TRACKS
- WRID DITCH/CANAL TOP
- CANAL TOP
- DITCH TOP
- V-GUTTER
- WATER LINE
- WELL
- MAJOR CONTOUR

PROPOSED FEATURES

- AGGREGATE ROAD
- TEMPORARY AGGREGATE SURFACE
- POWER BLOCK BOUNDARY
- MV FEEDER
- DIRECTIONAL BORE
- CHAIN LINK FENCE
- SETBACK LINE
- CULVERT
- STORMWATER BERM
- STORMWATER BASIN OUTLINE
- STORMWATER DITCH
- RIPPRAP
- CROSSING LOCATION
- GRADING EDGE
- MAJOR CONTOUR
- MINOR CONTOUR

EXISTING 100-YR STORM HWL DEPTHS

- 0.25' - 0.50'
- 0.50' - 1.00'
- 1.00' - 1.50'
- 1.50' - 2.00'
- 2.00'+

GRADING NOTES

- WABUSKA DRAIN PATH TO BE CONFIRMED BY WALKER RIVER IRRIGATION DISTRICT.
- FLOOD DEPTHS SHOWN ON THIS PLAN SET DEPICT THE 100-YEAR, 24-HOUR EXISTING CONDITIONS HYDROLOGY MODELING.
- IF NO PROPOSED ROAD GRADING IS SHOWN, REFER TO TYPICAL SOLAR ACCESS ROAD DETAIL ON SHEET C-601 FOR ROAD GRADING DIRECTION.
- EXISTING NON JURISDICTIONAL DITCH & CANALS TO BE MAINTAINED AND USED AS PART OF THE STORMWATER SYSTEM.
- REFER TO TABLE 4/C-600 FOR CROSSING INFORMATION.



EVS, Inc.
10025 Valley View Road, Suite 140
Eden Prairie, Minnesota 55344
Phone: 952.646.0236
www.evs-eng.com Nevada Registration #23420


CLIENT



PROJECT
**WINSTON CONCEPTUAL
DESIGN - EDF**

LOCATION
**YERINGTON
LYON COUNTY, NV**

SUBMITTAL
**PRELIMINARY SITE
PLAN**

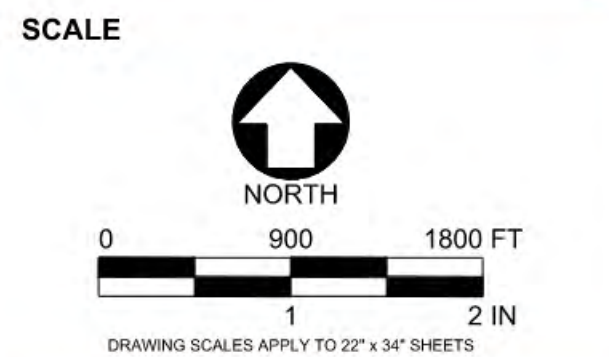

#	DATE	DESCRIPTION
A	2025.10.17	PRELIMINARY SITE PLAN


PROFESSIONAL CERTIFICATION

PRELIMINARY - NOT FOR
CONSTRUCTION OR PROCUREMENT

DRAWN BY KK/AR	CHECKED BY JT/EW
DATE 2025.10.17	PROJECT # 2025-141

SHEET NAME
**OVERALL GRADING &
DRAINAGE PLAN**


SHEET NUMBER
C-200

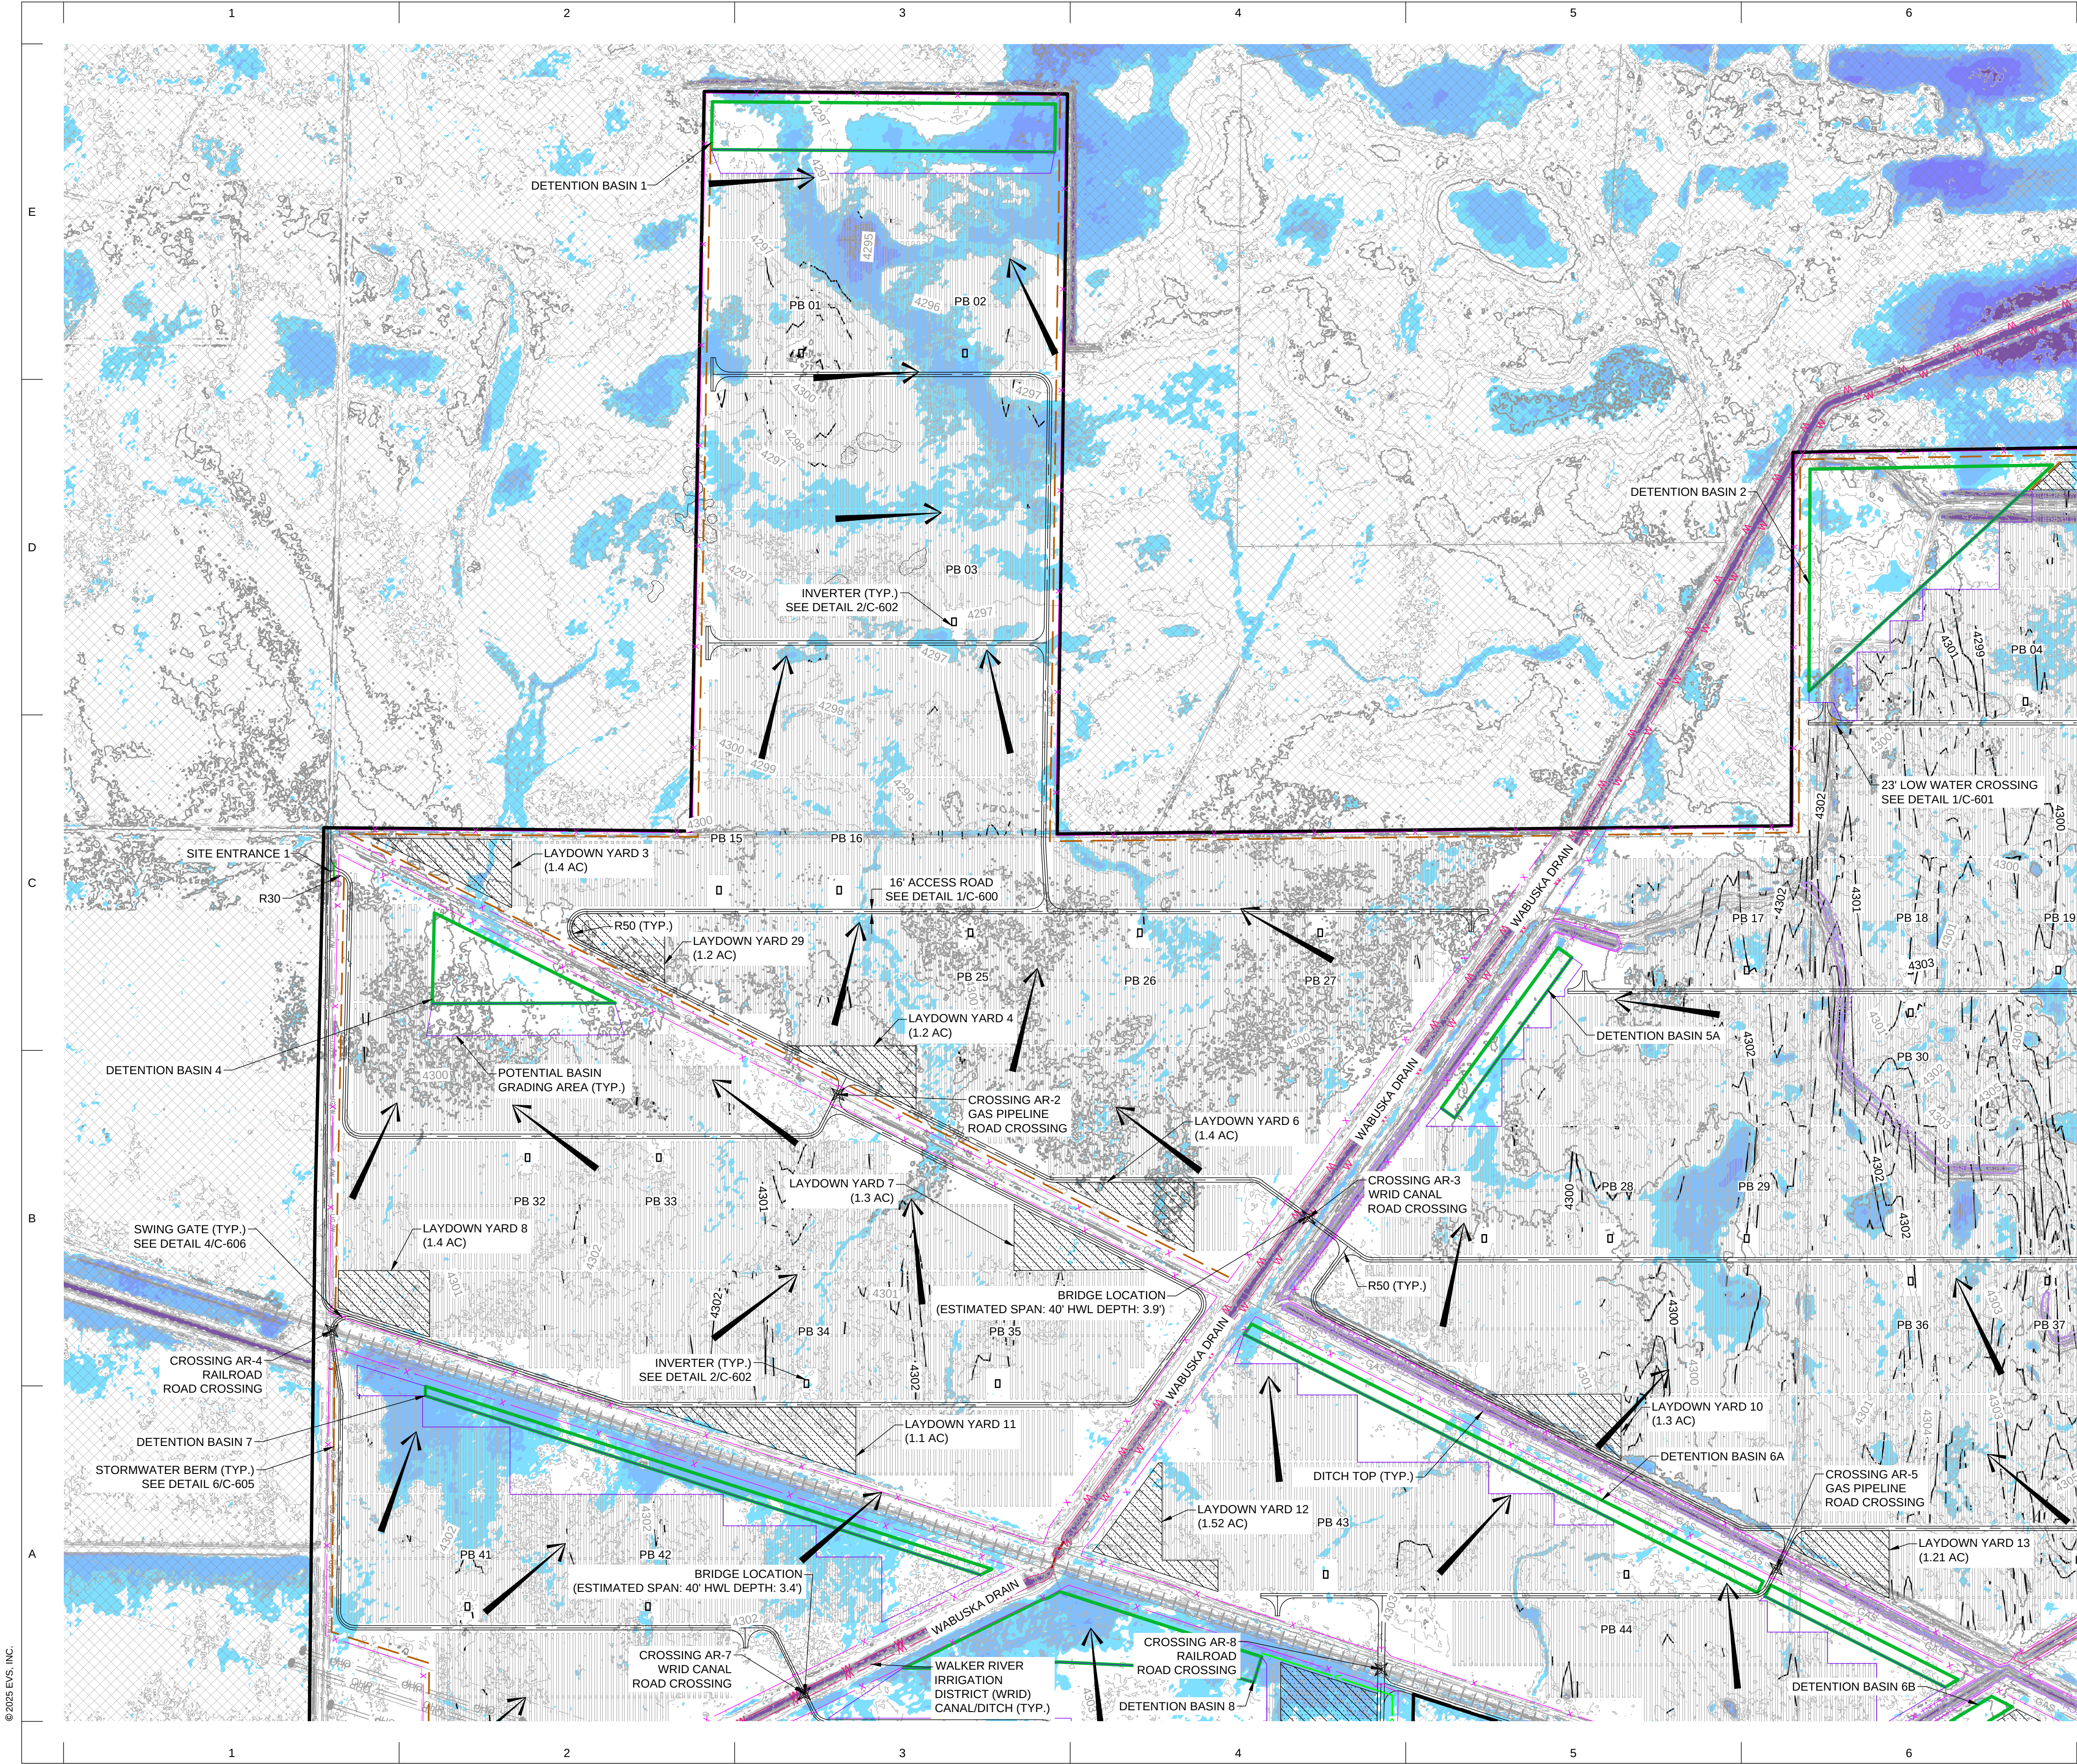

EXISTING FEATURES	
	PROPERTY LINE
	EASEMENT LINE
	ROAD RIGHT-OF-WAY
	NON-PARTICIPATING BOUNDARIES
	EDGE OF DIRT ROAD
	EDGE OF PAVED ROAD
	EXISTING CULVERT
	FENCE
	PONDING FEATURES
	OVERHEAD POWER
	UNDERGROUND GAS LINE
	UNDERGROUND WATER PIPELINE
	STRUCTURE
	RAILROAD TRACKS
	WRID DITCH/CANAL TOP
	CANAL TOP
	DITCH TOP
	V-GUTTER
	WATER LINE
	WELL
	MAJOR CONTOUR
	MINOR CONTOUR
PROPOSED FEATURES	
	AGGREGATE ROAD
	TEMPORARY AGGREGATE SURFACE
	POWER BLOCK BOUNDARY
	MV FEEDER
	DIRECTIONAL BORE
	CHAIN LINK FENCE
	SETBACK LINE
	CULVERT
	STORMWATER BERM
	STORMWATER BASIN OUTLINE
	STORMWATER DITCH
	RIPRAP
	CROSSING LOCATION
	GRADING EDGE
	MAJOR CONTOUR
	MINOR CONTOUR

EXISTING 100-YR STORM HWL DEPTHS	
	0.25' - 0.50'
	0.50' - 1.00'
	1.00' - 1.50'
	1.50' - 2.00'
	2.00'+

- GRADING NOTES
- WABUSKA DRAIN PATH TO BE CONFIRMED BY WALKER RIVER IRRIGATION DISTRICT.
 - FLOOD DEPTHS SHOWN ON THIS PLAN SET DEPICT THE 100-YEAR, 24-HOUR EXISTING CONDITIONS HYDROLOGY MODELING.
 - IF NO PROPOSED ROAD GRADING IS SHOWN, REFER TO TYPICAL SOLAR ACCESS ROAD DETAIL ON SHEET C-601 FOR ROAD GRADING DIRECTION.
 - EXISTING NON JURISDICTIONAL DITCH & CANALS TO BE MAINTAINED AND USED AS PART OF THE STORMWATER SYSTEM.
 - REFER TO TABLE 4/C-600 FOR CROSSING INFORMATION.

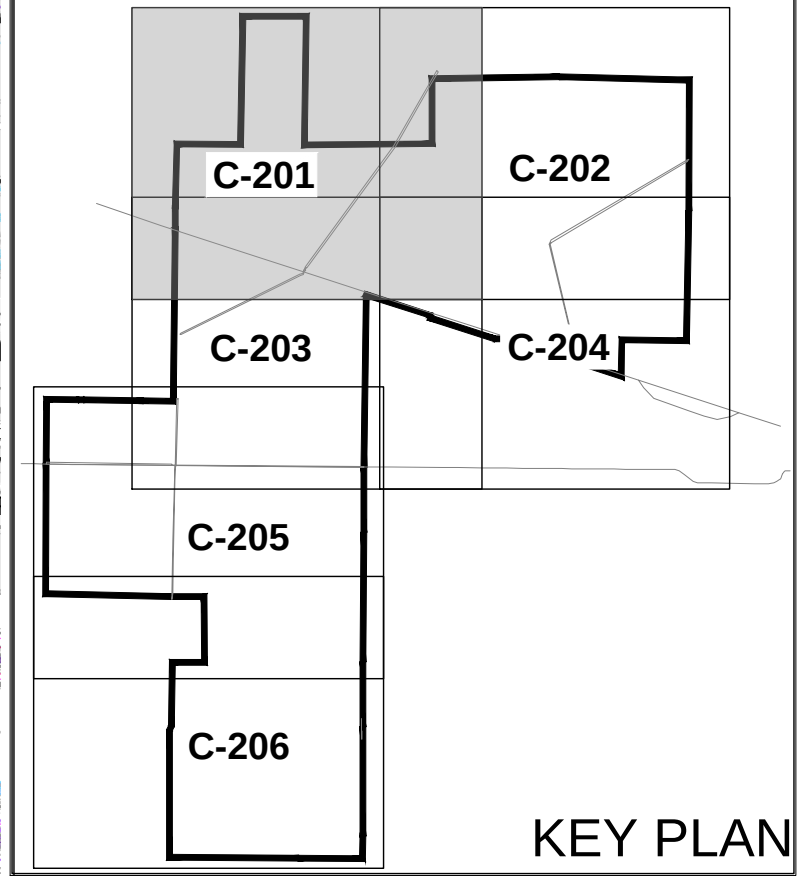

EVS, Inc.
10025 Valley View Road, Suite 140
Eden Prairie, Minnesota 55344
Phone: 952.646.0236
www.evs-eng.com

Nevada Registration
#23420

CLIENT

PROJECT

WINSTON CONCEPTUAL
DESIGN - EDF

LOCATION

YERINGTON
LYON COUNTY, NV

SUBMITTAL

PRELIMINARY SITE
PLAN

SCALE

0 300 600 FT

1 2 IN

DRAWING SCALES APPLY TO 22" x 34" SHEETS

#	DATE	DESCRIPTION
A	2025.10.17	PRELIMINARY SITE PLAN

PROFESSIONAL CERTIFICATION

PRELIMINARY - NOT FOR
CONSTRUCTION OR PROCUREMENT

DRAWN BY

KK/AR

CHECKED BY

JT/EW

DATE

2025.10.17

PROJECT #


2025-141

SHEET NAME

GRADING & DRAINAGE PLAN

SHEET NUMBER

C-201

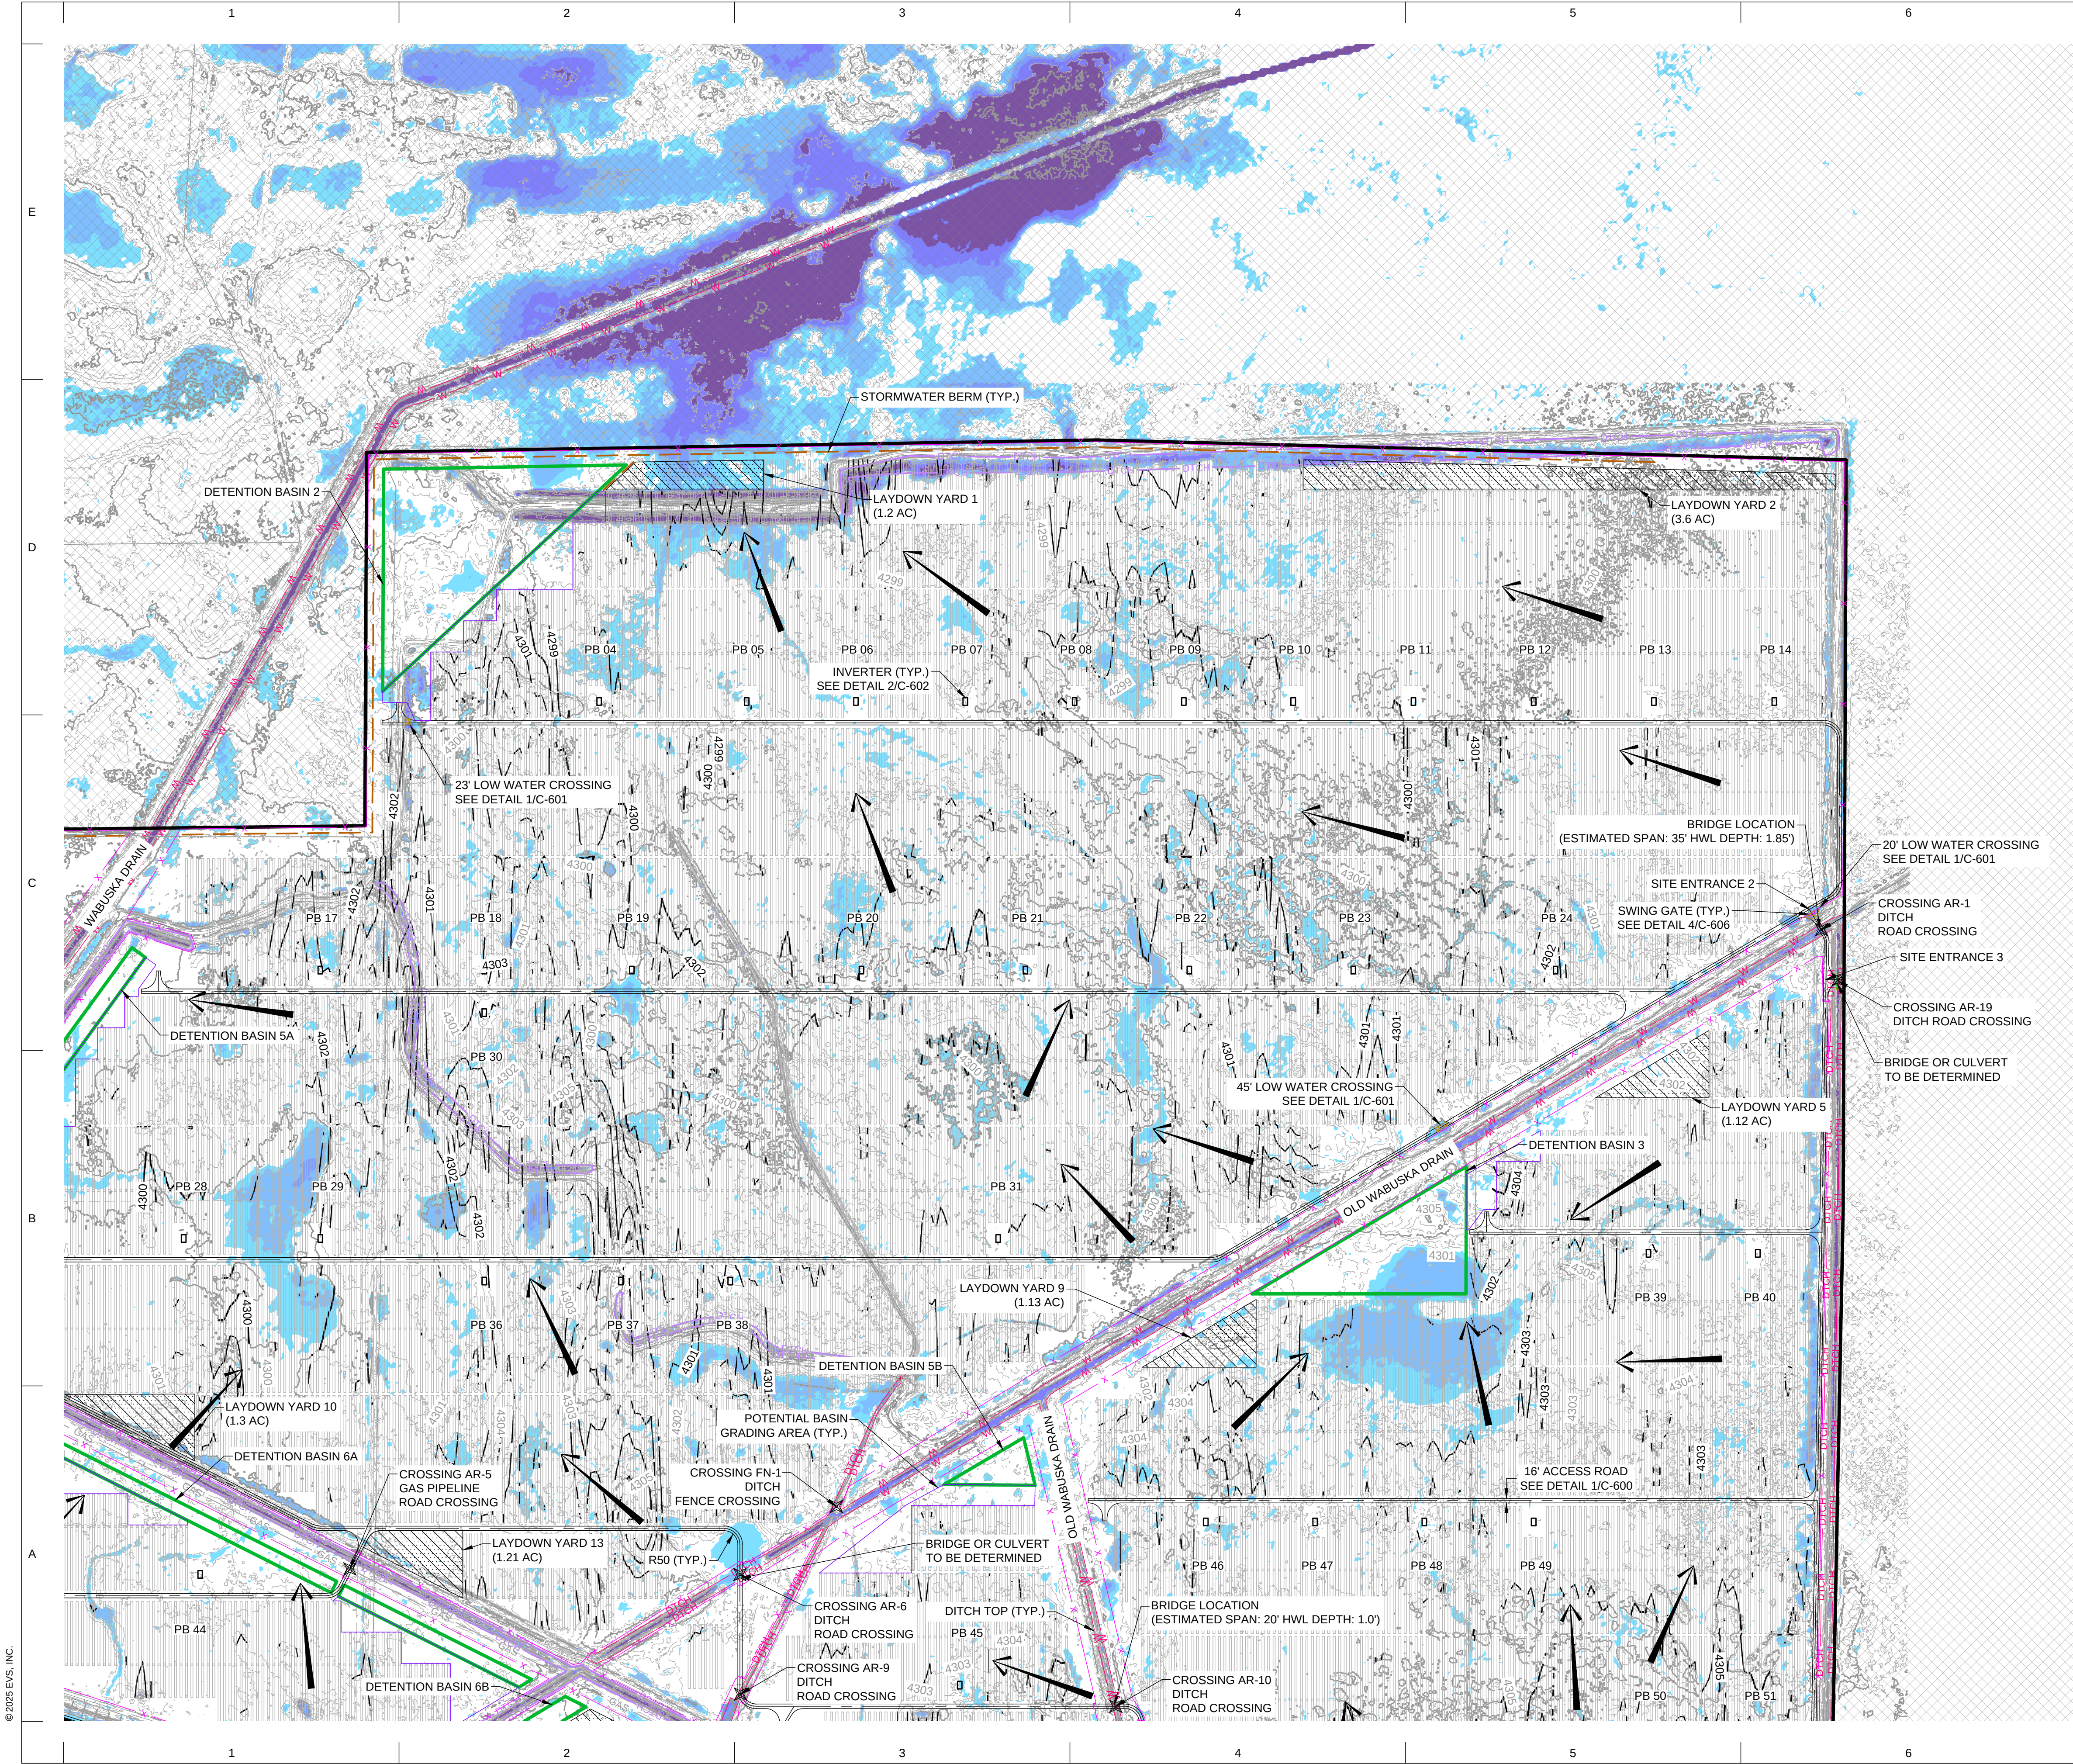


EXISTING FEATURES

- PROPERTY LINE
- EASEMENT LINE
- ROAD RIGHT-OF-WAY
- NON-PARTICIPATING BOUNDARIES
- EDGE OF DIRT ROAD
- EDGE OF PAVED ROAD
- EXISTING CULVERT
- FENCE
- PONDING FEATURES
- OVERHEAD POWER
- UNDERGROUND GAS LINE
- UNDERGROUND WATER PIPELINE
- STRUCTURE
- RAILROAD TRACKS
- WRID DITCH/CANAL TOP
- CANAL TOP
- DITCH TOP
- V-GUTTER
- WATER LINE
- WELL
- MAJOR CONTOUR
- MINOR CONTOUR

PROPOSED FEATURES


- AGGREGATE ROAD
- TEMPORARY AGGREGATE SURFACE
- POWER BLOCK BOUNDARY
- MV FEEDER
- DIRECTIONAL BORE
- CHAIN LINK FENCE
- SETBACK LINE
- CULVERT
- STORMWATER BERM
- STORMWATER BASIN OUTLINE
- STORMWATER DITCH
- RIPRAP
- CROSSING LOCATION
- GRADING EDGE
- MAJOR CONTOUR
- MINOR CONTOUR

EXISTING 100-YR STORM HWL DEPTHS

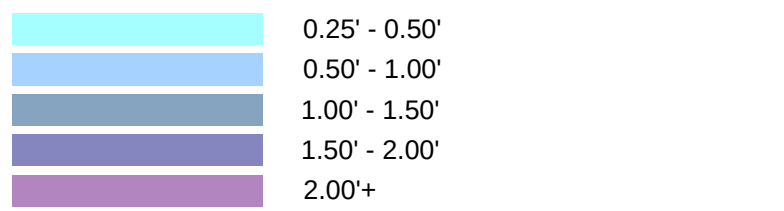

GRADING NOTES

- WABUSKA DRAIN PATH TO BE CONFIRMED BY WALKER RIVER IRRIGATION DISTRICT.
- FLOOD DEPTHS SHOWN ON THIS PLAN SET DEPICT THE 100-YEAR, 24-HOUR EXISTING CONDITIONS HYDROLOGY MODELING.
- IF NO PROPOSED ROAD GRADING IS SHOWN, REFER TO TYPICAL SOLAR ACCESS ROAD DETAIL ON SHEET C-601 FOR ROAD GRADING DIRECTION.
- EXISTING NON JURISDICTIONAL DITCH & CANALS TO BE MAINTAINED AND USED AS PART OF THE STORMWATER SYSTEM.
- REFER TO TABLE 4/C-600 FOR CROSSING INFORMATION.

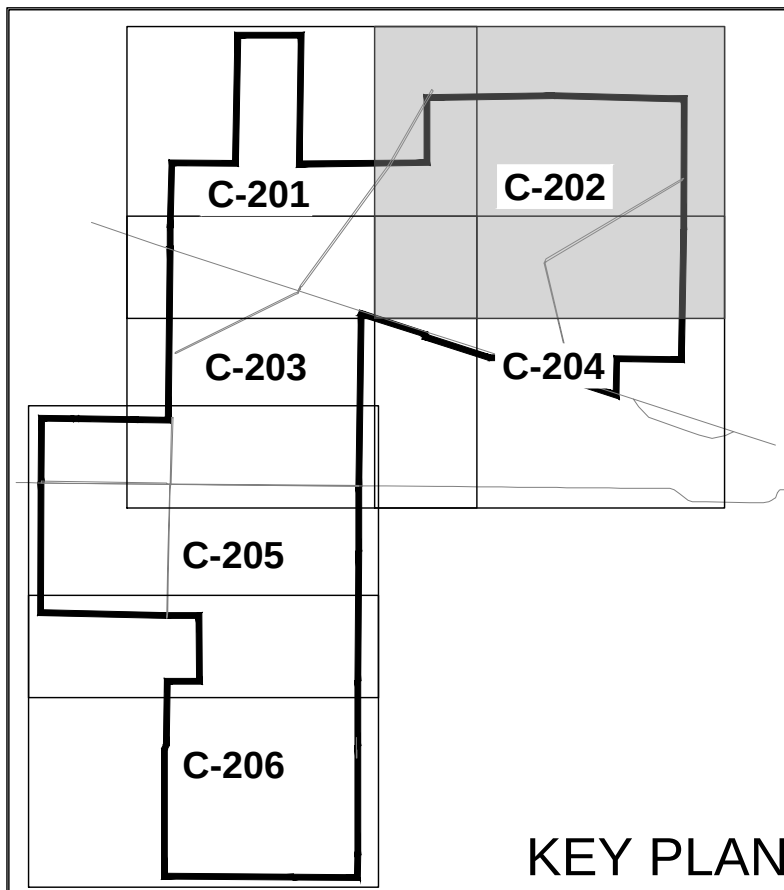

EVS, Inc.
10025 Valley View Road, Suite 140
Eden Prairie, Minnesota 55344
Phone: 952.646.0236
www.evs-eng.com Nevada Registration #23420


CLIENT



PROJECT
**WINSTON CONCEPTUAL
DESIGN - EDF**

LOCATION
**YERINGTON
LYON COUNTY, NV**

SUBMITTAL
**PRELIMINARY SITE
PLAN**

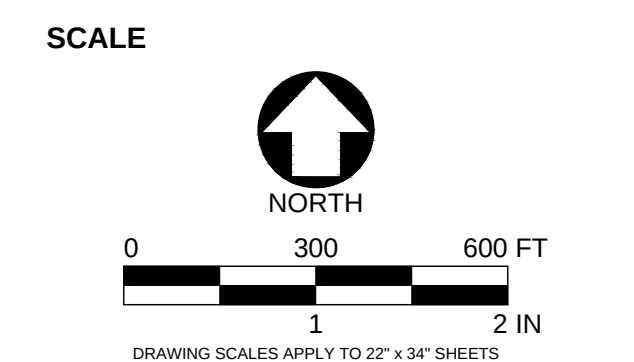

#	DATE	DESCRIPTION
A	2025.10.17	PRELIMINARY SITE PLAN


PROFESSIONAL CERTIFICATION

PRELIMINARY - NOT FOR
CONSTRUCTION OR PROCUREMENT

DRAWN BY KK/JAR	CHECKED BY JT/JEW
DATE 2025.10.17	PROJECT # 2025-141

SHEET NAME
GRADING & DRAINAGE PLAN

SHEET NUMBER
C-202

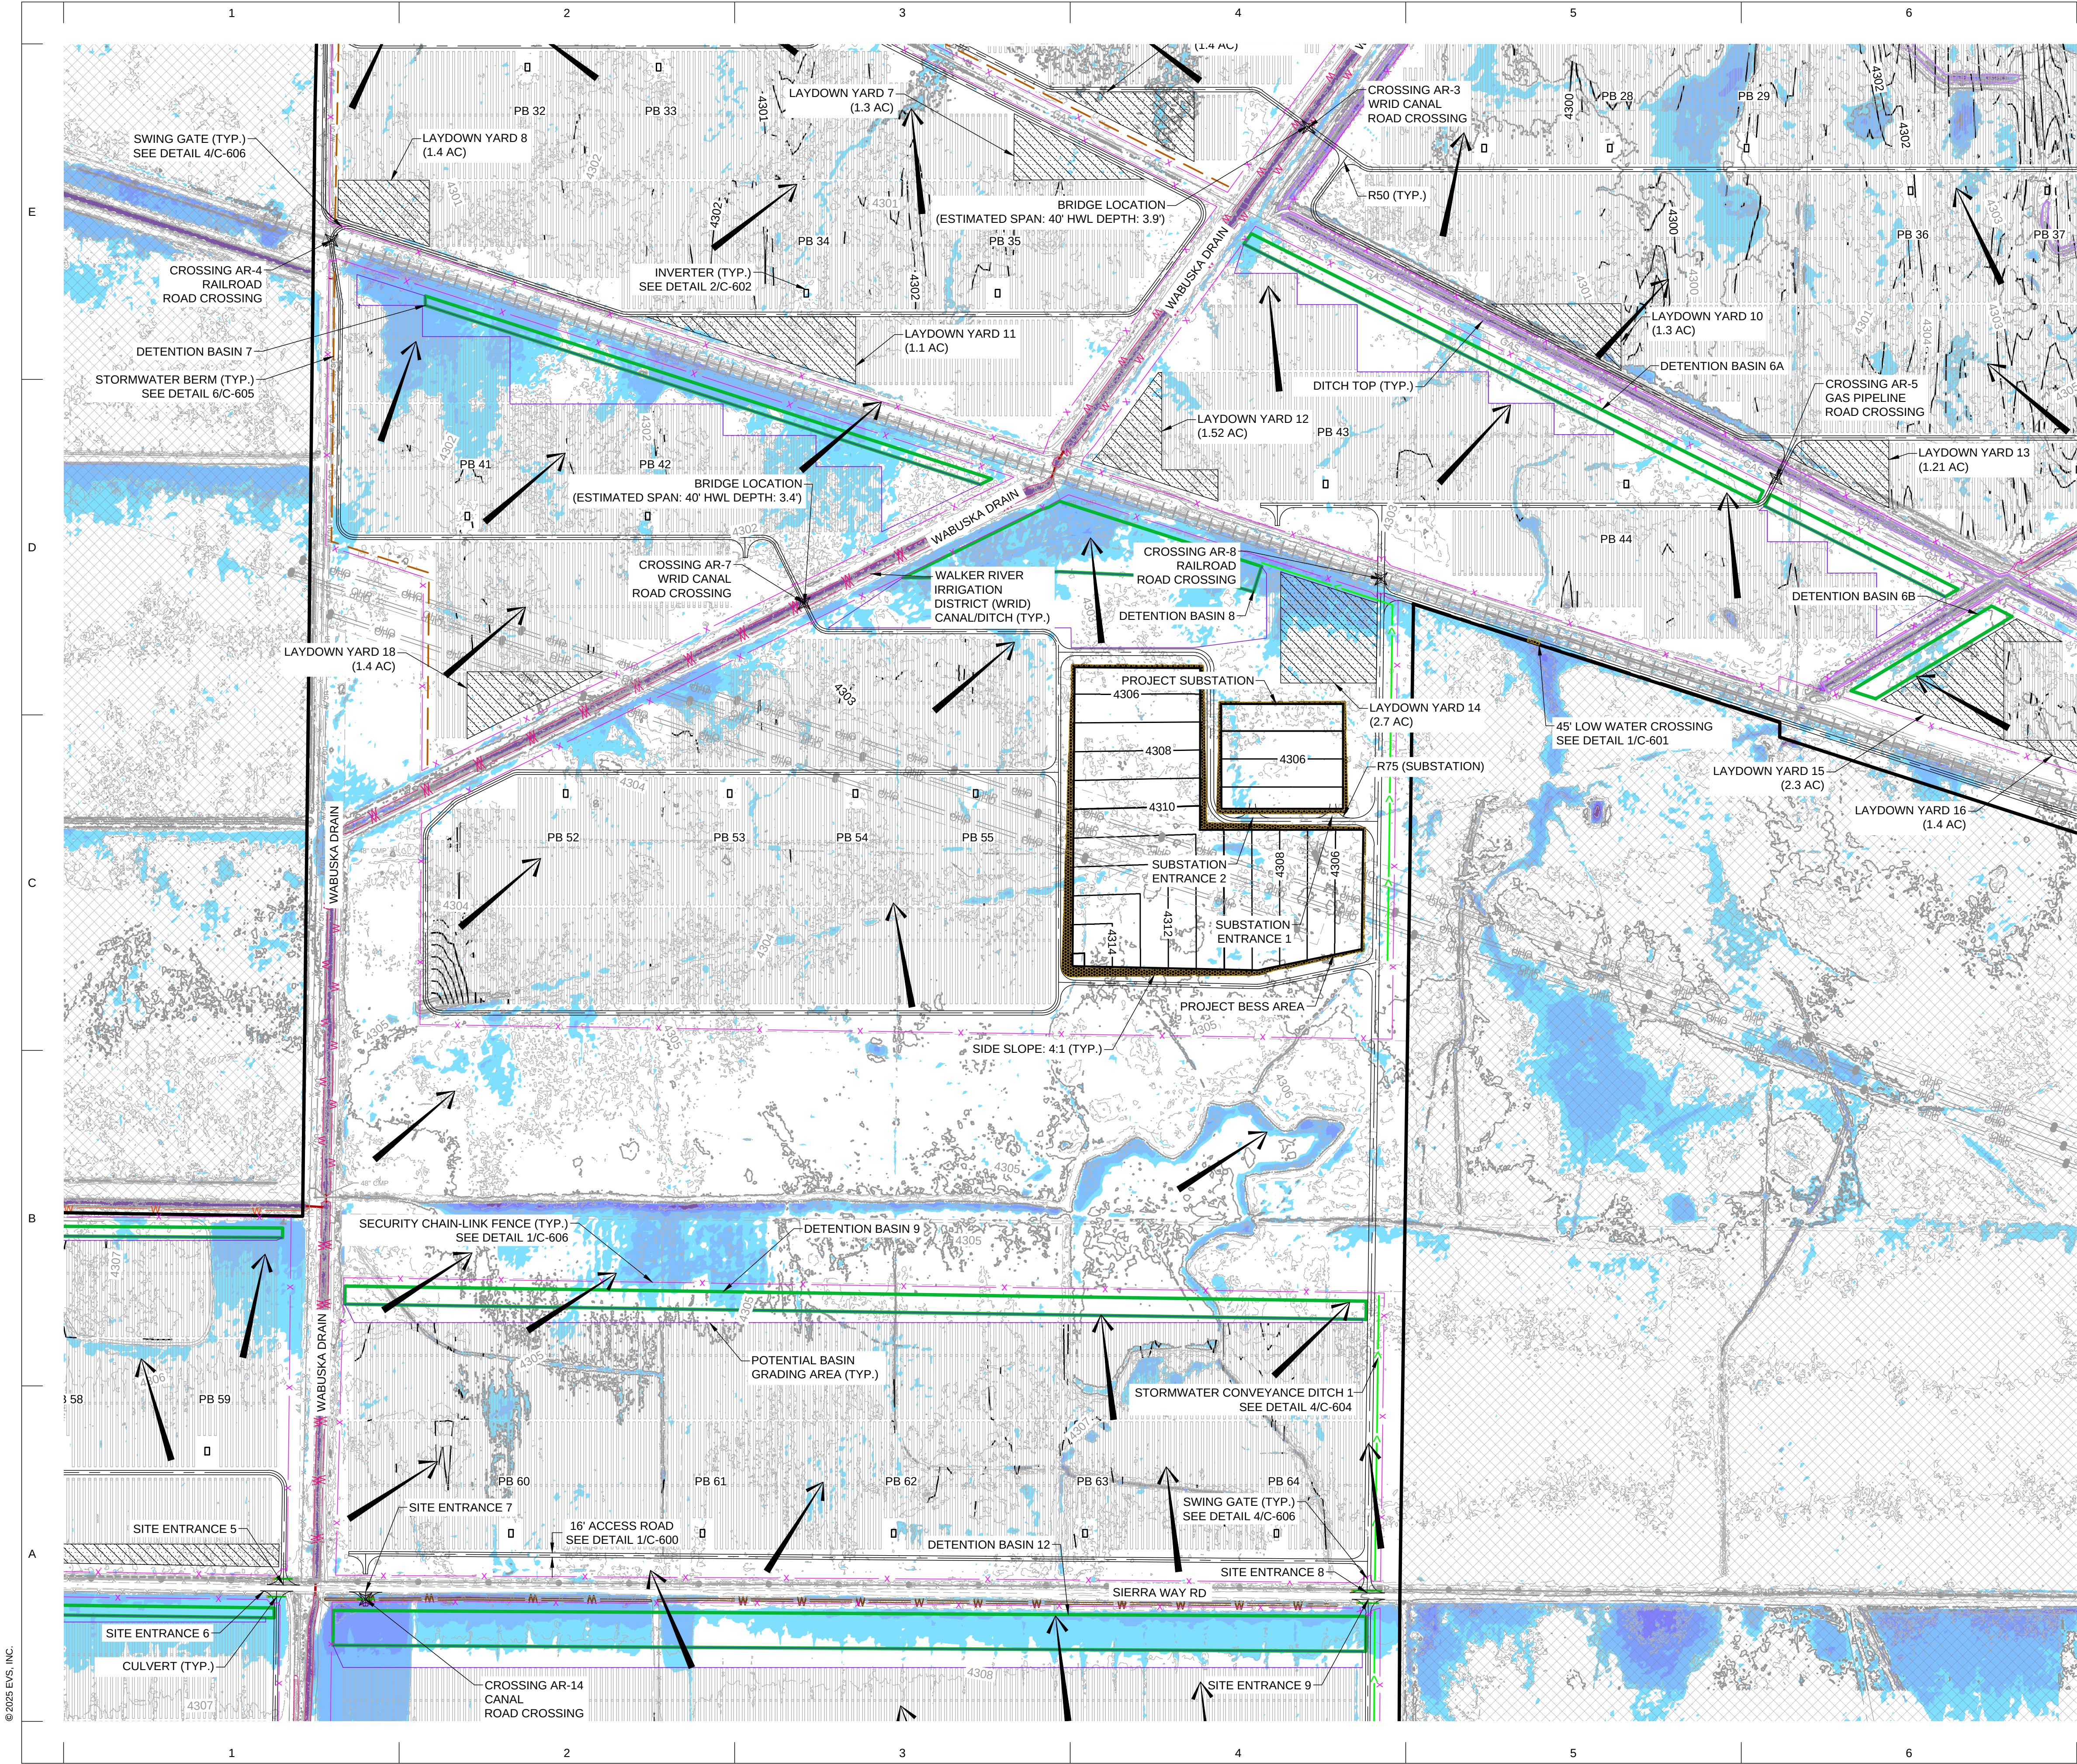

EXISTING FEATURES

- PROPERTY LINE
- EASEMENT LINE
- ROAD RIGHT-OF-WAY
- NON-PARTICIPATING BOUNDARIES
- EDGE OF DIRT ROAD
- EDGE OF PAVED ROAD
- EXISTING CULVERT
- FENCE
- PONDING FEATURES
- OVERHEAD POWER
- UNDERGROUND GAS LINE
- UNDERGROUND WATER PIPELINE
- STRUCTURE
- RAILROAD TRACKS
- WRID DITCH/CANAL TOP
- CANAL TOP
- DITCH TOP
- V-GUTTER
- WATER LINE
- WELL
- MAJOR CONTOUR
- MINOR CONTOUR

PROPOSED FEATURES


- AGGREGATE ROAD
- TEMPORARY AGGREGATE SURFACE
- POWER BLOCK BOUNDARY
- MV FEEDER
- DIRECTIONAL BORE
- CHAIN LINK FENCE
- SETBACK LINE
- CULVERT
- STORMWATER BERM
- STORMWATER BASIN OUTLINE
- STORMWATER DITCH
- RIPRAP
- CROSSING LOCATION
- GRADING EDGE
- MAJOR CONTOUR
- MINOR CONTOUR

EXISTING 100-YR STORM HWL DEPTHS

- 0.25' - 0.50'
- 0.50' - 1.00'
- 1.00' - 1.50'
- 1.50' - 2.00'
- 2.00'+

GRADING NOTES

- WABUSKA DRAIN PATH TO BE CONFIRMED BY WALKER RIVER IRRIGATION DISTRICT.
- FLOOD DEPTHS SHOWN ON THIS PLAN SET DEPICT THE 100-YEAR, 24-HOUR EXISTING CONDITIONS HYDROLOGY MODELING.
- IF NO PROPOSED ROAD GRADING IS SHOWN, REFER TO TYPICAL SOLAR ACCESS ROAD DETAIL ON SHEET C-601 FOR ROAD GRADING DIRECTION.
- EXISTING NON JURISDICTIONAL DITCH & CANALS TO BE MAINTAINED AND USED AS PART OF THE STORMWATER SYSTEM.
- REFER TO TABLE 4/C-600 FOR CROSSING INFORMATION.

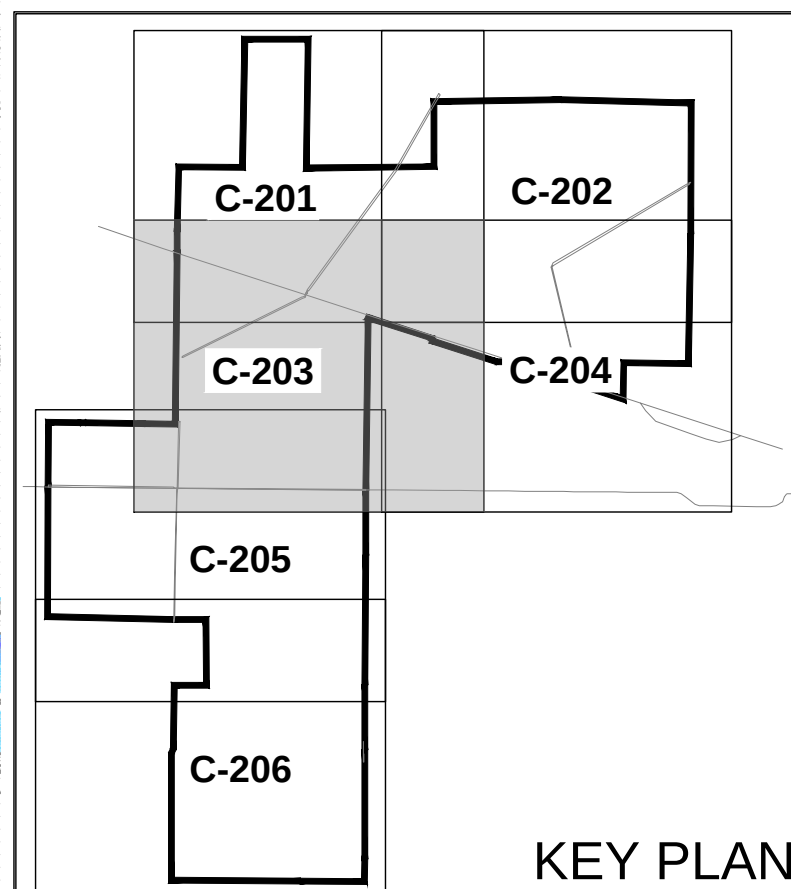

EVS, Inc.
10025 Valley View Road, Suite 140
Eden Prairie, Minnesota 55344
Phone: 952.646.0236
www.evs-eng.com Nevada Registration #23420


CLIENT



PROJECT
**WINSTON CONCEPTUAL
DESIGN - EDF**

LOCATION
**YERINGTON
LYON COUNTY, NV**

SUBMITTAL
**PRELIMINARY SITE
PLAN**

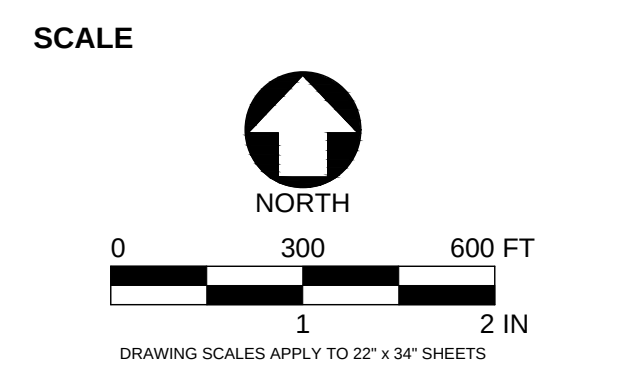

#	DATE	DESCRIPTION
A	2025.10.17	PRELIMINARY SITE PLAN

PROFESSIONAL CERTIFICATION


PRELIMINARY - NOT FOR
CONSTRUCTION OR PROCUREMENT

DRAWN BY KK/AR	CHECKED BY JT/JEW
DATE 2025.10.17	PROJECT # 2025-141

SHEET NAME
GRADING & DRAINAGE PLAN

SHEET NUMBER
C-203

© 2025 EVS, INC.

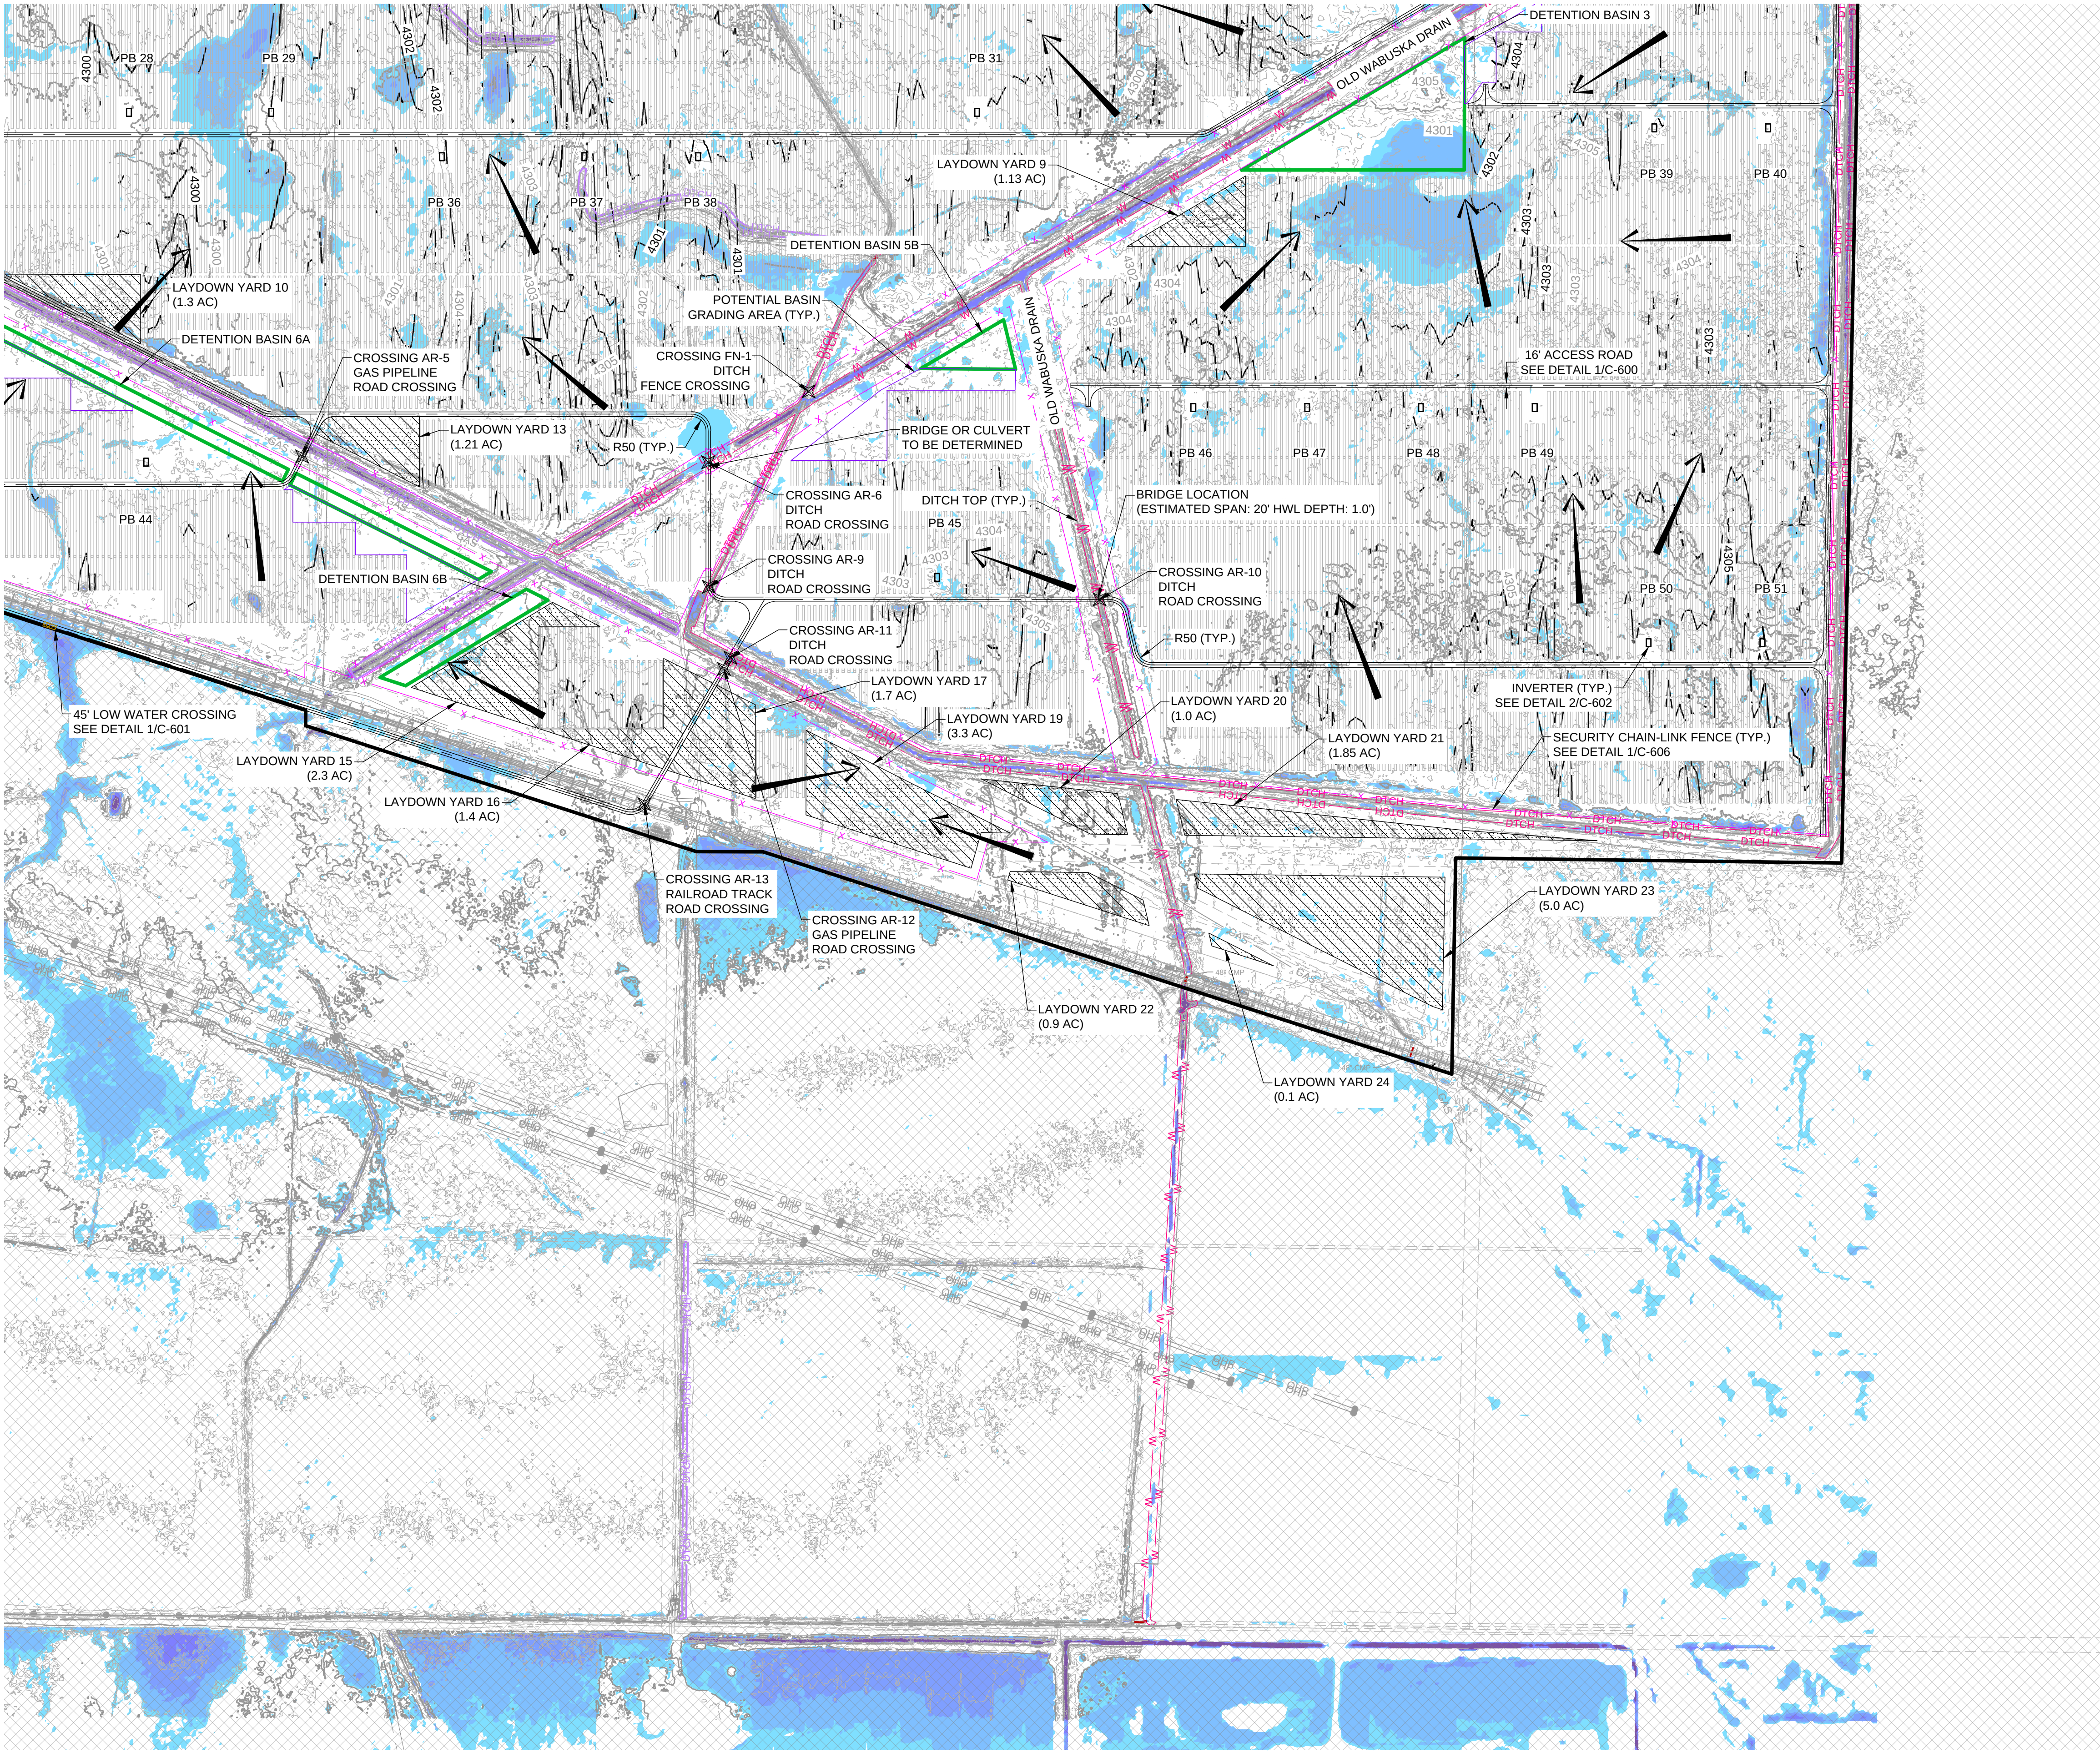


EXISTING FEATURES

- PROPERTY LINE
- EASEMENT LINE
- ROAD RIGHT-OF-WAY
- NON-PARTICIPATING BOUNDARIES
- EDGE OF DIRT ROAD
- EDGE OF PAVED ROAD
- EXISTING CULVERT
- FENCE
- PONDING FEATURES
- OVERHEAD POWER
- UNDERGROUND GAS LINE
- UNDERGROUND WATER PIPELINE
- STRUCTURE
- RAILROAD TRACKS
- WRID DITCH/CANAL TOP
- CANAL TOP
- DITCH TOP
- V-GUTTER
- WATER LINE
- WELL
- MAJOR CONTOUR
- MINOR CONTOUR

PROPOSED FEATURES


- AGGREGATE ROAD
- TEMPORARY AGGREGATE SURFACE
- POWER BLOCK BOUNDARY
- MV FEEDER
- DIRECTIONAL BORE
- CHAIN LINK FENCE
- SETBACK LINE
- CULVERT
- STORMWATER BERM
- STORMWATER BASIN OUTLINE
- STORMWATER DITCH
- RIPRAP
- CROSSING LOCATION
- GRADING EDGE
- MAJOR CONTOUR
- MINOR CONTOUR

EXISTING 100-YR STORM HWL DEPTHS

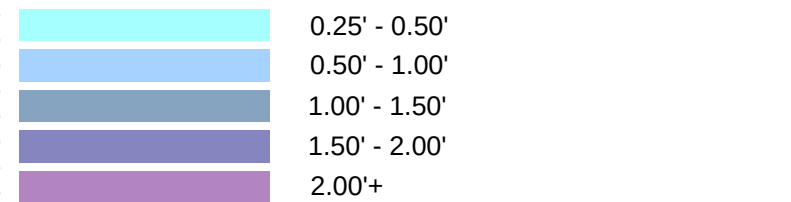

GRADING NOTES

- WABUSKA DRAIN PATH TO BE CONFIRMED BY WALKER RIVER IRRIGATION DISTRICT.
- FLOOD DEPTHS SHOWN ON THIS PLAN SET DEPICT THE 100-YEAR, 24-HOUR EXISTING CONDITIONS HYDROLOGY MODELING.
- IF NO PROPOSED ROAD GRADING IS SHOWN, REFER TO TYPICAL SOLAR ACCESS ROAD DETAIL ON SHEET C-601 FOR ROAD GRADING DIRECTION.
- EXISTING NON JURISDICTIONAL DITCH & CANALS TO BE MAINTAINED AND USED AS PART OF THE STORMWATER SYSTEM.
- REFER TO TABLE 4/C-600 FOR CROSSING INFORMATION.

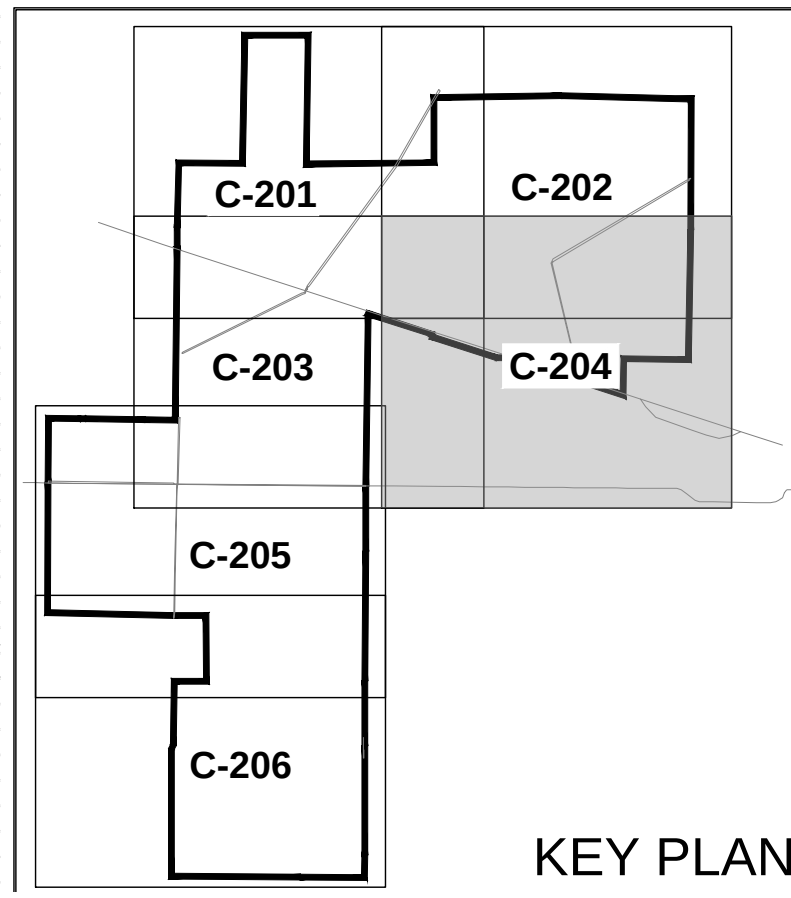

EVS
ENGINEERING

EVS, Inc.
10025 Valley View Road, Suite 140
Eden Prairie, Minnesota 55344
Phone: 952.646.0236
www.evs-eng.com Nevada Registration #23420

CLIENT

edf

PROJECT
**WINSTON CONCEPTUAL
DESIGN - EDF**

LOCATION
**YERINGTON
LYON COUNTY, NV**

SUBMITTAL
**PRELIMINARY SITE
PLAN**

SCALE

NORTH

0 300 600 FT
1 2 IN

DRAWING SCALES APPLY TO 22" x 34" SHEETS

#	DATE	DESCRIPTION
A	2025.10.17	PRELIMINARY SITE PLAN

PROFESSIONAL CERTIFICATION

PRELIMINARY - NOT FOR
CONSTRUCTION OR PROCUREMENT

DRAWN BY
KK/AR

CHECKED BY
JT/EW


DATE
2025.10.17

PROJECT #
2025-141

SHEET NAME
GRADING & DRAINAGE PLAN

SHEET NUMBER
C-204

© 2025 EVS, INC.

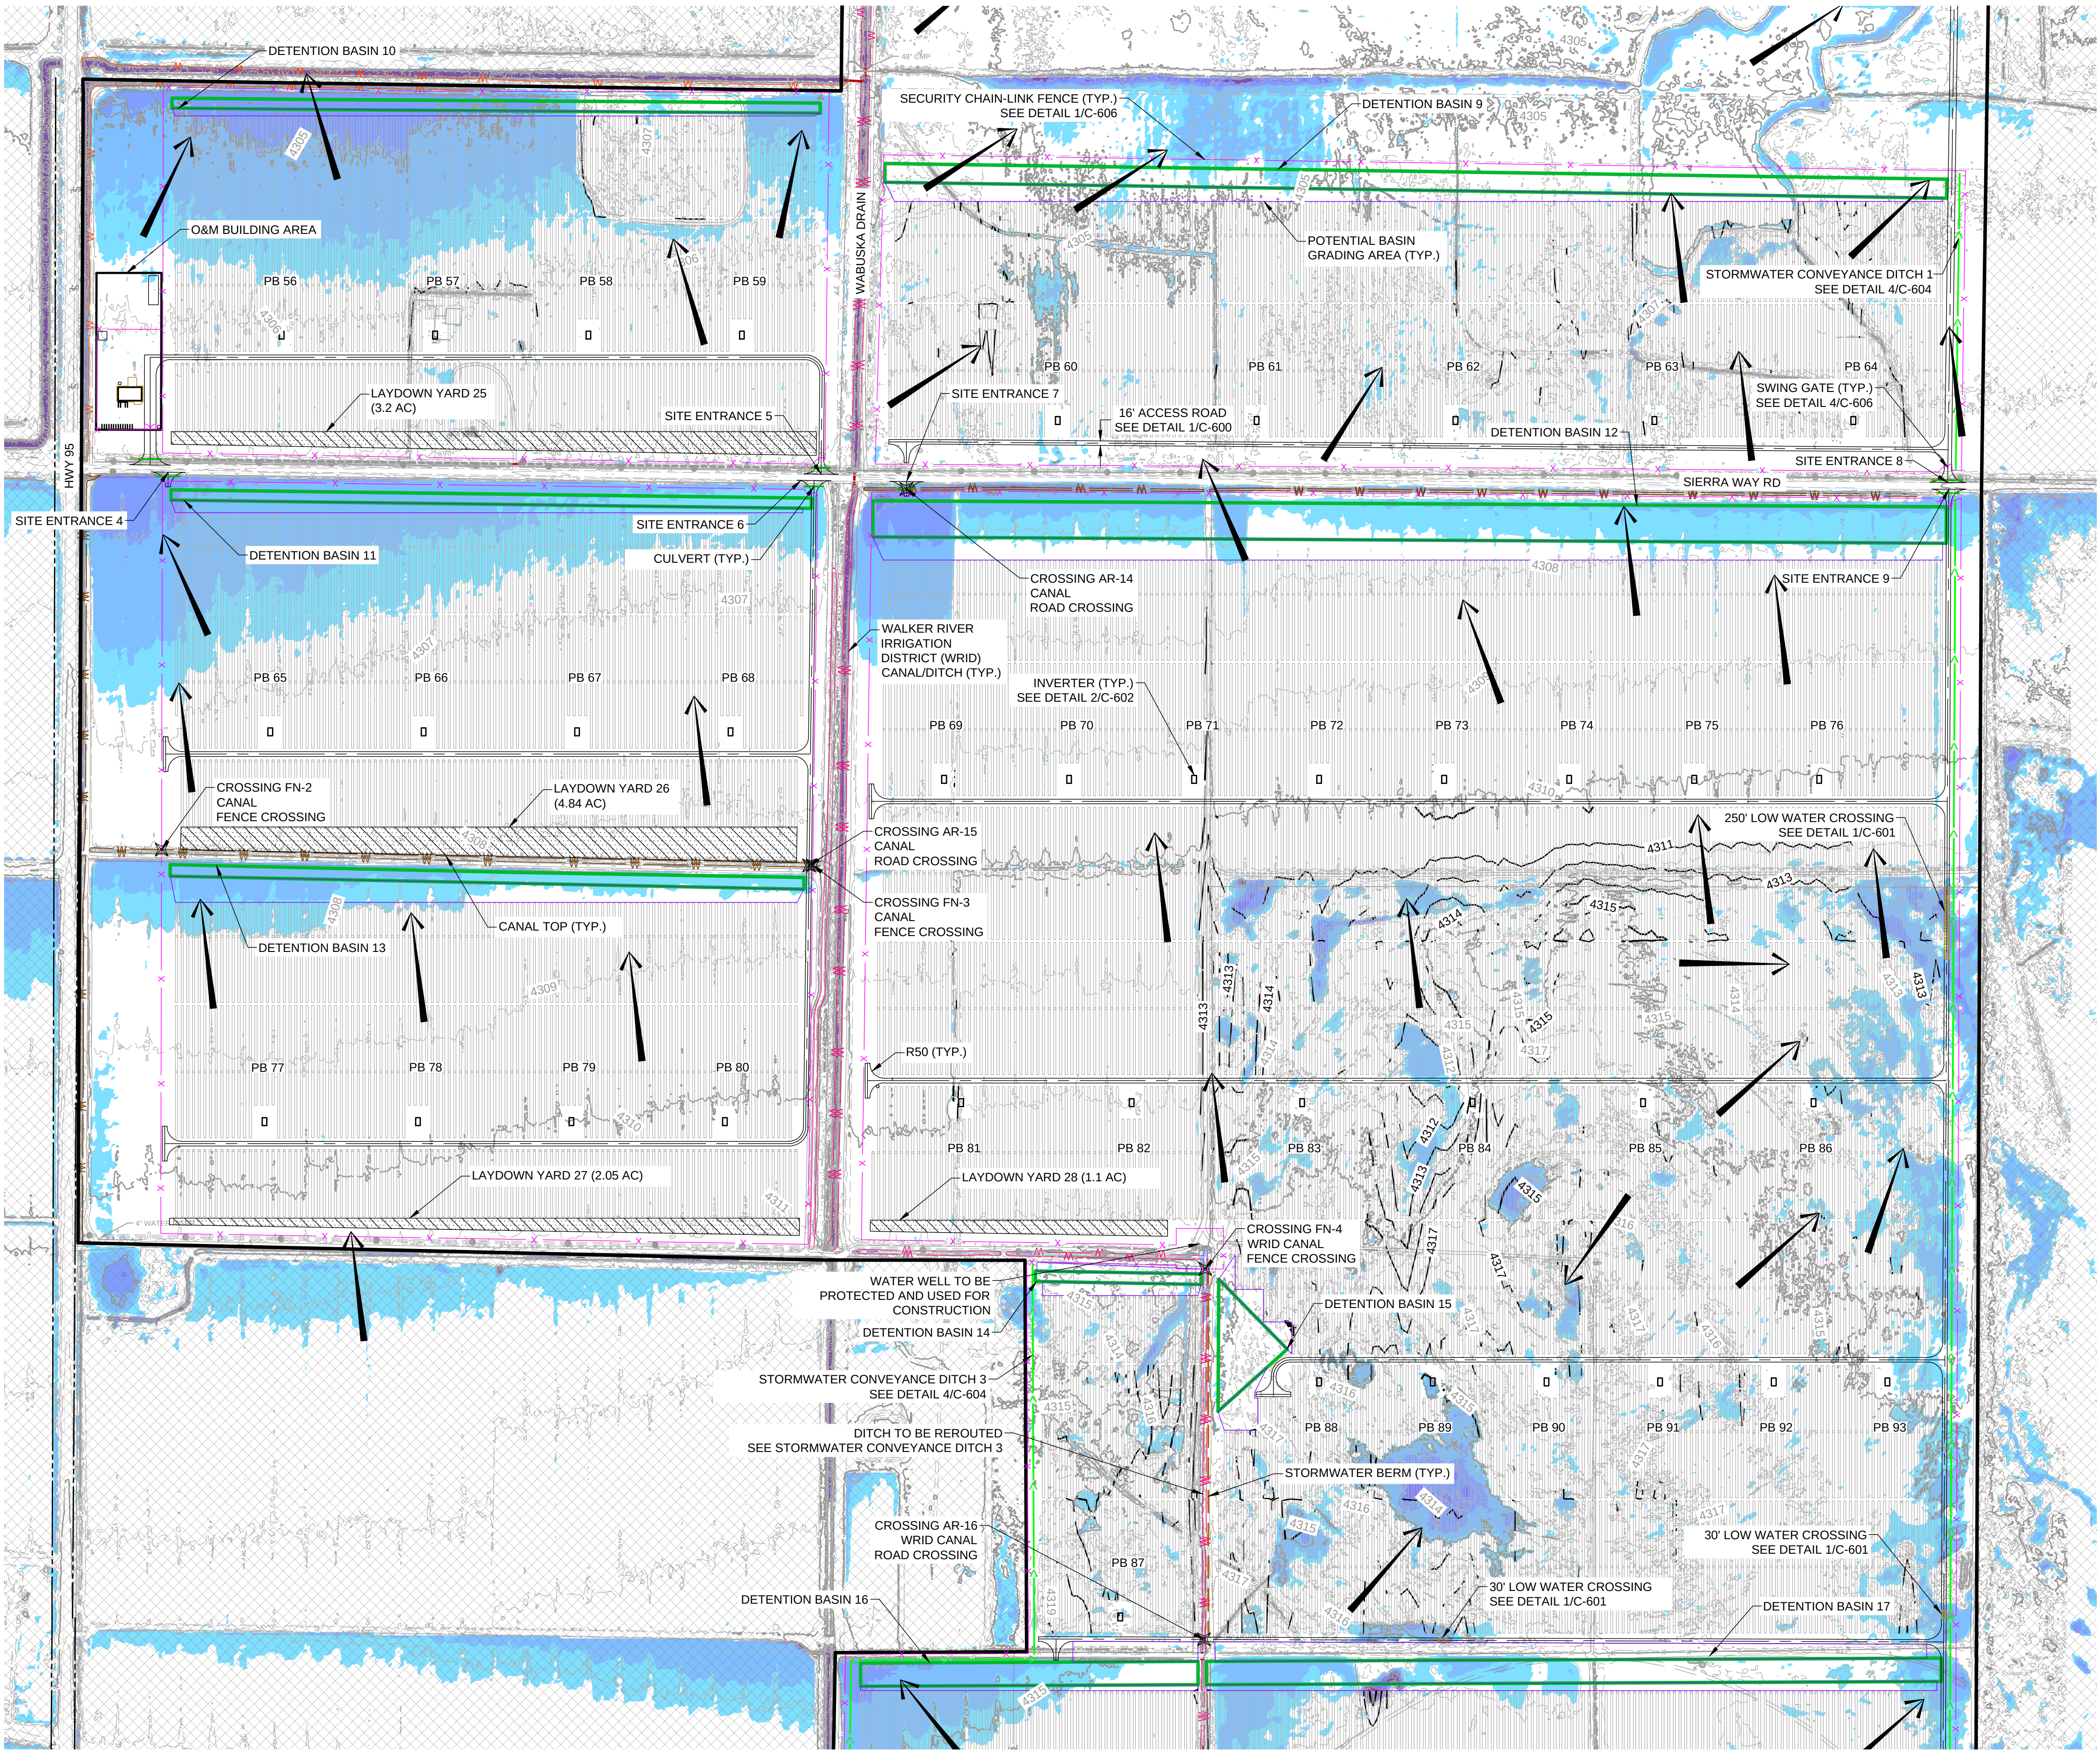

EXISTING FEATURES

- PROPERTY LINE
- EASEMENT LINE
- ROAD RIGHT-OF-WAY
- NON-PARTICIPATING BOUNDARIES
- EDGE OF DIRT ROAD
- EDGE OF PAVED ROAD
- EXISTING CULVERT
- FENCE
- PONDING FEATURES
- OVERHEAD POWER
- UNDERGROUND GAS LINE
- UNDERGROUND WATER PIPELINE
- STRUCTURE
- RAILROAD TRACKS
- WRID DITCH/CANAL TOP
- CANAL TOP
- DITCH TOP
- V-GUTTER
- WATER LINE
- WELL
- MAJOR CONTOUR
- MINOR CONTOUR

PROPOSED FEATURES


- AGGREGATE ROAD
- TEMPORARY AGGREGATE SURFACE
- POWER BLOCK BOUNDARY
- MV FEEDER
- DIRECTIONAL BORE
- CHAIN LINK FENCE
- SETBACK LINE
- CULVERT
- STORMWATER BERM
- STORMWATER BASIN OUTLINE
- STORMWATER DITCH
- RIPRAP
- CROSSING LOCATION
- GRADING EDGE
- MAJOR CONTOUR
- MINOR CONTOUR

EXISTING 100-YR STORM HWL DEPTHS

- 0.25' - 0.50'
- 0.50' - 1.00'
- 1.00' - 1.50'
- 1.50' - 2.00'
- 2.00'+

GRADING NOTES

- WABUSKA DRAIN PATH TO BE CONFIRMED BY WALKER RIVER IRRIGATION DISTRICT.
- FLOOD DEPTHS SHOWN ON THIS PLAN SET DEPICT THE 100-YEAR, 24-HOUR EXISTING CONDITIONS HYDROLOGY MODELING.
- IF NO PROPOSED ROAD GRADING IS SHOWN, REFER TO TYPICAL SOLAR ACCESS ROAD DETAIL ON SHEET C-601 FOR ROAD GRADING DIRECTION.
- EXISTING NON JURISDICTIONAL DITCH & CANALS TO BE MAINTAINED AND USED AS PART OF THE STORMWATER SYSTEM.
- REFER TO TABLE 4/C-600 FOR CROSSING INFORMATION.

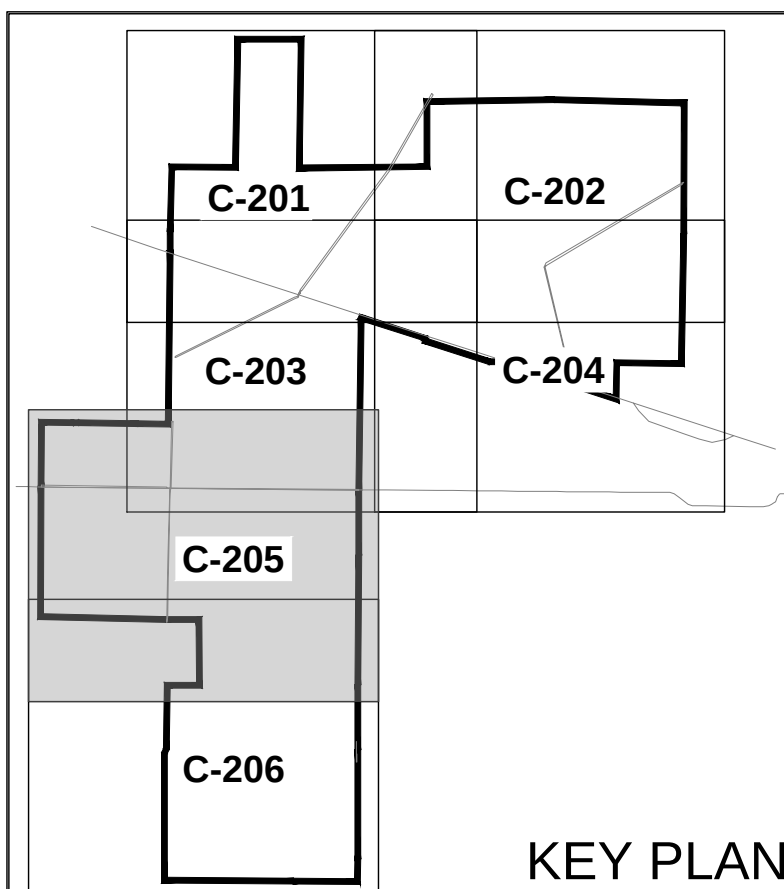

EVS, Inc.
10025 Valley View Road, Suite 140
Eden Prairie, Minnesota 55344
Phone: 952.646.0236
www.evs-eng.com Nevada Registration #23420


CLIENT



PROJECT
**WINSTON CONCEPTUAL
DESIGN - EDF**

LOCATION
**YERINGTON
LYON COUNTY, NV**

SUBMITTAL
**PRELIMINARY SITE
PLAN**

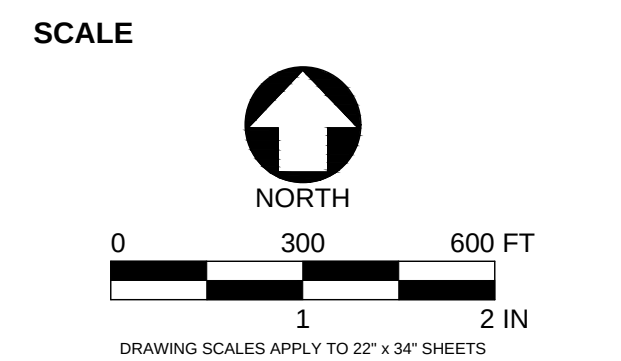

#	DATE	DESCRIPTION
A	2025.10.17	PRELIMINARY SITE PLAN

PROFESSIONAL CERTIFICATION


PRELIMINARY - NOT FOR
CONSTRUCTION OR PROCUREMENT

DRAWN BY KK/AR	CHECKED BY JT/EW
DATE 2025.10.17	PROJECT # 2025-141

SHEET NAME
GRADING & DRAINAGE PLAN

SHEET NUMBER
C-205

© 2025 EVS, INC.

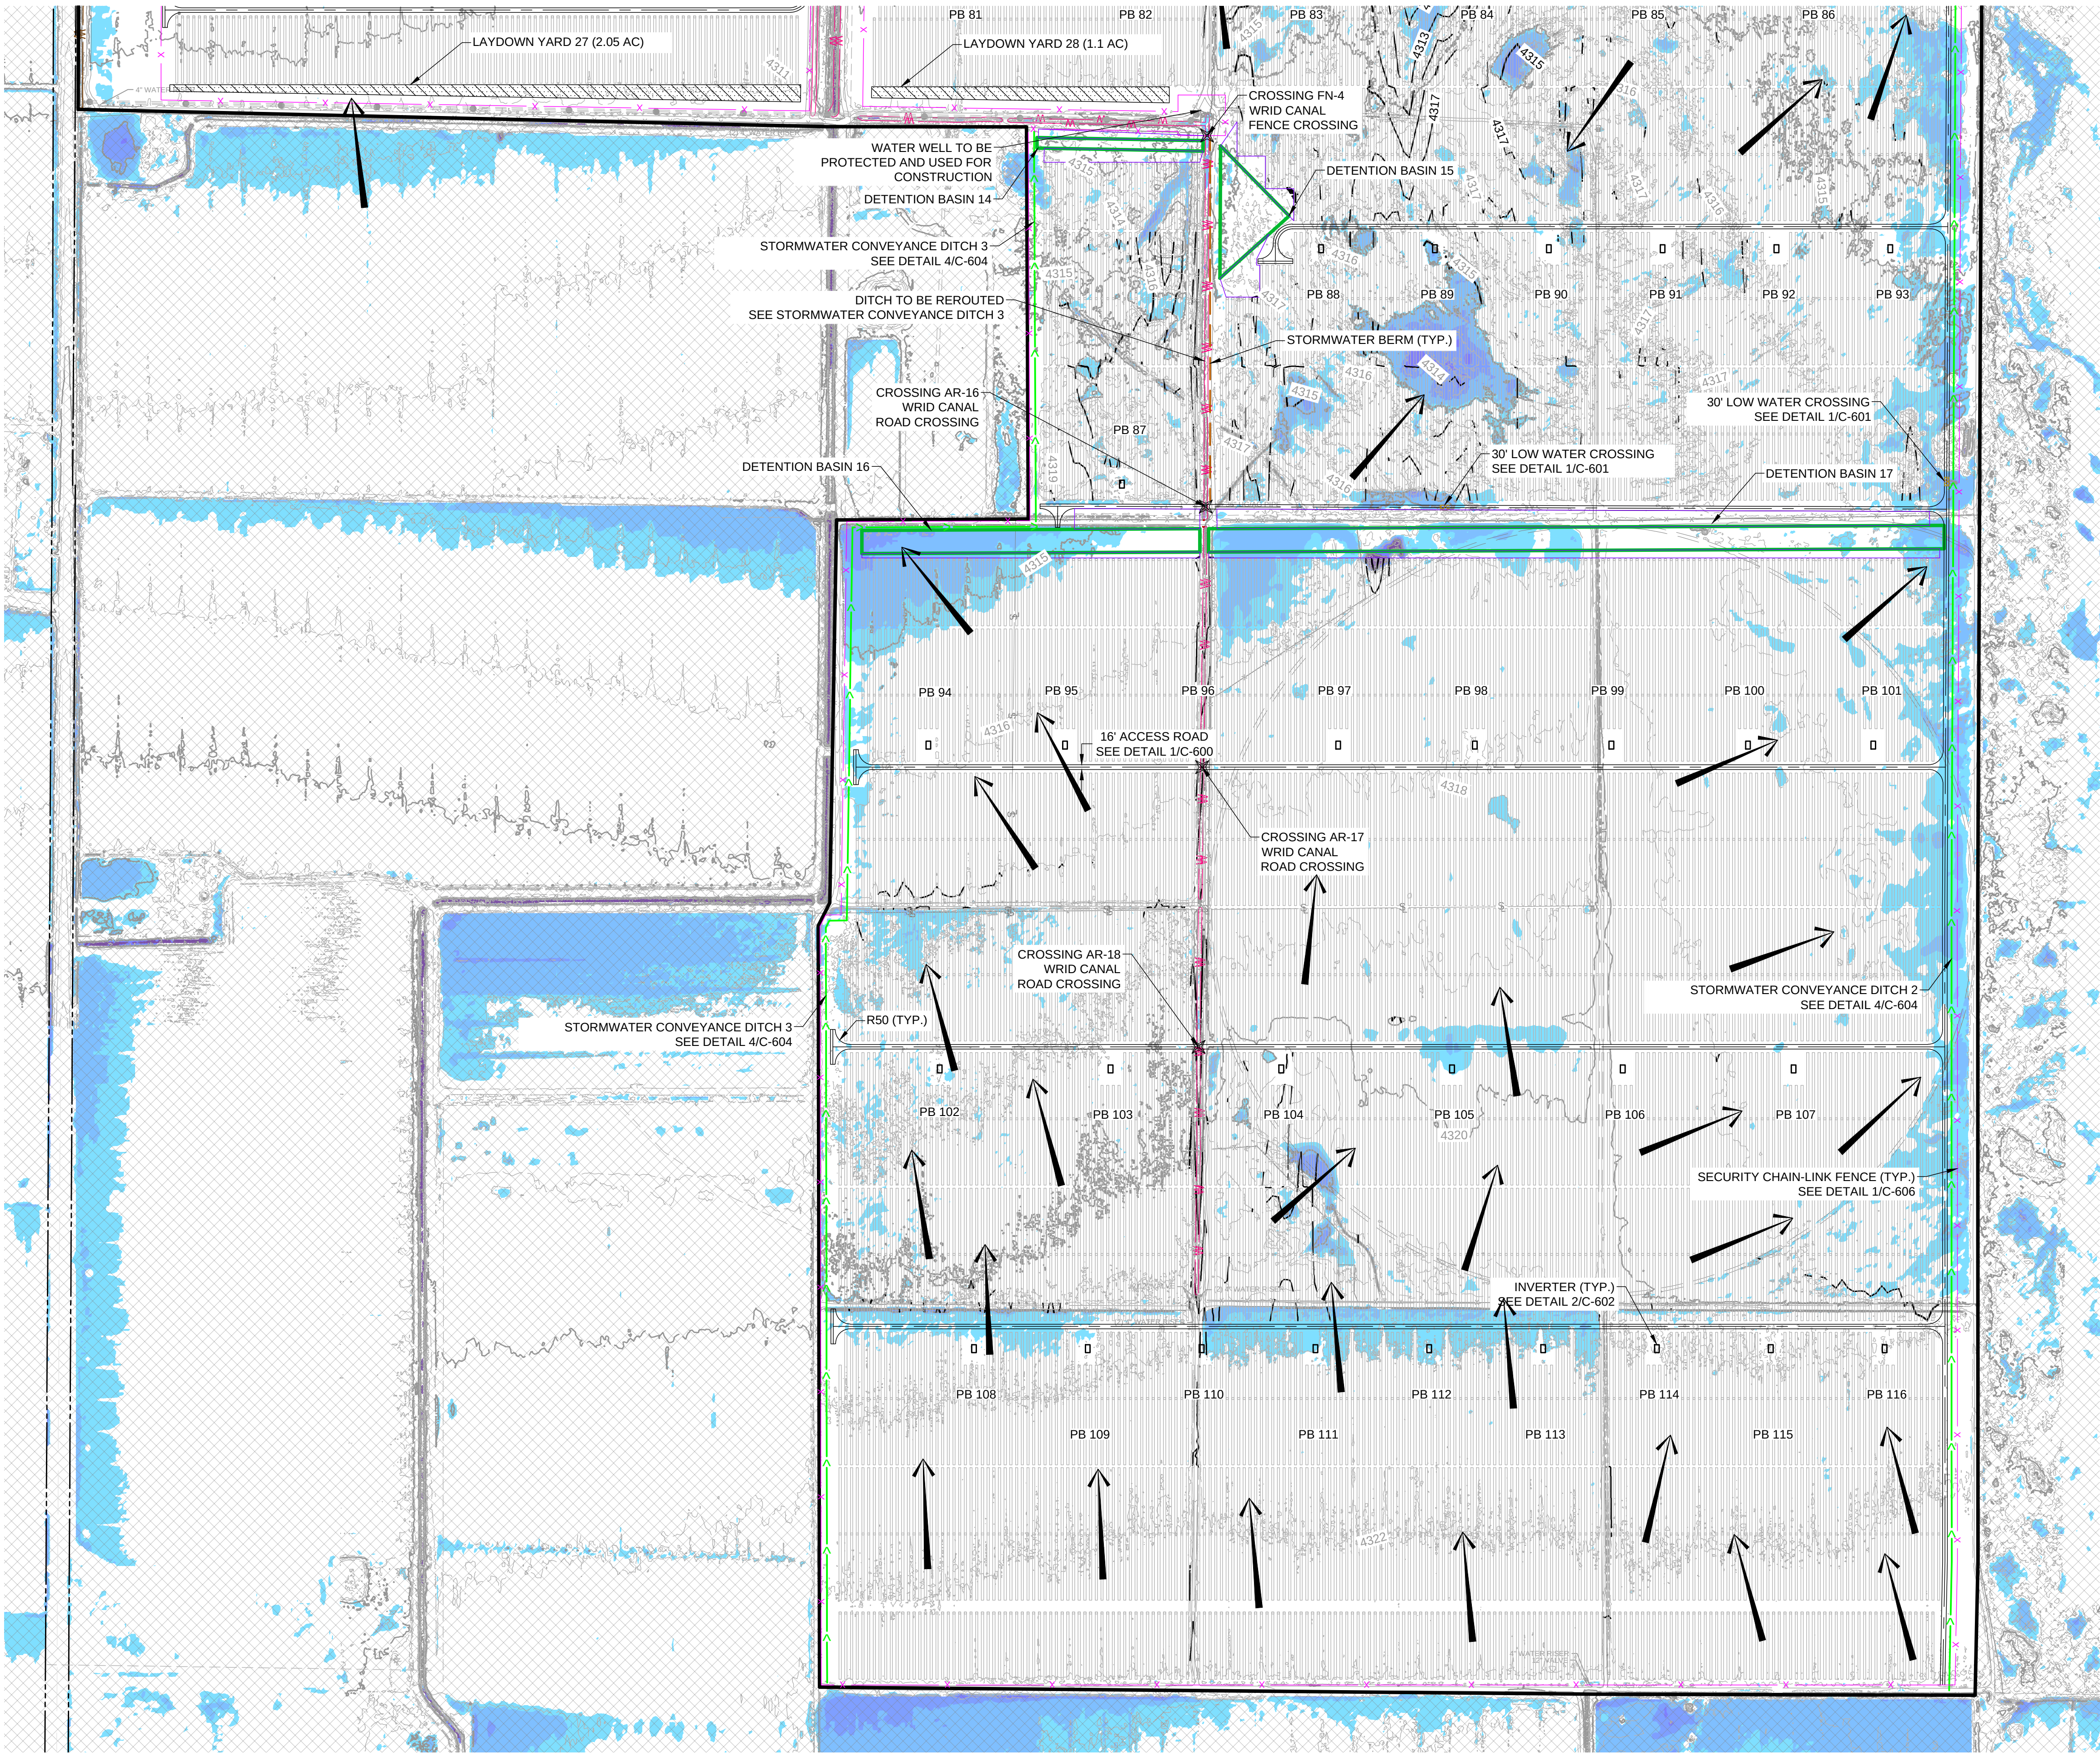

EXISTING FEATURES

- PROPERTY LINE
- EASEMENT LINE
- ROAD RIGHT-OF-WAY
- NON-PARTICIPATING BOUNDARIES
- EDGE OF DIRT ROAD
- EDGE OF PAVED ROAD
- EXISTING CULVERT
- FENCE
- PONDING FEATURES
- OVERHEAD POWER
- UNDERGROUND GAS LINE
- UNDERGROUND WATER PIPELINE
- STRUCTURE
- RAILROAD TRACKS
- WRID DITCH/CANAL TOP
- CANAL TOP
- DITCH TOP
- V-GUTTER
- WATER LINE
- WELL
- MAJOR CONTOUR
- MINOR CONTOUR

PROPOSED FEATURES


- AGGREGATE ROAD
- TEMPORARY AGGREGATE SURFACE
- POWER BLOCK BOUNDARY
- MV FEEDER
- DIRECTIONAL BORE
- CHAIN LINK FENCE
- SETBACK LINE
- CULVERT
- STORMWATER BERM
- STORMWATER BASIN OUTLINE
- STORMWATER DITCH
- RIPRAP
- CROSSING LOCATION
- GRADING EDGE
- MAJOR CONTOUR
- MINOR CONTOUR

EXISTING 100-YR STORM HWL DEPTHS

- 0.25' - 0.50'
- 0.50' - 1.00'
- 1.00' - 1.50'
- 1.50' - 2.00'
- 2.00'+

GRADING NOTES

- WABUSKA DRAIN PATH TO BE CONFIRMED BY WALKER RIVER IRRIGATION DISTRICT.
- FLOOD DEPTHS SHOWN ON THIS PLAN SET DEPICT THE 100-YEAR, 24-HOUR EXISTING CONDITIONS HYDROLOGY MODELING.
- IF NO PROPOSED ROAD GRADING IS SHOWN, REFER TO TYPICAL SOLAR ACCESS ROAD DETAIL ON SHEET C-601 FOR ROAD GRADING DIRECTION.
- EXISTING NON JURISDICTIONAL DITCH & CANALS TO BE MAINTAINED AND USED AS PART OF THE STORMWATER SYSTEM.
- REFER TO TABLE 4/C-600 FOR CROSSING INFORMATION.

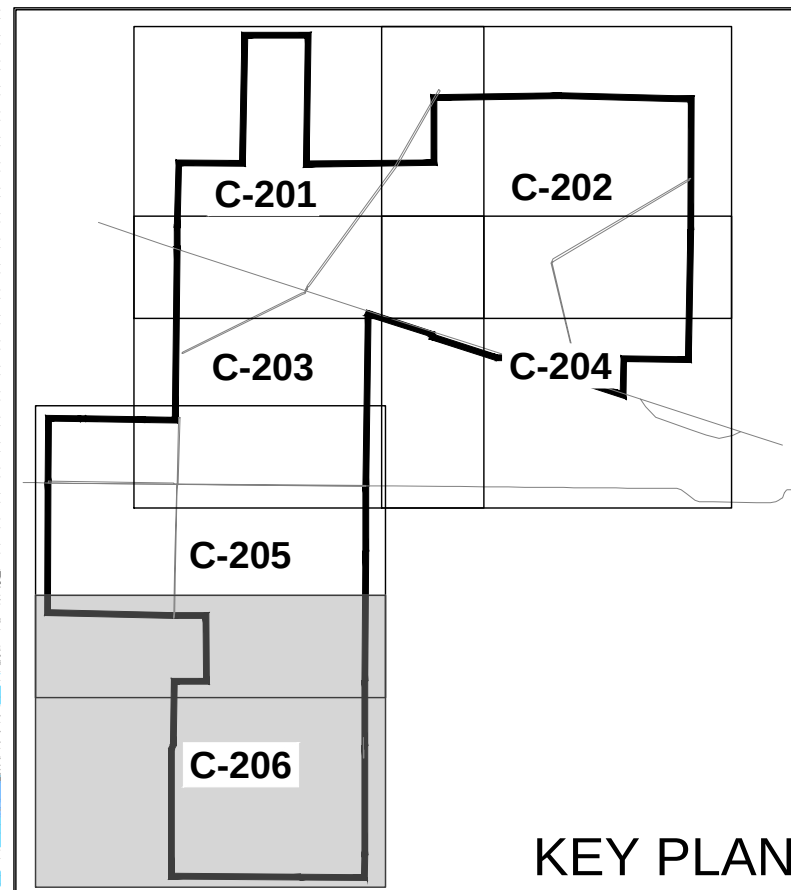

EVS, Inc.
10025 Valley View Road, Suite 140
Eden Prairie, Minnesota 55344
Phone: 952.646.0236
www.evs-eng.com Nevada Registration #23420


CLIENT



PROJECT
**WINSTON CONCEPTUAL
DESIGN - EDF**

LOCATION
**YERINGTON
LYON COUNTY, NV**

SUBMITTAL
**PRELIMINARY SITE
PLAN**

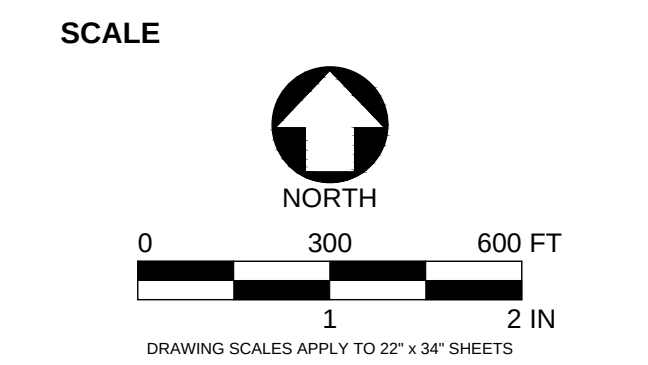

#	DATE	DESCRIPTION
A	2025.10.17	PRELIMINARY SITE PLAN


PROFESSIONAL CERTIFICATION

PRELIMINARY - NOT FOR
CONSTRUCTION OR PROCUREMENT

DRAWN BY KK/AR	CHECKED BY JT/EW
DATE 2025.10.17	PROJECT # 2025-141

SHEET NAME
GRADING & DRAINAGE PLAN

SHEET NUMBER
C-206

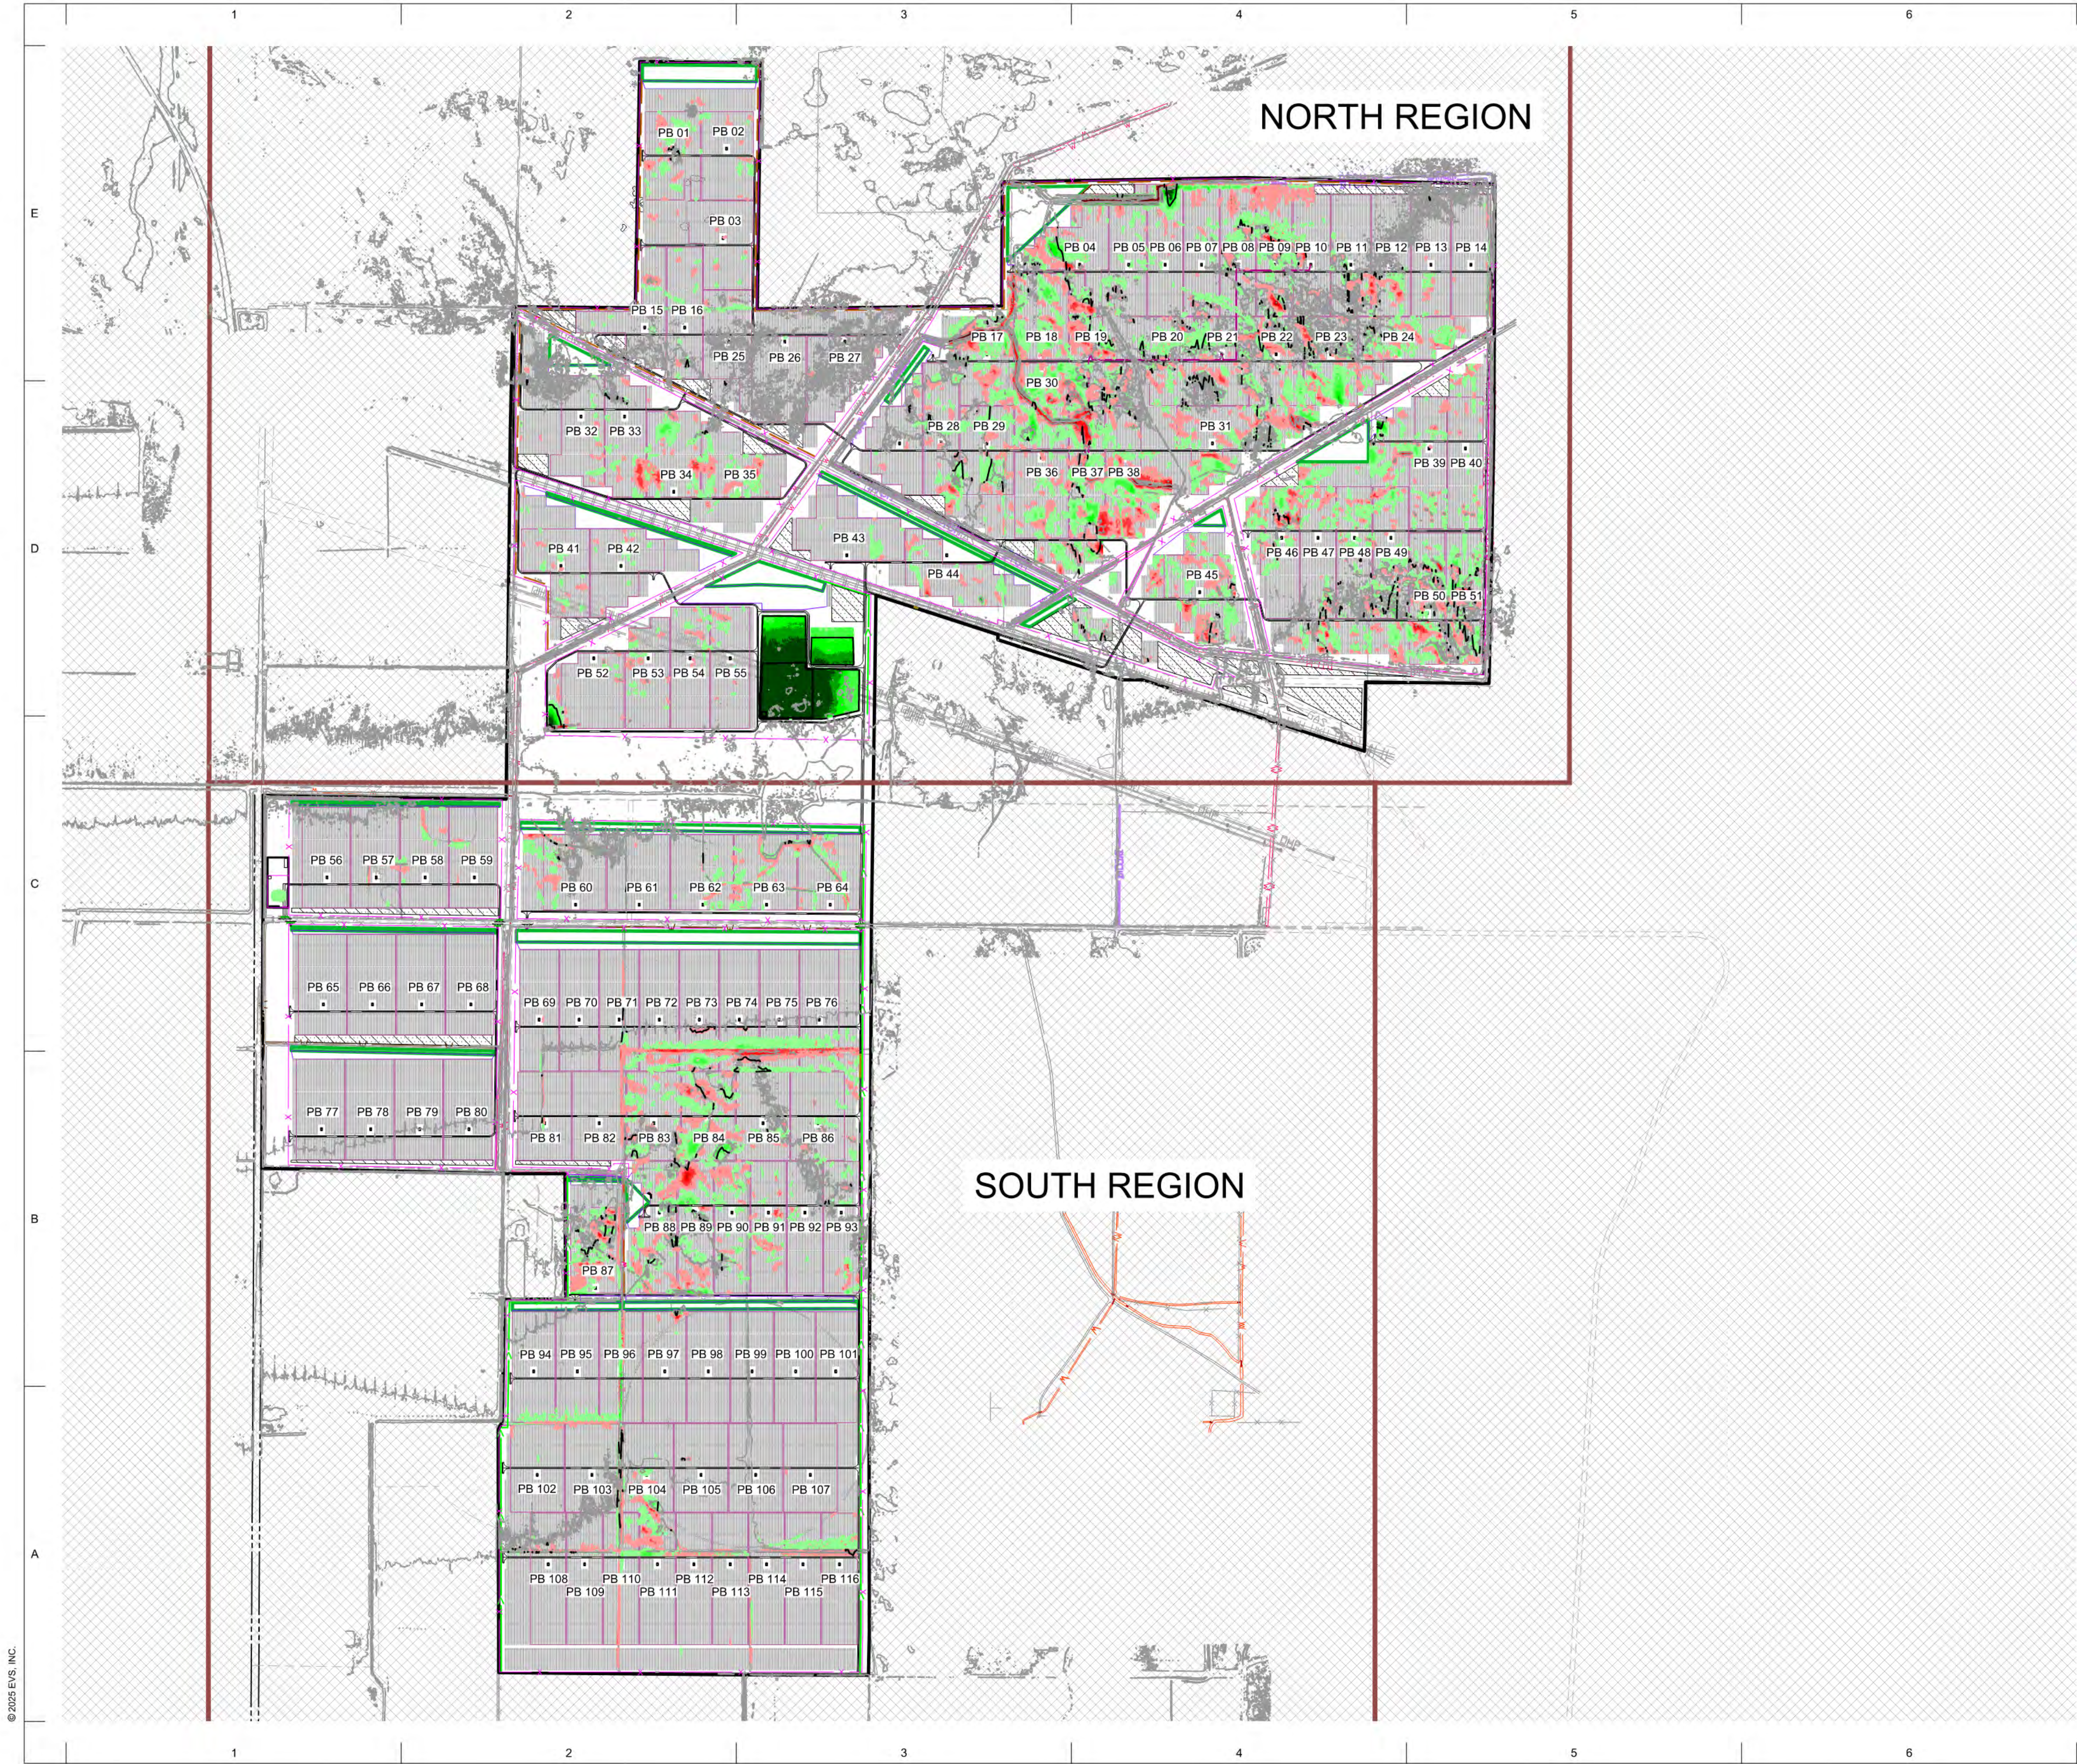

LEGEND

EXISTING FEATURES

PROPERTY LINE

EASEMENT LINE**PROPOSED FEATURES****CUT AND FILL FEATURES**

- CUT AND FILL NOTES**
1.

COLORS SHOWN REPRESENT DEPTHS OF CUT OR FILL TO FINISHED GRADE.
2.

A SHRINK/SWELL FACTOR OF 1.15 HAS BEEN ASSUMED & APPLIED TO FILL QUANTITIES. NO GEOTECHNICAL INPUT RECEIVED ON FILL FACTOR.
3.

EARTHWORK NUMBERS INCLUDE TRACKER GRADING, SUBSTATION, BESS, & O&M PADS. BASIN, SWALES, BERMS, & MASS GRADING TO BE INCLUDED IN FUTURE SUBMITTALS. SITE TO BE BALANCED IN FINAL SUBMITTAL, NO IMPORT OR EXPORT EXPECTED.
4.

FINISHED GRADE IS TOP OF AGGREGATE BASE OR TOP OF TOPSOIL.

EVS, Inc.
10025 Valley View Road, Suite 140
Eden Prairie, Minnesota 55344
Phone: 952.646.0236
www.evs-eng.com

Nevada Registration
#23420

CLIENT




PROJECT
**WINSTON CONCEPTUAL
DESIGN - EDF**

LOCATION
**YERINGTON
LYON COUNTY, NV**

SUBMITTAL
**PRELIMINARY SITE
PLAN**

SCALE

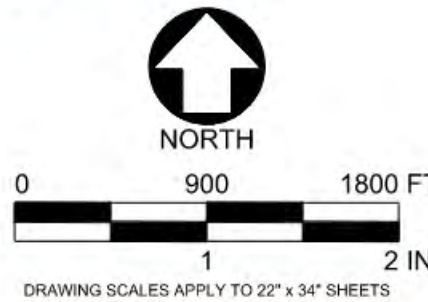

#	DATE	DESCRIPTION
A	2025.10.17	PRELIMINARY SITE PLAN

PROFESSIONAL CERTIFICATION

PRELIMINARY - NOT FOR
CONSTRUCTION OR PROCUREMENT

DRAWN BY KK/AR	CHECKED BY JT/EW
DATE 2025.10.17	PROJECT # 2025-141

SHEET NAME
OVERALL CUT & FILL

SHEET NUMBER
C-500