



**YERINGTON CITY COUNCIL
MONDAY, SEPTEMBER 14TH 2026
10:00 A.M.**

Yerington City Hall 14 E. Goldfield Ave. Yerington, NV 89447

The Yerington City Council will conduct a public meeting on the 14th day of September, 2026, beginning at 10:00 a.m. at 14 East Goldfield Ave. Yerington, NV 89447

Join Zoom Meeting

<https://us06web.zoom.us/j/9040866690?pwd=Dc89jDEAUumicWChLj1oV5quXjYkqS.1&omn=84421433874>

Meeting ID: 904 086 6690 / Passcode: 2026COY (case sensitive)

Mobile: 1 (669) 900-6833 / 1 (719) 359-4580

Please call Yerington City Hall at (775) 463-3511 if you have any questions accessing the meeting. Written public comments may be mailed to the City Clerk's office at 14 E. Goldfield Ave. Yerington, Nevada 89447 or emailed to stacys@yerington.net. Be sure to type PUBLIC COMMENT in the subject line. Comments must be received the business day prior to the date of the meeting by 4:00 p.m. for the comments to be included in the meeting.

City Council meetings are open to the public and may be attended in person or via virtual Zoom, if available. Virtual public comment may be given if you are attending the virtual Zoom meeting by "raising your hand" virtually at the appropriate times to notify staff of your desire to speak.

AGENDA:

Action may be taken only on those items denoted "For Possible Action."

- 1. Call to order, roll call and Pledge of Allegiance.**
- 2. Public Comment:** *Any matter pertinent to the City of Yerington should be shared under this item. Items appearing in the Consent Agenda (item 4) should be discussed at this time. Comments related to an item appearing on the agenda will be heard when that agenda item is called. No action may be taken on a matter raised under this item of the agenda until the matter itself has been included specifically on an agenda as an item upon which action will be taken.*
- 3. For Possible Action:** Review and approval of the agenda.

- a. *NOTICE RE: NRS 237: When the City Council approves this agenda, it also approves a motion ratifying staff action taken pursuant to NRS 237.030 et seq. with respect to items on this agenda and determines that each matter on this agenda for which a Business Impact Statement has been prepared does impose a direct and significant economic burden on a business or directly restrict the formation, operation or expansion of a business, and each matter which is on this agenda for which a Business Impact Statement has not been prepared does not impose a direct and significant economic impact on a business or directly restrict the formation, operation or expansion of a business.*
4. **Consent Agenda (Action Will be Taken on All Items):** *All matter listed under the consent agenda are considered routine, and may be acted upon by the City Council with one action, and without an extensive hearing. Any member of the Council or any citizen may request that an item be taken from the consent agenda, discussed, and acted upon separately during this meeting.*

4.a For Possible Action: Discussion and approval of bills previously submitted for payment as follows:

Checks #42264 through #42382 totaling \$397,289.77

4.b For Possible Action: Discussion and Possible Approval of minutes from the August 24th, 2026 regular meeting.

4.c For Possible Action: Approval of New, Renewal and Name Change Business License Applications

- A. Marc & Sharee Parker dba American Motor Performance, Exhaust Fabrication & Classic Vehicle Restoration, 22 Panavista Circle Yerington, NV 89447-New
- B. Frank Rieger & Stephen Hamile dba Gigawatt Operations Inc. dba Sol-Up, Solar Panel Installation, 4305 Dean Martin Dr. Ste. 150 Las Vegas, NV 89103-New
- C. Kyle McClelland dba Have Lights Will Travel, Inc., Electrical Contractor, 1508 Gentry Way Reno, NV 89509-New
- D. David Lytle dba CTR Roofing, LTD, Roofing Contractor, 1961 Pacific Ave Sparks, NV 89431-New
- E. Ronald & Michelle Jacoboni dba Tahoe Pool & Spa Construction, Inc., Swimming Pool & Spa Construction, 3650 Research Way Ste. 21 Carson City, NV 89702-New

Regular Agenda – (Action will be taken on all items unless otherwise noted)

5. **Recognition of Accomplishments:** The City of Yerington recognizes employees Frank Ruiz and Tommy Gutierrez for 5 years of service to our community.
6. **For Possible Action:** Discussion and Possible Action to approve an Annual Preventative Maintenance agreement with Sierra Controls in the amount of \$23,010.10 for water and waste water systems.
7. **For Possible Action:** Discussion and Possible Action to approve a quote from Thunder-Electric LLC for \$20,002.14 to install new LED lights at the tennis and pickleball courts with timer switch. Approval is subject to availability of Lyon County park funds for funding.

8. **For Possible Action:** Discussion and Possible Action to approve the First Amendment to the Water Lease Agreement dated March 5, 2026 between the City of Yerington and Libra Solar, LLC, amending the agreement to include application 95486T.
9. **For Possible Action:** Discussion and Possible Action to Reaffirm Special Use Permits previously issued. Determination of compliance to include conditions of original permit and authorize continuation, modification, suspension or revocation of Special Use Permits.

9.a Boys & Girls Club of Mason Valley APN 001-114-09 124 N. Main St. Yerington, NV
9.b Boys & Girls Club of Mason Valley APN 001-114-01 140 N. Main St. Yerington, NV
9.c Boys & Girls Club of Mason Valley APN 001-095-13 230 N. Main St. Yerington, NV
10. **For Possible Action:** Discussion and Possible Action to approve a Special Use Permit application submitted by Robert McMinn on behalf of Pony Express Village, LLC for APN 001-231-28 (300 Perumean Lane). This item was recommended for approval by the Yerington Planning Commission on September 2, 2026.
11. **For Possible Action:** Discussion and Possible Action to approve a Special Use Permit application for Bakersfield Parks LP on behalf of Pioneer Mobile Home Ranch for APN 001-231-01. This item was recommended for approval by the Yerington Planning Commission on September 2, 2026.
12. **For Possible Action:** Discussion and Possible action to approve Resolution 2026-12, a resolution amending the City of Yerington Fee Schedule as it pertains to various line items.
(City Manager Jerry Bryant)
13. **For Possible Action:** Discussion and Possible action to approve the 2026 Procurement Procedures Policy (City Manager Jerry Bryant)
14. **For Discussion Only:** Review and Discussion of a proposed Compensation and Classification Policy for City Employees not covered by contract. (City Manager Jerry Bryant)
15. **Agenda Requests:** A Councilmember or appointed department head may request an item be considered on a future agenda either by making an oral request at a Council meeting or submitting the request in writing to the City Manager at least 30 days prior to the meeting for which the item is requested to be placed on the agenda.
16. **Public Comment:** *Any matter pertinent to the City of Yerington should be shared under this item. No action may be taken on a matter raised under this item of the agenda until the matter itself has been included specifically on an agenda as an item upon which action will be taken.*
17. **Department and Elected Official Reports** - No action will be taken, reports with possible comments and discussion only, as follows:
 - A. City Attorney Report
 - B. Chief of Police Report
 - C. Public Works Director Report
 - D. City Manager Report
 - E. City Clerk Report

- F. Council Comments
- G. Mayor Comments

18. Adjournment.

NOTICE TO PERSONS WITH DISABILITIES: Members of the public who are disabled and require special assistance or accommodations at the meeting are requested to notify city staff at (775)463-3511 in advance so that reasonable arrangements may be made.


If you wish to file a Civil Rights program complaint of discrimination, complete the USDA Program Discrimination Complaint Form, found online at http://www.ascr.usda.gov/complaint_filing_cust.html, or at any USDA office, or call (866) 632-9992 to request the form. You may also write a letter containing all of the information requested in the form. Mail your completed complaint form or letter to the U.S. Department of Agriculture, Director, Office of Adjudication, 1400 Independence Avenue, S.W., Washington, D.C. 20250-9410; or fax to (202) 690-7442 or email at program.intake@usda.gov.

NOTICE:

1. Agenda items listed above may be taken out of order.
2. Two or more agenda items may be combined.
3. Agenda items may be removed from agenda or delayed at any time.
4. Any restrictions on public comment must be set out herein.
5. Public comment is limited to three (3) minutes per person.
6. Public comment that pertains to an item appearing on the agenda will be heard at the time of the agenda item being called. Public comment at the time of an agenda item must pertain to the specific agenda item being discussed.
7. Public comment cannot be restricted based on viewpoint. Section 7.05 of the Nevada Open Meeting Law Manual indicates that a public body's restrictions on public comment must be neutral as to the viewpoint expressed, but the public body may prohibit content if the content of the comments is a topic that is not relevant to, or within the authority of, the public body, or if the content of the comments is willfully disruptive of the meeting by being irrelevant, repetitious, slanderous, offensive, inflammatory, irrational, or amounting to personal attacks or interfering with the rights of other speakers. *See* AG File No. 00-047 (April 27, 2001).

Supporting documentation for the items on the agenda is available to members of the public at www.yerington.net, by request at the City Manager's Office (14 E. Goldfield Ave., Yerington, NV), by phone (775)463-3511, or by email requests to stacys@yerington.net.

I, Jerry Bryant, do hereby certify that the foregoing agenda was duly posted at Yerington City Hall located at 14 East Goldfield Avenue, online at the Nevada State Department of Administration web site at notice.nv.gov and the City of Yerington website at www.yerington.net by the 9th day of September 2026, in compliance with NRS 241.020.

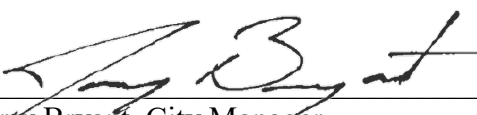

Jerry Bryant, City Manager
City of Yerington

Date 09/08/2026

4a

September 14th Meeting

August 17 - September 6, 2026

AP

Date	Count	Number(s)	Status
8.27.2026	14	42332 - 42346	
9.1.2026	31	42351 - 42381	
9.2.2026	1	42382	
8.18.26	2	42273 - 42274	
8.19.26	36	42275 - 42310	
8.21.26	17	42311 - 42327	
8.24.2026	4	42328 - 42331	

PR

Date	Count	Number(s)	Status
8.31.2026	3	42347 - 42349	
8.31.2026	23	9032601 - 9032623	
8.17.2026	4	42264 - 42267	VOIDED
8.17.2026	4	42268 - 42271	
8.17.2026	26	8202601 - 8202626	

Trans

Date	Count	Number(s)	Status
8.31.2026	1	8312601	
8.31.2026	1	42350	
8.17.2026	2	8172601 - 8172602	
8.17.2026	1	42272	

Report Criteria:

Report type: Invoice detail

Check.Type = {<>} "Adjustment"

GL Period	Check Issue Date	Check Number	Vendor Number	Payee	Invoice Number	Description	Invoice GL Account	Invoice Amount	Check Amount
42273									
08/26	08/18/2026	42273	6846	HAAS, STEPHANIE	TRAINING AU	TRAINING AUGUST 2026	01-52-20-7040	387.00	387.00
Total 42273:									387.00
42274									
08/26	08/18/2026	42274	7165	DARK HORSE GUNS & AMMO LLC	0081726A	GUN RAFFLE	01-52-20-7037	1,370.00	1,370.00
Total 42274:									1,370.00
42275									
08/26	08/19/2026	42275	6976	ASCENT AVIATION GROUP, INC.	1223964	AIRPORT FUEL	01-55-27-7056	27,273.94	27,273.94
Total 42275:									27,273.94
42276									
08/26	08/19/2026	42276	1868	AT & T LONG DISTANCE	0283789788	LONG DISTANCE	03-54-25-7033	2.44	2.44
08/26	08/19/2026	42276	1868	AT & T LONG DISTANCE	1183292527	LONG DISTANCE	03-54-25-7033	5.92	5.92
08/26	08/19/2026	42276	1868	AT & T LONG DISTANCE	2181927028	LONG DISTANCE	03-54-25-7033	2.66	2.66
Total 42276:									11.02
42277									
08/26	08/19/2026	42277	1086	BODENSTEIN, ERIC	JULY 2026	Planning Commission	01-51-14-5113	25.00	25.00
Total 42277:									25.00
42278									
08/26	08/19/2026	42278	6409	CANON FINANCIAL SERVICES, INC.	43674639	LEASE	01-52-20-7041	601.13	601.13
Total 42278:									601.13
42279									
08/26	08/19/2026	42279	1185	CIVICPLUS	384241	WEB SERVICES	01-57-25-7018	6,300.00	6,300.00

GL Period	Check Issue Date	Check Number	Vendor Number	Payee	Invoice Number	Description	Invoice GL Account	Invoice Amount	Check Amount
Total 42279:									6,300.00
42280									
08/26	08/19/2026	42280	1273	DOUGLAS, STEVE	JULY 2026 PC	PLANNING COMMISSION	01-51-14-5113	25.00	25.00
Total 42280:									25.00
42281									
08/26	08/19/2026	42281	7111	ELEMECH INC.	22428	PO 19694	02-54-25-7011	18,933.00	18,933.00
Total 42281:									18,933.00
42282									
08/26	08/19/2026	42282	1062	FLYERS ENERGY, LLC	CFS-4698673	FUEL PD	01-52-20-7049	1,280.33	1,280.33
Total 42282:									1,280.33
42283									
08/26	08/19/2026	42283	6270	FREEDOM MAILING SERVICES, INC	53551	UTILITY POSTCARDS	03-54-25-7011	1,390.40	1,390.40
Total 42283:									1,390.40
42284									
08/26	08/19/2026	42284	2058	FRONTIER	72426FIRE	FIRE ALARM	03-54-25-7033	650.03	650.03
08/26	08/19/2026	42284	2058	FRONTIER	80726PW	TELEPHONE	03-54-25-7033	167.04	167.04
Total 42284:									817.07
42285									
08/26	08/19/2026	42285	6923	iPrint Technologies	1326240	INK	03-54-25-7011	415.00	415.00
Total 42285:									415.00
42286									
08/26	08/19/2026	42286	2034	JIM MENESINI PETROLEUM, LLC	512337	TROWBRIDGE	02-54-25-7049	824.29	824.29
Total 42286:									824.29

GL Period	Check Issue Date	Check Number	Vendor Number	Payee	Invoice Number	Description	Invoice GL Account	Invoice Amount	Check Amount
42287									
08/26	08/19/2026	42287	2212	LAHONTAN PARAMEDICAL	32	GUTIERREZ	03-54-25-7086	75.00	75.00
Total 42287:									75.00
42288									
08/26	08/19/2026	42288	7166	LARA, ARIEL	11630812	WATER DEPOSIT	02-00-00-2230	100.00	100.00
Total 42288:									100.00
42289									
08/26	08/19/2026	42289	1566	LYON COUNTY CLERK TREASURER	JULY 2026 IT	IT	01-59-35-7011	2,000.00	2,000.00
Total 42289:									2,000.00
42290									
08/26	08/19/2026	42290	1566	LYON COUNTY CLERK TREASURER	JULY 2026 W	INT SEWER	23-54-25-7002	10,697.44	10,697.44
Total 42290:									10,697.44
42291									
08/26	08/19/2026	42291	1566	LYON COUNTY CLERK TREASURER	JUNE 2026 W	METER FEE	22-54-25-7002	44.51	44.51
Total 42291:									44.51
42292									
08/26	08/19/2026	42292	1902	NV ENERGY	312895-0726	POWER	03-54-25-7033	1,538.05	1,538.05
08/26	08/19/2026	42292	1902	NV ENERGY	441484-0726	POWER	01-59-35-7033	52.83	52.83
Total 42292:									1,590.88
42293									
08/26	08/19/2026	42293	1761	PAPE MACHINERY	17112378	PARTS/SUPPLIES	01-56-35-7043	33.99	33.99
Total 42293:									33.99
42294									
08/26	08/19/2026	42294	7167	PATTERSON, KATHRYN	30012902	WATER DEPOSIT	00-00-00-1075	111.42	111.42

GL Period	Check Issue Date	Check Number	Vendor Number	Payee	Invoice Number	Description	Invoice GL Account	Invoice Amount	Check Amount
Total 42294:									111.42
42295									
08/26	08/19/2026	42295	7168	PIERCE, JACE	41006001	CRYSTAL CLEAR LOAN	00-00-00-1075	4.76	4.76
Total 42295:									4.76
42296									
08/26	08/19/2026	42296	1780	PITNEY BOWES GLOBAL FINANCIAL	3323029728	COPIER LEASE	03-54-25-7011	172.08	172.08
Total 42296:									172.08
42297									
08/26	08/19/2026	42297	1795	PUBLIC EMP. BENEFITS PROGRAM	AUGUST 2026	POLICE- RETIREE INS. P	01-52-20-6110	873.96	873.96
Total 42297:									873.96
42298									
08/26	08/19/2026	42298	7169	RODERICK, DOUGLAS & JOANN	11837003	WATER	00-00-00-1075	87.21	87.21
Total 42298:									87.21
42299									
08/26	08/19/2026	42299	6310	SHI INTERNATIONAL CORP.	27845267	STACY'S COMPUTER	01-51-14-7011	1,268.24	1,268.24
Total 42299:									1,268.24
42300									
08/26	08/19/2026	42300	1888	SIERRA CONTROLS, LLC	258194	WWTP PHASE MONITOR	03-54-25-7041	908.51	908.51
Total 42300:									908.51
42301									
08/26	08/19/2026	42301	7115	SOLARI, LEO	JULY 2026	PLANNING COMMISSION	01-51-14-5113	25.00	25.00
Total 42301:									25.00

GL Period	Check Issue Date	Check Number	Vendor Number	Payee	Invoice Number	Description	Invoice GL Account	Invoice Amount	Check Amount
42302									
08/26	08/19/2026	42302	6767	SOTO, JANETH	PARK DEPOSI	PARK DEPOSIT REFUND	01-20-00-3179	200.00	200.00
Total 42302:									200.00
42303									
08/26	08/19/2026	42303	1938	SOUTHWEST GAS CORP	81026PD	UTILITIES	01-52-20-7033	30.24	30.24
Total 42303:									30.24
42304									
08/26	08/19/2026	42304	1886	THATCHER COMPANY OF NEVADA, IN	202640010376	WATER TREATMENT PLA	02-54-25-7061	9,885.60	9,885.60
Total 42304:									9,885.60
42305									
08/26	08/19/2026	42305	7103	TROUT, KEITH	JULY 2026	PLANNING COMMISSION	01-51-14-5113	25.00	25.00
Total 42305:									25.00
42306									
08/26	08/19/2026	42306	2028	U.S. POSTAL SERVICE	BOX 1136	BOX 1136	01-53-15-7011	110.00	110.00
Total 42306:									110.00
42307									
08/26	08/19/2026	42307	1406	WELLS FARGO BANK-REMIT. CNTR	80726STEVE	STACY-CREDIT CARD	03-54-25-7011	297.54	297.54
Total 42307:									297.54
42308									
08/26	08/19/2026	42308	6317	WESTERN ENVIRONMENTAL TESTIN	26071072	SAMPLES	02-54-25-7050	1,306.00	1,306.00
08/26	08/19/2026	42308	6317	WESTERN ENVIRONMENTAL TESTIN	26080372	SAMPLES	02-54-25-7050	252.48	252.48
Total 42308:									1,558.48
42309									
08/26	08/19/2026	42309	2088	WESTERN NEVADA SUPPLY	12407101	SUPPLIES	02-54-25-7087	589.77	589.77

GL Period	Check Issue Date	Check Number	Vendor Number	Payee	Invoice Number	Description	Invoice GL Account	Invoice Amount	Check Amount
Total 42309:									589.77
42310									
08/26	08/19/2026	42310	2094	WILD WEST CHEVROLET	6040085	SERVICES	01-52-20-7044	927.57	927.57
Total 42310:									927.57
42311									
08/26	08/21/2026	42311	1566	LYON COUNTY CLERK TREASURER	APR 2026 FIN	AA FEE GENETIC MARKE	01-17-00-4008	364.00	364.00
Total 42311:									364.00
42312									
08/26	08/21/2026	42312	1566	LYON COUNTY CLERK TREASURER	APR-OCT 202	AA FEE GENETIC MARKE	01-17-00-4008	887.00	887.00
Total 42312:									887.00
42313									
08/26	08/21/2026	42313	1566	LYON COUNTY CLERK TREASURER	APR-OCT 202	CHEMICAL ANALYSIS LC	07-14-00-3148	100.00	100.00
Total 42313:									100.00
42314									
08/26	08/21/2026	42314	1566	LYON COUNTY CLERK TREASURER	JAN-FEB 2026	AA FEE GENETIC MARKE	01-17-00-4008	369.00	369.00
Total 42314:									369.00
42315									
08/26	08/21/2026	42315	1566	LYON COUNTY CLERK TREASURER	JUN 2026 FIN	AA FEE GENETIC MARKE	01-17-00-4008	40.00	40.00
Total 42315:									40.00
42316									
08/26	08/21/2026	42316	1566	LYON COUNTY CLERK TREASURER	JUNE 2026 A	AA FEE GENETIC MARKE	01-17-00-4008	172.00	172.00
Total 42316:									172.00

GL Period	Check Issue Date	Check Number	Vendor Number	Payee	Invoice Number	Description	Invoice GL Account	Invoice Amount	Check Amount
42317									
08/26	08/21/2026	42317	1566	LYON COUNTY CLERK TREASURER	MAR 2026 FIN	AA FEE GENETIC MARKE	01-17-00-4008	220.00	220.00
Total 42317:									220.00
42318									
08/26	08/21/2026	42318	1566	LYON COUNTY CLERK TREASURER	MAY 2026 FIN	AA FEE GENETIC MARKE	01-17-00-4008	82.00	82.00
Total 42318:									82.00
42319									
08/26	08/21/2026	42319	1566	LYON COUNTY CLERK TREASURER	NOV-DEC 202	AA FEE GENETIC MARKE	01-17-00-4008	5.00	5.00
Total 42319:									5.00
42320									
08/26	08/21/2026	42320	1968	STATE TREASURER'S OFFICE	APR 2026 FIN	STATE BAIL BOND FEE	07-00-00-2305	4,133.00	4,133.00
Total 42320:									4,133.00
42321									
08/26	08/21/2026	42321	1968	STATE TREASURER'S OFFICE	APR-OCT 202	STATE GENERAL FUND F	01-17-00-4004	9,477.00	9,477.00
Total 42321:									9,477.00
42322									
08/26	08/21/2026	42322	1968	STATE TREASURER'S OFFICE	JAN-FEB 2026	STATE GENERAL FUND F	01-17-00-4004	3,841.00	3,841.00
Total 42322:									3,841.00
42323									
08/26	08/21/2026	42323	1968	STATE TREASURER'S OFFICE	JUNE 2026 B	STATE GENERAL FUND F	01-17-00-4004	419.00	419.00
Total 42323:									419.00
42324									
08/26	08/21/2026	42324	1968	STATE TREASURER'S OFFICE	JUNE 2026 FI	STATE GENERAL FUND F	01-17-00-4004	1,928.00	1,928.00

GL Period	Check Issue Date	Check Number	Vendor Number	Payee	Invoice Number	Description	Invoice GL Account	Invoice Amount	Check Amount
Total 42324:									1,928.00
42325									
08/26	08/21/2026	42325	1968	STATE TREASURER'S OFFICE	MAR 2026 FIN	STATE GENERAL FUND F	01-17-00-4004	2,517.00	2,517.00
Total 42325:									2,517.00
42326									
08/26	08/21/2026	42326	1968	STATE TREASURER'S OFFICE	MAY 2026 FIN	STATE GENERAL FUND F	01-17-00-4004	824.00	824.00
Total 42326:									824.00
42327									
08/26	08/21/2026	42327	1968	STATE TREASURER'S OFFICE	NOV-DEC 202	STATE GENERAL FUND F	01-17-00-4004	118.00	118.00
Total 42327:									118.00
42328									
08/26	08/24/2026	42328	1566	LYON COUNTY CLERK TREASURER	26-27 TAXES	004-283-01	02-54-25-7018	69.53	69.53
Total 42328:									69.53
42329									
08/26	08/24/2026	42329	1566	LYON COUNTY CLERK TREASURER	26-27 TAXES I	004-161-02	02-54-25-7018	9.16	9.16
Total 42329:									9.16
42330									
08/26	08/24/2026	42330	1566	LYON COUNTY CLERK TREASURER	26-27 TAXES I	001-301-08	02-54-25-7018	806.15	806.15
Total 42330:									806.15
42331									
08/26	08/24/2026	42331	1566	LYON COUNTY CLERK TREASURER	26-27 TAXES I	001-041-04	02-54-25-7018	5,773.81	5,773.81
Total 42331:									5,773.81

GL Period	Check Issue Date	Check Number	Vendor Number	Payee	Invoice Number	Description	Invoice GL Account	Invoice Amount	Check Amount
42332									
08/26	08/27/2026	42332	1170	CHARTER COMMUNICATIONS	176104001081	PD- INTERNET	01-52-20-7033	220.00	220.00
Total 42332:									220.00
42333									
08/26	08/27/2026	42333	7156	EAGLE SHIP AND PRINT LLC	22676	SUPPLIES	01-51-14-7011	4.43	4.43
Total 42333:									4.43
42334									
08/26	08/27/2026	42334	7170	FLOCK GROUP INC	INV-101931	SERVICES	01-52-20-7024	11,700.00	11,700.00
Total 42334:									11,700.00
42335									
08/26	08/27/2026	42335	1566	LYON COUNTY CLERK TREASURER	JUNE 2026 R	JUNE 2026 ROOM TAX	08-56-35-8081	2,130.95	2,130.95
Total 42335:									2,130.95
42336									
08/26	08/27/2026	42336	7013	NEVADA SUPREME COURT	ARINV190	COURT SYSTEM USER F	01-53-15-7018	833.00	833.00
Total 42336:									833.00
42337									
08/26	08/27/2026	42337	1719	NORTHERN NEVADA DEVELOPMENT	NNDA-2014	EXECUTIVE PARTNER R	01-51-14-7018	2,000.00	2,000.00
Total 42337:									2,000.00
42338									
08/26	08/27/2026	42338	7172	SEDWAY, ROGER	11015009	ADMIN SERVICE FEE	00-00-00-1075	61.28	61.28
Total 42338:									61.28
42339									
08/26	08/27/2026	42339	1961	STATE OF NV-DEPT OF TAX	JUNE 2026 R	JUNE 2026 ROOM TAX	08-56-35-8080	1,278.57	1,278.57

GL Period	Check Issue Date	Check Number	Vendor Number	Payee	Invoice Number	Description	Invoice GL Account	Invoice Amount	Check Amount
Total 42339:									1,278.57
42340									
08/26	08/27/2026	42340	7171	VESCERA, ROBERT	41007103	WATER	00-00-00-1075	1.74	1.74
Total 42340:									1.74
42341									
08/26	08/27/2026	42341	1406	WELLS FARGO BANK-REMIT. CNTR	80726BECKE	DENNIS CREDIT CARD	03-54-25-7040	618.08	618.08
Total 42341:									618.08
42342									
08/26	08/27/2026	42342	1406	WELLS FARGO BANK-REMIT. CNTR	80726BRYAN	JERRY-CREDIT CARD	01-51-14-7018	807.33	807.33
Total 42342:									807.33
42343									
08/26	08/27/2026	42343	1406	WELLS FARGO BANK-REMIT. CNTR	80726CLANT	SHAWN-CREDIT CARD	01-52-20-7011	86.50	86.50
Total 42343:									86.50
42344									
08/26	08/27/2026	42344	1406	WELLS FARGO BANK-REMIT. CNTR	80726LARSO	MICHELE-CREDIT CARD	02-54-25-7033	159.91	159.91
Total 42344:									159.91
42345									
08/26	08/27/2026	42345	6048	YERINGTON THEATRE FOR THE ARTS	JAN-JUN 2026	JAN-JUN 2026 ROOM TAX	08-14-25-8080	2,234.21	2,234.21
Total 42345:									2,234.21
42346									
08/26	08/27/2026	42346	1406	WELLS FARGO BANK-REMIT. CNTR	80726SHAPIR	PAUL - CREDIT CARD	02-54-25-7011	322.79	322.79
Total 42346:									322.79

GL Period	Check Issue Date	Check Number	Vendor Number	Payee	Invoice Number	Description	Invoice GL Account	Invoice Amount	Check Amount
42351									
09/26	09/01/2026	42351	1014	ACE HARDWARE	AUGUST 2026	SUPPLIES	01-56-35-7011	1,132.77	1,132.77
Total 42351:									1,132.77
42352									
09/26	09/01/2026	42352	1020	AFLAC	939143	AFLAC INSURANCE	00-00-00-2015	383.96	383.96
Total 42352:									383.96
42353									
09/26	09/01/2026	42353	7053	BOB'S PRINTING & SIGNAGE	073126-3	SETTING NOTICES	01-53-15-7011	422.85	422.85
Total 42353:									422.85
42354									
09/26	09/01/2026	42354	7023	CALIFORNIA STATE DISBURSEMENT	JEREMY BRY	200000001054567	00-00-00-2027	1,889.00	1,889.00
Total 42354:									1,889.00
42355									
09/26	09/01/2026	42355	1146	CASELLE, LLC	INV-22390	CLEAN UP	01-59-35-7011	975.00	975.00
Total 42355:									975.00
42356									
09/26	09/01/2026	42356	6278	CIGNA	3783074	SEPTEMBER 2026 COVE	00-00-00-2023	21,937.18	21,937.18
Total 42356:									21,937.18
42357									
09/26	09/01/2026	42357	1261	DESERT ENGINEERING	52332	TYPE II BASE	01-54-26-7053	562.18	562.18
Total 42357:									562.18
42358									
09/26	09/01/2026	42358	1324	DOWL, LLC	7363.30437.01	WATER RIGHTS	02-54-25-7027	8,826.75	8,826.75

GL Period	Check Issue Date	Check Number	Vendor Number	Payee	Invoice Number	Description	Invoice GL Account	Invoice Amount	Check Amount
Total 42358:									8,826.75
42359									
09/26	09/01/2026	42359	1324	DOWL, LLC	7363.30437.01	WATER RIGHTS	02-54-25-7027	231.00	231.00
Total 42359:									231.00
42360									
09/26	09/01/2026	42360	2058	FRONTIER	82226CHI	TELEPHONE	03-54-25-7033	1,099.67	1,099.67
09/26	09/01/2026	42360	2058	FRONTIER	82226PD	TELEPHONE	01-52-20-7033	251.50	251.50
09/26	09/01/2026	42360	2058	FRONTIER	82226PW2	TELEPHONE	03-54-25-7033	208.88	208.88
Total 42360:									1,560.05
42361									
09/26	09/01/2026	42361	1383	GRAINGER	9056284012	PO 19719	01-54-26-7043	5,910.44	5,910.44
Total 42361:									5,910.44
42362									
09/26	09/01/2026	42362	1633	GUARDIAN	SEPTEMBER	DENTAL INSURANCE	00-00-00-2023	141.35	141.35
Total 42362:									141.35
42363									
09/26	09/01/2026	42363	6846	HAAS, STEPHANIE	FUEL REIMB	FUEL REIMBURSEMENT	01-52-20-7040	57.86	57.86
Total 42363:									57.86
42364									
09/26	09/01/2026	42364	7016	JENSEN, BRANDI	SEPTEMBER	JUDGE SERVICES	01-53-15-7131	2,500.00	2,500.00
Total 42364:									2,500.00
42365									
09/26	09/01/2026	42365	1504	JOSH FARLER FOUNDATION	WINE WALK 2	WINE WALK 2026	01-51-14-7011	25.00	25.00

GL Period	Check Issue Date	Check Number	Vendor Number	Payee	Invoice Number	Description	Invoice GL Account	Invoice Amount	Check Amount
Total 42365:									25.00
42366									
09/26	09/01/2026	42366	7173	LILLIG-GRUESSER, ELIZABETH	PARK DEPOS	PARK DEPOSIT REFUND	01-20-00-3179	200.00	200.00
Total 42366:									200.00
42367									
09/26	09/01/2026	42367	1566	LYON COUNTY CLERK TREASURER	SEPTEMBER	PUBLIC DEFENDER CON	01-53-15-7031	2,500.00	2,500.00
Total 42367:									2,500.00
42368									
09/26	09/01/2026	42368	7174	NUZUM, RICKY & AMBER	10219006	WATER METER FEE	00-00-00-1075	691.72	691.72
Total 42368:									691.72
42369									
09/26	09/01/2026	42369	1902	NV ENERGY	312572-0826	POWER	03-54-25-7033	143.02	143.02
09/26	09/01/2026	42369	1902	NV ENERGY	475453-0826	POWER	03-54-25-7033	4,154.38	4,154.38
09/26	09/01/2026	42369	1902	NV ENERGY	475499-0826	POWER	01-54-26-7033	3,221.18	3,221.18
09/26	09/01/2026	42369	1902	NV ENERGY	512345-0826	POWER	03-54-25-7033	63.42	63.42
09/26	09/01/2026	42369	1902	NV ENERGY	513290-0826	POWER	03-54-25-7033	78.90	78.90
09/26	09/01/2026	42369	1902	NV ENERGY	533954-0826	POWER	01-55-27-7033	108.21	108.21
09/26	09/01/2026	42369	1902	NV ENERGY	546699-0826	POWER	03-54-25-7033	77.66	77.66
09/26	09/01/2026	42369	1902	NV ENERGY	706659-0826	POWER	02-54-25-7033	40.29	40.29
Total 42369:									7,887.06
42370									
09/26	09/01/2026	42370	7116	OBRIEN, STEVE	30009304	WATER	00-00-00-1075	2.34	2.34
Total 42370:									2.34
42371									
09/26	09/01/2026	42371	6212	RALEY'S	AUGUST 2026	SUPPLIES	01-56-35-7012	50.34	50.34

GL Period	Check Issue Date	Check Number	Vendor Number	Payee	Invoice Number	Description	Invoice GL Account	Invoice Amount	Check Amount
Total 42371:									50.34
42372									
09/26	09/01/2026	42372	6790	SCHUMANN, LEANN	JUDGE PRO	JUDGE PRO TEM SERVIC	01-53-15-7045	217.40	217.40
Total 42372:									217.40
42373									
09/26	09/01/2026	42373	1938	SOUTHWEST GAS CORP	82826CAL	UTILITIES	02-54-25-7033	33.46	33.46
09/26	09/01/2026	42373	1938	SOUTHWEST GAS CORP	82826GOLDP	UTILITIES	02-54-25-7033	35.09	35.09
09/26	09/01/2026	42373	1938	SOUTHWEST GAS CORP	82826GOLDP	UTILITIES	03-54-25-7033	30.24	30.24
09/26	09/01/2026	42373	1938	SOUTHWEST GAS CORP	82826TROW	UTILITIES	01-59-35-7033	68.17	68.17
09/26	09/01/2026	42373	1938	SOUTHWEST GAS CORP	82826TROW2	UTILITIES	02-54-25-7033	46.31	46.31
Total 42373:									213.27
42374									
09/26	09/01/2026	42374	1886	THATCHER COMPANY OF NEVADA, IN	202640010401	TROWBRIDGE	02-54-25-7061	4,946.28	4,946.28
Total 42374:									4,946.28
42375									
09/26	09/01/2026	42375	2017	TOP NOTCH CONSTRUCTION	SEPTEMBER	BUILDING INSPECTOR S	01-57-25-5110	2,000.00	2,000.00
Total 42375:									2,000.00
42376									
09/26	09/01/2026	42376	6443	VERDEK LLC	88551	LICENSE RENEWAL	03-54-25-7041	2,928.00	2,928.00
Total 42376:									2,928.00
42377									
09/26	09/01/2026	42377	2060	VERIZON WIRELESS	6151635854	WIRELESS SERVICE	01-59-35-7033	325.96	325.96
Total 42377:									325.96
42378									
09/26	09/01/2026	42378	2060	VERIZON WIRELESS	6151656701	WIRELESS SERVICE	01-59-35-7033	384.49	384.49

GL Period	Check Issue Date	Check Number	Vendor Number	Payee	Invoice Number	Description	Invoice GL Account	Invoice Amount	Check Amount
Total 42378:									384.49
42379									
09/26	09/01/2026	42379	2063	VISION SERVICE PLAN (NV)	825777056	VISION SERVICES	00-00-00-2023	139.58	139.58
Total 42379:									139.58
42380									
09/26	09/01/2026	42380	7175	WAKE, SHANE	12516802	WATER	00-00-00-1075	99.98	99.98
Total 42380:									99.98
42381									
09/26	09/01/2026	42381	6123	YERINGTON PAIUTE TRIBAL HOUSIN	140130.05	WATER	00-00-00-1075	130.81	130.81
Total 42381:									130.81
42382									
09/26	09/02/2026	42382	1146	CASELLE, LLC	INV-22390 MA	CLEAN UP	01-59-35-7011	975.00	975.00
Total 42382:									975.00
Grand Totals:									216,131.44

Summary by General Ledger Account Number

GL Account	Debit	Credit	Proof
00-00-00-1075	1,191.26	.00	1,191.26
00-00-00-2015	383.96	.00	383.96
00-00-00-2023	22,218.11	.00	22,218.11
00-00-00-2027	1,889.00	.00	1,889.00
00-00-00-2200	.00	25,682.33-	25,682.33-
01-00-00-2200	.00	102,582.22-	102,582.22-
01-00-00-2306	2,975.00	.00	2,975.00
01-17-00-3149	25.00	.00	25.00

GL Account	Debit	Credit	Proof
01-17-00-4002	864.00	.00	864.00
01-17-00-4004	20,232.00	.00	20,232.00
01-17-00-4008	1,275.00	.00	1,275.00
01-20-00-3179	400.00	.00	400.00
01-51-14-5113	100.00	.00	100.00
01-51-14-6110	44.75	.00	44.75
01-51-14-7011	2,054.12	.00	2,054.12
01-51-14-7012	59.02	.00	59.02
01-51-14-7018	3,136.45	.00	3,136.45
01-51-14-7033	1,166.93	.00	1,166.93
01-51-14-7041	1,307.40	.00	1,307.40
01-52-20-6110	441.27	.00	441.27
01-52-20-7011	249.00	.00	249.00
01-52-20-7018	1,000.00	.00	1,000.00
01-52-20-7024	11,700.00	.00	11,700.00
01-52-20-7033	560.69	.00	560.69
01-52-20-7037	1,455.98	.00	1,455.98
01-52-20-7040	444.86	.00	444.86
01-52-20-7041	273.61	.00	273.61
01-52-20-7044	927.57	.00	927.57
01-52-20-7049	1,280.33	.00	1,280.33
01-53-15-7011	754.30	.00	754.30
01-53-15-7018	1,833.00	.00	1,833.00
01-53-15-7031	2,500.00	.00	2,500.00
01-53-15-7041	166.67	.00	166.67
01-53-15-7045	217.40	.00	217.40
01-53-15-7131	2,500.00	.00	2,500.00
01-54-26-7011	211.27	.00	211.27
01-54-26-7033	3,280.13	.00	3,280.13
01-54-26-7041	166.67	.00	166.67
01-54-26-7043	5,942.96	.00	5,942.96
01-54-26-7053	562.18	.00	562.18
01-55-27-7011	162.50	.00	162.50
01-55-27-7033	167.16	.00	167.16
01-55-27-7041	166.66	.00	166.66
01-55-27-7056	27,273.94	.00	27,273.94
01-56-35-7011	24.64	.00	24.64
01-56-35-7012	39.22	.00	39.22
01-56-35-7043	33.99	.00	33.99
01-56-35-7067	699.13	.00	699.13

GL Account	Debit	Credit	Proof
01-57-25-5110	2,000.00	.00	2,000.00
01-57-25-7011	134.90	.00	134.90
01-57-25-7018	1,000.00	.00	1,000.00
01-59-35-7011	592.57	.00	592.57
01-59-35-7033	179.95	.00	179.95
02-00-00-2200	.00	59,657.35-	59,657.35-
02-00-00-2230	100.00	.00	100.00
02-54-25-6110	193.97	.00	193.97
02-54-25-7011	20,498.73	.00	20,498.73
02-54-25-7018	8,127.11	.00	8,127.11
02-54-25-7022	196.15	.00	196.15
02-54-25-7027	9,057.75	.00	9,057.75
02-54-25-7033	1,857.00	.00	1,857.00
02-54-25-7040	143.99	.00	143.99
02-54-25-7041	1,640.73	.00	1,640.73
02-54-25-7049	824.29	.00	824.29
02-54-25-7050	1,558.48	.00	1,558.48
02-54-25-7061	14,831.88	.00	14,831.88
02-54-25-7086	37.50	.00	37.50
02-54-25-7087	589.77	.00	589.77
03-00-00-2200	.00	11,698.86-	11,698.86-
03-54-25-6110	193.97	.00	193.97
03-54-25-7011	1,513.48	.00	1,513.48
03-54-25-7018	1,272.50	.00	1,272.50
03-54-25-7033	5,994.23	.00	5,994.23
03-54-25-7040	137.94	.00	137.94
03-54-25-7041	2,549.24	.00	2,549.24
03-54-25-7086	37.50	.00	37.50
07-00-00-2200	.00	125.00-	125.00-
07-00-00-2305	25.00	.00	25.00
07-14-00-3148	100.00	.00	100.00
08-00-00-2200	.00	5,643.73-	5,643.73-
08-14-25-8080	2,234.21	.00	2,234.21
08-56-35-8080	1,278.57	.00	1,278.57
08-56-35-8081	2,130.95	.00	2,130.95
22-00-00-2200	.00	7,016.35-	7,016.35-
22-54-25-7002	7,016.35	.00	7,016.35
23-00-00-2200	.00	3,725.60-	3,725.60-
23-54-25-7002	3,725.60	.00	3,725.60

GL Account	Debit	Credit	Proof
Grand Totals:	216,131.44	216,131.44-	.00

Dated: _____

Mayor: _____

City Council: _____

City Recorder: _____

Report Criteria:

Report type: Invoice detail

Check.Type = {<>} "Adjustment"

Report Criteria:

Includes the following check types:

Manual, Payroll, Supplemental, Termination, Void

Includes unprinted checks

Pay Period Date	Journal Code	Check Issue Date	Check Number	Payee	Payee ID	Description	GL Account	Amount	D
08/16/2026	PC	08/20/2026	42264	Void			00-00-00-102		
08/16/2026	PC	08/20/2026	42265	Void			00-00-00-102		
08/16/2026	PC	08/20/2026	42266	Void			00-00-00-102		
08/16/2026	PC	08/20/2026	42267	Void			00-00-00-102		
08/16/2026	PC	08/20/2026	42268	Smith, David W.	602		00-00-00-102	664.92-	
08/16/2026	PC	08/20/2026	42268	Void			00-00-00-102		
08/16/2026	PC	08/20/2026	42269	Talamante, Thomas	605		00-00-00-102	638.30-	
08/16/2026	PC	08/20/2026	42269	Void			00-00-00-102		
08/16/2026	PC	08/20/2026	42270	Galvin, Matt	660		00-00-00-102	345.76-	
08/16/2026	PC	08/20/2026	42270	Void			00-00-00-102		
08/16/2026	PC	08/20/2026	42271	Draper, Gavin	680		00-00-00-102	899.88-	
08/16/2026	PC	08/20/2026	42271	Void			00-00-00-102		
08/30/2026	PC	09/03/2026	42347	Smith, David W.	602		00-00-00-102	664.92-	
08/30/2026	PC	09/03/2026	42348	Talamante, Thomas	605		00-00-00-102	638.30-	
08/30/2026	PC	09/03/2026	42349	McNeill, Sean	683		00-00-00-102	1,126.02-	
08/16/2026	PC	08/20/2026	8202601	Adams, Jarrod	582		00-00-00-102	4,917.74-	D
08/16/2026	PC	08/20/2026	8202601	Void			00-00-00-102		
08/16/2026	PC	08/20/2026	8202602	Aiello, Angelo	701		00-00-00-102	562.06-	D
08/16/2026	PC	08/20/2026	8202602	Void			00-00-00-102		
08/16/2026	PC	08/20/2026	8202603	Beaton, Nicholas	692		00-00-00-102	368.97-	D
08/16/2026	PC	08/20/2026	8202603	Void			00-00-00-102		
08/16/2026	PC	08/20/2026	8202604	Becker, Dennis	20		00-00-00-102	2,474.59-	D
08/16/2026	PC	08/20/2026	8202604	Void			00-00-00-102		
08/16/2026	PC	08/20/2026	8202605	Bryant, Jeremy	647		00-00-00-102	2,859.59-	D
08/16/2026	PC	08/20/2026	8202605	Void			00-00-00-102		
08/16/2026	PC	08/20/2026	8202606	Clanton, Shawn J.	695		00-00-00-102	3,569.52-	D
08/16/2026	PC	08/20/2026	8202606	Void			00-00-00-102		
08/16/2026	PC	08/20/2026	8202607	Coombs, Brandon	31		00-00-00-102	3,807.44-	D
08/16/2026	PC	08/20/2026	8202607	Void			00-00-00-102		
08/16/2026	PC	08/20/2026	8202608	Durst Jr, Ronald	676		00-00-00-102	2,549.67-	D
08/16/2026	PC	08/20/2026	8202608	Void			00-00-00-102		
08/16/2026	PC	08/20/2026	8202609	Garry, John Joseph	61		00-00-00-102	739.65-	D
08/16/2026	PC	08/20/2026	8202609	Void			00-00-00-102		
08/16/2026	PC	08/20/2026	8202610	Gutierrez, Tommy	659		00-00-00-102	3,447.32-	D
08/16/2026	PC	08/20/2026	8202610	Void			00-00-00-102		
08/16/2026	PC	08/20/2026	8202611	Haas, Stephanie	678		00-00-00-102	3,080.05-	D
08/16/2026	PC	08/20/2026	8202611	Void			00-00-00-102		
08/16/2026	PC	08/20/2026	8202612	Hansen, Crystal	699		00-00-00-102	1,288.39-	D
08/16/2026	PC	08/20/2026	8202612	Void			00-00-00-102		
08/16/2026	PC	08/20/2026	8202613	Jennerjohn, Richard	650		00-00-00-102	2,447.19-	D
08/16/2026	PC	08/20/2026	8202613	Void			00-00-00-102		
08/16/2026	PC	08/20/2026	8202614	Larsen, Stacey	644		00-00-00-102	1,722.77-	D
08/16/2026	PC	08/20/2026	8202614	Void			00-00-00-102		
08/16/2026	PC	08/20/2026	8202615	Larson, Michele	667		00-00-00-102	1,789.40-	D
08/16/2026	PC	08/20/2026	8202615	Void			00-00-00-102		
08/16/2026	PC	08/20/2026	8202616	Lopez, Omar	686		00-00-00-102	368.97-	D
08/16/2026	PC	08/20/2026	8202616	Void			00-00-00-102		
08/16/2026	PC	08/20/2026	8202617	Lopez, Savannah	698		00-00-00-102	1,386.03-	D
08/16/2026	PC	08/20/2026	8202617	Void			00-00-00-102		
08/16/2026	PC	08/20/2026	8202618	Lucas, Peter	700		00-00-00-102	1,354.30-	D
08/16/2026	PC	08/20/2026	8202618	Void			00-00-00-102		
08/16/2026	PC	08/20/2026	8202619	Martin, Shane	648		00-00-00-102	368.97-	D

Pay Period Date	Journal Code	Check Issue Date	Check Number	Payee	Payee ID	Description	GL Account	Amount	D
08/16/2026	PC	08/20/2026	8202619	Void			00-00-00-102		
08/16/2026	PC	08/20/2026	8202620	McNeill, Sean	683		00-00-00-102	2,722.52-	D
08/16/2026	PC	08/20/2026	8202620	Void			00-00-00-102		
08/16/2026	PC	08/20/2026	8202621	Ruiz, Francisco	658		00-00-00-102	1,234.56-	D
08/16/2026	PC	08/20/2026	8202621	Void			00-00-00-102		
08/16/2026	PC	08/20/2026	8202622	Shapiro, Paul	687		00-00-00-102	3,119.52-	D
08/16/2026	PC	08/20/2026	8202622	Void			00-00-00-102		
08/16/2026	PC	08/20/2026	8202623	Smith, Brian	681		00-00-00-102	2,932.64-	D
08/16/2026	PC	08/20/2026	8202623	Void			00-00-00-102		
08/16/2026	PC	08/20/2026	8202624	Stevenson, Stacy	682		00-00-00-102	2,185.18-	D
08/16/2026	PC	08/20/2026	8202624	Void			00-00-00-102		
08/16/2026	PC	08/20/2026	8202625	Sturtevant, Helen M.	163		00-00-00-102	1,740.24-	D
08/16/2026	PC	08/20/2026	8202625	Void			00-00-00-102		
08/16/2026	PC	08/20/2026	8202626	Wisner, Nicholas	177		00-00-00-102	2,837.13-	D
08/16/2026	PC	08/20/2026	8202626	Void			00-00-00-102		
08/30/2026	PC	09/03/2026	9032601	Aiello, Angelo	701		00-00-00-102	915.95-	D
08/30/2026	PC	09/03/2026	9032602	Becker, Dennis	20		00-00-00-102	3,276.88-	D
08/30/2026	PC	09/03/2026	9032603	Bryant, Jeremy	647		00-00-00-102	2,859.59-	D
08/30/2026	PC	09/03/2026	9032604	Clanton, Shawn J.	695		00-00-00-102	3,553.36-	D
08/30/2026	PC	09/03/2026	9032605	Coombs, Brandon	31		00-00-00-102	3,033.08-	D
08/30/2026	PC	09/03/2026	9032606	Devine, Connie	703		00-00-00-102	275.90-	D
08/30/2026	PC	09/03/2026	9032607	Durst Jr, Ronald	676		00-00-00-102	2,064.12-	D
08/30/2026	PC	09/03/2026	9032608	Gutierrez, Tommy	659		00-00-00-102	2,342.50-	D
08/30/2026	PC	09/03/2026	9032609	Haas, Stephanie	678		00-00-00-102	3,414.92-	D
08/30/2026	PC	09/03/2026	9032610	Hansen, Crystal	699		00-00-00-102	1,288.39-	D
08/30/2026	PC	09/03/2026	9032611	Jennerjohn, Richard	650		00-00-00-102	2,380.49-	D
08/30/2026	PC	09/03/2026	9032612	Larsen, Stacey	644		00-00-00-102	1,722.77-	D
08/30/2026	PC	09/03/2026	9032613	Larson, Michele	667		00-00-00-102	1,789.40-	D
08/30/2026	PC	09/03/2026	9032614	Lopez, Savannah	698		00-00-00-102	1,386.03-	D
08/30/2026	PC	09/03/2026	9032615	Lucas, Peter	700		00-00-00-102	1,324.02-	D
08/30/2026	PC	09/03/2026	9032616	McNeill, Sean	683		00-00-00-102	2,707.87-	D
08/30/2026	PC	09/03/2026	9032617	Ruiz, Francisco	658		00-00-00-102	1,276.81-	D
08/30/2026	PC	09/03/2026	9032618	Shapiro, Paul	687		00-00-00-102	3,201.33-	D
08/30/2026	PC	09/03/2026	9032619	Smith, Brian	681		00-00-00-102	2,782.03-	D
08/30/2026	PC	09/03/2026	9032620	Staugaard, Austin	702		00-00-00-102	207.79-	D
08/30/2026	PC	09/03/2026	9032621	Stevenson, Stacy	682		00-00-00-102	2,204.73-	D
08/30/2026	PC	09/03/2026	9032622	Sturtevant, Helen M.	163		00-00-00-102	1,740.24-	D
08/30/2026	PC	09/03/2026	9032623	Wisner, Nicholas	177		00-00-00-102	2,748.93-	D

Grand Totals:

109,349.64-

Signature Lines

Dated: _____

Mayor: _____

City Council: _____

City Recorder: _____

Report Criteria:

Includes the following check types:

Manual, Payroll, Supplemental, Termination, Void

Includes unprinted checks

Signature Lines

Dated: _____

Mayor: _____

City Council: _____

City Recorder: _____

Report Criteria:

Includes the following check types:

Transmittal

Includes unprinted checks

4b



Yerington City Council Meeting Minutes
August 24, 2026 at 5:30 p.m. – City Hall

The regular meeting of the Yerington City Council was held in the Council chambers at 5:30 p.m. with the following present:

Mayor John J. Garry
Council Members Nick Beaton, Omar Lopez, Shane Martin
City Attorney Charles Zumpft
City Manager Jerry Bryant
City Clerk Stacy Stevenson
Chief of Police Shawn Clanton
Public Works Director Paul Shapiro (Zoom)

Absent: Councilman Matt Galvin

Guests: Robin Biggs, James Rosachi, Janice Van Tilberg

AGENDA:

1. Call to order, roll call and Pledge of Allegiance.

Mayor Garry called the meeting to order and roll call taken, followed by the Pledge.

2. Public Comment:

Janice Vantilberg stated she is present on behalf of Josh Dini and wanted to inform the council that they take the notice of violation very seriously. She begs the council to give them another two week to finish what they've started with the property cleanup. Mayor Garry informed her that this item will be discussed in more detail under the appropriate agenda item and discussion will be had at that point.

Robing Biggs stated she has been coming to these meetings since December of 2025. She does not understand the accounting and all the pages. She has mentioned in her opinion this is not accounting, this does not pass an 8th grade test. She sees no income and no income from water. They are putting solar panels in a mega farm and pelicans are going to crash into it. They don't have federal aviation clearance on that and it's going to affect planes. Like in Mineral County, we're just giving them

dust control. Get Quicken, get something. This is not appropriate. It's substandard and it is not the first time she has said it.

3. **For Possible Action: Review and approval of the agenda.**

Mayor Garry approved the agenda, absent any objections. No objections were made.

4. **Consent Agenda**

4.a For Possible Action: Discussion and approval of bills previously submitted for payment as follows:

Checks #42216 through #42263 totaling \$288,286.77

4.b For Possible Action: Discussion and Possible Approval of minutes from the July 27th, 2026 regular meeting.

4.c For Possible Action: Discussion and Possible Approval of minutes from the August 10th, 2026 regular meeting.

4.d For Possible Action: Approval of New, Renewal and Name Change Business License Applications

- A. Chad M. Kay dba High Voltage Electric, LLC, Electrical Contractor, 9 E. Freeport Blvd Sparks, NV 89431-Renewal
- B. Austin Harris dba Summit Overhead Door, LLC, Overhead Doors Contractor, 96 Glen Carran Circle #103 Sparks, NV 89431-New
- C. Lawrence LaFleur dba Lawrence LaFleur, Landscape Contractor, 319 Kay Way Yerington, NV 89447-New

Mayor Garry asked for discussion before approval of the consent agenda. Manager Bryant stated that updated minutes were amended slightly to correct spelling of names, grammatical errors and to show that the agenda at the previous meeting was approved without objection.

Councilman Beaton asked Manager Bryant for the record, the packet they are approving is for bills, not for income correct? Manager Bryant stated yes, the council is not approving income and that is why income is not shown here, as Ms. Biggs questioned.

Councilman Beaton made a motion to approved the Consent agenda. Second by Councilman Martin. Motion carried unanimously.

Regular Agenda –

5. **For Possible Action: Public Hearing regarding the property located at 119 S. West St., Yerington, NV, (APN 001-185-04), regarding a complaint of nuisance on property, to determine whether or not a nuisance exists, and if one does exist, order the person responsible for such nuisance to abate the same, as prescribed in Title 4, Chapter 2, Section 6(b).**

Manager Bryant stated the item for consideration today is to first determine whether a nuisance exists at the property, and if it does exist, order by resolution authority of the city to abate the property. Manager Bryant stated this property has been a source of public concern for many years

and over the past year the persons responsible for the property were making good faith efforts to abate it until roughly four months ago. At that time, the responsible party stopped being responsive, was evasive to messages and notices and therefore there was no other recourse other than to progress with enforcement. Manager Bryant went on to detail the definition of a nuisance as defined by Yerington City Codes within Title 4, and the process in which the City may authorize by resolution abatement of a verified nuisance. Manager Bryant stated it is his opinion that yes, this property meets the definition of a nuisance as outlined in ordinance. Manager Bryant then stated that all notices have been properly delivered and verified receipt of them to the responsible party, Joshua Dini. The final cost of abatement, should the city incur it, would then be brought back before the council to ensure it is correct and proper, then it would be placed as a special assignment against the property.

Councilman Lopez asked has this property been through this before. Manager Bryant stated in his tenure it's been a point of discussion at a lower level many times, but to his recollection has never been an action item for ordered abatement. However, it has been a widely known nuisance concern of many in the community for years.

Janis Vantilberg was called to the podium to speak on behalf of Josh Dini. She stated she is aware it is in bad condition and she is working hard with Mr. Dini to resolve it. She was unaware of all of the notices but also stated she is aware the City Manager has prior worked with Mr. Dini to try and resolve this matter. She stated there will be a roll off dumpster delivered by the following Tuesday to allow more rapid progress. She also stated Mr. Dini has had a bad few years and there is a lot happening in his personal life right now that is making this harder to resolve.

She wants to be cooperative and is willing to be responsible with Mr. Dini to abate the property.

Discussion was had amongst the council about how to reword the resolution to address dates and timelines to allow the responsible parties to abate the property before city action. Councilman Beaton suggested a date of September 14. Councilman Lopez stated it has gone on for too long and needs to be addressed. Mayor Garry stated that it has been a troublesome property for many years and needs to be addressed. City Manager Bryant stated that should we continue and the city abates the property, it is possible we will need to contract out the work and will likely not be reimbursed for several years, so if possible, we hope to avoid that burden, but we also have a responsibility to our city to enforce our ordinances.

Councilman Beaton made a motion to approve the resolution, amended to allow until September 14, 2026, second by Councilman Martin. Mayor Garry asked for public comment:

Dave DeGrendele stated that he has lived here 23 years and this property has always looked like this. He has heard it discussed several times over the years and it needs to be handled once and for all.

Robin Biggs stated she has a soft spot for Mr. Dini. Where would you even put the dumpster? This can't be done in two weeks.

Chauncey Pou stated he drives by this house all the time. It is a risk to citizens during abatement if were to ever become a heated situation. Zillow shows it was a cleaned up yard several years ago.

Motion carried unanimously.

6. For Discussion Only: Review and Discussion of the City of Yerington 2025 Master Plan, Chapter 5, titled Economic Development. (Requested by Mayor John J. Garry)

Manager Bryant went into detail of our Master Plan Chapter 5, Economic Development.

Economic development efforts in Yerington should be tailored to the City's capacity to influence the local economy. The City has a vital role in providing a business-friendly atmosphere. Specific actions the City can take include:

- Tailor its zoning regulations to reduce barriers for business development

- Provide streamlined development review

- Identify infrastructure needs and investing in infrastructure and utilities to reduce development costs for businesses

- Support development of a range of housing types, strong schools

- Promote the city's historic and cultural resources

- Revitalize downtown and supporting redevelopment efforts

Employment as measured by full-time employed individuals rose gradually in Yerington between 2012 and 2022, increasing by 10.8%. Total employed individuals, however, including both full-time and part-time decreased slightly by 4.5%. Following trends in Lyon County and Nevada (see Figure 9), the unemployment rate decreased significantly from 16.4% in 2012 coming out of the 2009-2011 recession to 5.1% in 2022. The notable increase in full-time employment combined with the steady decline of the unemployment rate suggests a positive shift in job stability within the town.

Yerington experienced a significant decrease in the labor force participation rate from approximately 54 percent to 42 percent, from 2012 to 2022 (Table 7), whereas Lyon County experienced a slight increase and Nevada as a whole experienced a small decrease during this period. Yerington's decreasing labor force participation rate began in 2020 with the COVID-19 pandemic. This decline in labor rate could be explained by a multitude of factors. The aging population of Yerington signals that a larger proportion of residents may be retiring, reducing the overall labor force participation rate.

The City of Yerington has collaborated with regional and local stakeholders to identify various economic development goals, and the strategies to achieve those goals. In an effort to get feedback from the community, local residents have been queried to voice their opinions on the current conditions of the local economy, and brainstorm ways to foster sustainable economic growth. Active public and private engagement were a major component in developing strategies and goals and serves as the backbone of this master plan. Based on the feedback received, multiple opportunity areas were identified as noted below:

- Agriculture/food processing and producing – With a strong agricultural presence already established, efforts should be made to attract new food processing and producing businesses to the city.

- Furthermore, as one of the largest producers of white onions in the country, there are potential agri-tourism events such as an onion festival that could be held to attract both locals and tourists.

- Fernley, NV inland port – As the inland port in Fernley, Nevada, continues to be developed, the whole region may benefit from expanded distribution and manufacturing opportunities. Due to its close proximity to Fernley, Yerington is strategically positioned to capitalize on this potential growth, and effectively and efficiently ship goods produced in the City elsewhere.

- Railways – existing rail infrastructure could help attract developers who would benefit from being strategically positioned along rail transportation routes. The City should take inventory of sites adjacent to existing rail lines to identify rail-dependent economic development opportunities and support marketing efforts to promote the development of rail-dependent development opportunities.

The Fort Churchill NV energy corridor currently has available capacity for users requiring less than 15 megawatts of power in the region. The City should identify areas from which power can be reasonably provided and promote available electrical power capacity to users seeking to locate in the region.

As the TRIC continues to grow, there may be opportunities to attract satellite offices and/or supportive uses to help serve the established businesses. Due to its close proximity to the TRIC, Yerington is strategically positioned to capitalize on an influx of both people and business.

The existing Yerington Airport has the potential to expand and attract aviation training/classes to the region.

Downtown expansion/revitalization – build up the downtown area to be an attractive place to live, work, and play. Invest in open space and beautification efforts to create an enticing environment in which people want to spend time.

Redevelop golf course – either renovate and reopen the golf course, or redevelop the land to a needed use (housing, manufacturing, agriculture, etc.)

Proximity to public lands and regional attractions – the Walker River State Recreation Area falls within the City and provides a wide range of outdoor activities including hiking, fishing, and kayaking. There is also a wide range of off-roading areas found within and surrounding Yerington. To capitalize on these incredible natural resources, tourism related development such as motels/hotels, restaurants, and equipment rentals should be further explored.

Coinciding with those opportunities are the constraints found within Yerington. Those constraints were identified as follows:

Housing – there is a lack of available housing in the City. In order to attract employers, the City needs to have a variety of housing types available for potential workers.

Power – currently, demand exceeds the current supply of power. Increased investment in energy infrastructure will be needed to support new businesses and developments.

Workforce – in order to attract new employers, the available workforce must have the necessary skills to fill those job opportunities. Increased investment in workforce development will be instrumental in attracting employers, as well as helping to retain working age individuals. Furthermore, an increase in the number of working age individuals will be necessary to meet the future demand of potential new businesses. Yerington will need to be an attractive place to both live and work for new residents.

Capitalizing on these opportunities while finding solutions and workarounds for the identified constraints are crucial to the economic success of Yerington. Identifying and planning for future growth requires effective collaboration between the community, government, and developers. Guiding principles for Yerington's economic development will focus on:

Diversifying the economy;

Leveraging natural resources and agriculture;

Enhancing local infrastructure;

Promoting the City's historic and cultural resources to increase tourism;

Encouraging the development of open space, parks, and other recreational amenities;

Revitalizing the downtown area;

Promoting a collaborative approach to economic development;

Supporting redevelopment efforts;

Utilizing existing technology to identify growth areas and infrastructure needs;

Promoting environmental stewardship;

Investment in “human capital” (e.g., workforce development programs, education, recreation opportunities, local arts)

Incentivize and encourage a range of housing opportunities – affordable housing, multifamily housing, single family dwellings, single-occupancy rooms, etc.

One strategy that was consistently mentioned throughout all stakeholder engagements, is the need for investment in the “human capital” component of the City. Human capital reflects the economic value of a worker’s experience and skills, encompassing the education, training, health, and abilities that individuals bring to the workforce. Investment in human capital plays a crucial role in the productivity and performance of the local economy. This investment should be at the forefront of all future development and growth within Yerington and should focus on increased access to education and training opportunities, health care (both physical and mental), and recreational activities. A healthy community is a prosperous community, and Yerington’s success depends on the success of its residents. The City should focus on fostering connections with local colleges and employers to encourage the investment and development of workforce development programs. Furthermore, continued investment in public spaces and beautification of the

As a smaller, rural community, the City of Yerington has a unique economic profile which provides a range of economic development and employment opportunities. Historically, Yerington has derived its economic success from its ability to provide resource jobs in agriculture and mining, and recreation for both local residents and tourists based on rich natural resources. To maintain and bolster the economic vitality of Yerington, the City recognizes the importance of revitalizing and developing the downtown area, attracting new keystone employers, enhancing existing infrastructure, and expanding available housing for both residents and tourists. The low cost of living in Yerington and its proximity to employment hubs such as the TRIC can be an attractive feature for both businesses looking to reduce overhead costs and individuals seeking affordable living.

Yerington faces challenges in attracting large-scale businesses and developing the needed infrastructure to accommodate the influx of resident’s keystone employers bring. The city’s growth potential hinges on its ability to provide infrastructure to create attractive development opportunities for both businesses and housing. It is essential to establish community economic development objectives and then implement action strategies to attain its goals.

Mayor Garry asked for public comment.

Melanie Young-Pinkerton with the Chamber of Commerce stated she is grateful for all of the work Manager Bryant is doing and the partnership with the City. She is looking forward to more collaboration in the future.

Dave DeGrendele stated he appreciates everything Manager Bryant is doing.

Robin Biggs stated we need to bring people to Yerington; the Walker River State Park looks horrible and we have no veterinarian here. Mining is not all it’s cracked up to be.

7. **For Discussion Only: Review and Discussion of the Comprehensive Economic Development Strategy (CEDS) for 2025-2030 prepared in June 2026.**

Manager Bryant started by saying this CEDS report was developed in partnership with NNDA and the UNR extension offices to help lay future plans and identify gaps and valleys for the City of Yerington to

identify for improvement. It establishes a data-driven framework for sustainable regional economic growth through 2030. Developed in alignment with U.S. Economic Development Administration (EDA) requirements, this plan utilizes more current data than the master plan, specifically labor market intelligence, U.S. Census data, and regional stakeholder priorities to chart a clear strategic course for Yerington's economy.

The region faces meaningful challenges: a below-national-average job growth rate, an aging workforce with nearly half the population aged 55 or older, below-average median household income, and constrained water resources in the Walker Basin. However, it also sits at the intersection of significant opportunity—particularly the pending restart of the Pumpkin Hollow copper mine by Kinterra Capital/Southwest Critical Materials, growing government and accommodation sectors, and strong demand for construction and agriculture workers.

Our area had a total population of 9,456 in 2025, reflecting a modest 0.9% decline from 9,543 in 2020 (a loss of 86 residents). This contrasts with Nevada statewide population growth of 14.5% over the same period, and national growth of 6.5%.

The area has a significantly older population than national averages. The median age in Yerington is approximately 51–55 years, compared to the national median of approximately 38 years.

Despite recent declines, population projections are positive: the area is expected to gain 143 residents between 2025 and 2030, reaching 9,599—a 1.5% increase. The city of Yerington proper had a population of approximately 3,204–3,252 in 2025–2026, representing modest but consistent growth of approximately 0.2–0.8% annually. Total regional employment in ZIP 89447 reached 3,356 jobs in 2025, up 5.7% from 3,174 in 2020. While this represents positive growth, it fell short of the national employment growth rate of 10.6% by 4.9 percentage points, indicating the region has room to close a competitive gap. Jobs are projected to grow to 3,543 by 2030. Mining stands out as the highest-earning industry by far at \$153,907 average annual earnings per worker, followed by Utilities (\$173,626) and Information (\$104,548).

Agriculture, despite being the largest employer, pays \$80,764—slightly above government (\$80,332) and construction (\$79,922). Accommodation and Food Services is the fastest-growing sector in percentage terms (+59.8%) but also the lowest-paying (\$28,295 per worker). A striking 85.3% of businesses employ fewer than 20 people, underscoring the importance of small business support services, microenterprise financing, and business development technical assistance to the local economy. Only 5.2% businesses employ 50 or more workers, representing the largest employers in the area. Median household income in the city of Yerington was approximately \$44,974–\$60,109 in 2023–2024 (estimates vary by source), representing significant growth from \$31,151 in 2000 but remaining below Nevada's statewide and national medians. Average earnings per job in the ZIP area were \$79,000, roughly \$9,500 below the national average of \$88,500.

The poverty rate in Yerington was approximately 11.9–17.4% in 2024, with American Indian residents experiencing higher poverty rates (22.4%). Approximately 38% of households reported median income below \$25,000, highlighting the importance of wage growth strategies alongside job creation. The cost of living index for Yerington was 91.1 (below the national average of 100), meaning that while incomes are lower, purchasing power is somewhat supported by lower living costs.

Capitalize on the Pumpkin Hollow copper mine restart under Kinterra Capital/Southwest Critical Materials to create high-wage employment, stimulate local supply chain development, and position Yerington as a center of domestic critical minerals production.

Objectives

- Support the Pumpkin Hollow mine restart timeline and maintain productive relationships between the city, Lyon County, and Kinterra Capital.
- Develop a local supplier and contractor database to maximize local hiring and procurement.
- Create mining-specific workforce training programs through Western Nevada College and regional trade programs.
- Pursue community benefit agreements that direct mine revenues toward local infrastructure and social services.
- Attract ancillary businesses (equipment suppliers, environmental services, logistics) to Yerington's industrial park.
- Build on Yerington's signature agricultural strength while diversifying into value-added processing, agritourism, and sustainable farming practices that address water constraints.
- Close the gap between Yerington's current workforce capacity and the skills required by growth industries—particularly mining, construction, healthcare, and technology—while creating pathways that retain young people and attract working-age adults.
- Address critical infrastructure gaps—broadband, transportation, water, and housing—that limit economic competitiveness and quality of life.
- Foster a vibrant local economy and community by supporting small business formation and retention, developing tourism assets, and enhancing the amenities and services that make Yerington an attractive place to live and work.

Mayor Garry asked for comment.

Robin Biggs stated the Anaconda mine was bad. A federal judge stopped it. Mining is bad.

8. **For Discussion Only: Review and Discussion of Resolution 2026-12, a resolution amending the City of Yerington Fee Schedule as it pertains to various line items.**

Manager Bryant started off by saying this is an effort to again continue address areas that we do not collect enough, or any fees associated with expenses incurred by the city for certain requests or actions. Discussion was had regarding the fees for the animal shelter, Manager Bryant explained that fees associated with caring for the animals can sometimes be several hundred dollars. Currently the city only charges \$20 to surrender an animal, whether it is fixed or not, and then may incur fees to fix the animal and feed it and treat it medically. Councilman Beaton stated we should probably charge more than the proposed \$75 or \$50. Public Works Director Shapiro stated it can be as much as \$300 to \$400 depending on male or female, alone.

Manager Bryant also discussed the fees associated with bodycam footage requests and the work required to view and redact information or the associated cases and their status, as well as reports from the P.D.

Manager Bryant then discussed a reinstatement fee associated with outdated business licenses.

Councilman Martin asked when this would take effect, and the response was 12 months of inactivity.

Mayor Garry asked for public comment on this item.

The discussion then turned to parks and ballfields. Currently the city charges a \$200 deposit to reserve parks, but retains none of that, even though most reservations are for nights and weekends and result in overtime of public works staff going out to turn on water, electric, or turn off water and electric, or both.

The proposal is to change that to a \$50 per day fee for park reservations with the rest remaining as a cleaning deposit. Councilman Lopez asked isn't this part of what they are supposed to do anyway?

Manager Bryant stated not the overtime. The processing in the offices yes, that is part of during business day work, but most reservations are nights and weekends.

For ballfields the proposal was to charge \$500 to utilize the ballfields for a season, mainly due to the city absorbing the cost of ballfield lights, and on call services for bathrooms and trash that occur. Councilman Lopez asked if programs are supposed to have insurance to utilize the fields and Manager Bryant said yes, they are supposed to have insurance to run a league or season on the city fields. The proposal also has a per day recommendation \$50 and cleaning deposits associate with both daily and season reservations.

For Street Closure fees, Manager Bryant stated that is to offset some of the overtime expenses that occur when we close streets down. Everything from the Chief of Police reviewing the applications, to the 2-3 public works employees and 1-2 police officers that close the streets, move parked traffic along main street then come along and reopen after the event. Councilman Beaton said this is the one item he wants to be more careful with as there are many community events on Main Street and local groups have been working hard to draw more activity to our downtown area. Councilman Lopez said he always just calls people and makes it happen. Manager Bryant stated this is why we need a better-defined process to establish how these closures happen. As a city we need to be more consistent to protect ourselves.

Discussion then moved to escorts for parades and street closures. Councilman Martin and Beaton both expressed concerns over this item and local schools and sports having funds and time to comply with the request. Councilman Lopez stated he had heard that only sports and schools could even get this. Manager Bryant stated again, this is why we need to formalize the process and make it more consistent. The last item on fees were the utility street closures. These are treated separately because rather than a one time event these are for consistent work and may require assistance from public works to help close or flag areas during work.

Mayor Garry asked for public comment.

James Rosachi stated he and his wife are vendors at many events, such as on Main Street and he is concerned that increasing the cost of street closures will increase costs for vendors, which they can't afford.

Melanie Young-Pinkerton requested that the council please consider events such as the Christmas parade and nonprofits when evaluating these fees.

9. **For Discussion Only: Review and Discussion of a proposed Street Closure Policy (City Manager Jerry Bryant)**

Manager Bryant started by saying that this is obviously closely related to the fees we just discussed and, in an effort, to become more uniform and consistent we are attempting to outline the process to follow when a closure is requested. Step one is the application and it must be turned in to city hall with adequate time to

process the request. NDOT may require 60 days' notice and in those cases, we hope to have applications by then and it is the burden of the applicant to turn in all NDOT requests, not that of the city. The policy was then presented as follows:

Required Fees & Deposits:

1. **Fee Determination:** All Fees referenced herein shall be established by the Yerington City Council and stated in the City Fee Schedule.
2. **Application Fee:** A non-refundable processing fee must accompany the application upon submission.
3. **Event Closure Fee:** A street closure for the purpose of a private or public event applies to cover administrative overhead and basic city coordination.
4. **Cleaning Deposit Fee:** A refundable cleaning deposit for event closures is required prior to permit issuance. This deposit will be refunded in full within fourteen (14) days following the event, provided the right-of-way and public spaces are restored to their original, clean condition without damage or excessive litter.

REVIEW AND AUTHORITY

1. **Administrative Review:** All applications will be routed to the Chief of Police (or his/her designated representative) for review.
2. **Approval Authority:** The Chief of Police or designee possesses full authority to evaluate the public safety impact, traffic detours, police staffing needs, and overall community welfare, and to grant approval, approval with conditions, or denial of the application.
3. **Conditions of Approval:** The Chief of Police or designee may attach reasonable conditions to any approved permit, including, but not limited to, required traffic control measures, barricades, security personnel, or specific operating hours.
4. Some closures, such as those of State Highways (Main Street, Goldfield Ave., Bridge Street) may also require a permit from other agencies such as NDOT. It is the burden of the applicant to obtain any related permits associated with such closure prior to their event.

4. APPEALS PROCESS

1. **Right to Appeal:** If an application is denied by the Chief of Police or designee, or if the applicant objects to the conditions imposed, the applicant may submit a written notice of appeal to the City Manager within ten (10) business days of the notice. Any appeal that cannot be resolved by the City Manager may be submitted for review before the Council.
2. **City Council Review:** If not resolved by the City Manager, the appeal will be placed on the agenda of the next regularly scheduled City Council meeting, if requested by the applicant. The City Council retains final authority to uphold, modify, or reverse the decision of the Chief of Police or designee.

10. For Discussion Only: Review and Discussion of a proposed Salary and Classification Policy for City Employees not covered by contract. (City Manager Jerry Bryant)

The purpose of this policy is to establish an equitable, transparent, and competitive Position Classification and Salary Plan for all non-represented and appointed employees of the City of Yerington. It is the policy of the City to maintain position descriptions that accurately reflect current job duties and to set compensation levels that ensure internal equity and external competitiveness within the relevant labor market, subject to municipal budget limitations and standard public fiscal controls.

Nothing in this policy is to supersede policies prescribed in the City of Yerington Personnel Policies. Should any discrepancy exist, the established Personnel Policies will prevail.

Administration of Classification

Position Classification: Every position within the City shall be classified based on duties, responsibilities, minimum qualifications, and complexity. Positions with similar levels of difficulty and responsibility shall be assigned to the same classification and pay range.

1. Job Descriptions: The City Clerk (or designated representative) shall maintain official, written job descriptions for each classification.
2. Reclassification Requests: Reclassification of an existing position may occur if permanent and substantial changes in duties or responsibilities alter the nature of the work. Reclassifications require review by the City Manager and final approval by the City Council

Salary Plan Structure & Placement

The City Council shall maintain and periodically update an official Salary Schedule establishing minimum and maximum pay range steps for each classification. It is recommended that this be reviewed and established and approved during the annual budget sessions.

Approval of budgeted funds and salary classifications shall satisfy requirements set for in Yerington City Ordinance Title 1, Chapter 6, Section 1(a) as it pertains to appointed officers.

1. New Hires: New employees shall normally be hired at Step 1 of the designated pay range. Hiring above Step 1 requires written justification based on exceptional qualifications or market scarcity, subject to approval by the City Manager within budgeted funds.
2. Promotions: An employee promoted to a higher classification shall receive a salary increase placing them at the step in the new salary range that represents a salary increase over their pre-promotion rate.

Merit Increases and Step Advancement

For a full description of Merit Increases and Advancement policy refer to the City of Yerington Personnel Policies.

Approved step increases will take effect at the beginning of the pay period in which the employee's anniversary date occurs.

Compliance with Collective Bargaining and Enforcement.

For positions subject to a collective bargaining agreement (CBA), the provisions of the ratified CBA shall prevail over conflicting provisions of this policy.

Should any policy or guideline established in this policy be in conflict with Nevada Revised Statutes, provision of the Nevada Revised Statutes will prevail.

The City Manager is charged with establishing operational procedures to enforce this policy. Failure to follow established policies and guidelines may result in administrative disciplinary action up to and including termination, alongside potential criminal penalties under Nevada Law.

Being no further discussion on this item Mayor Garry asked for public comment. None was given.

11. For Discussion Only: Review and Discussion of a proposed Procurement Procedures Policy (City Manager Jerry Bryant)

Manager Bryant stated that this policy is to standardize the way we determine our purchases and acquisitions, and is heavily guided by NRS. The need to declare the local policy is to better clarify and train city staff of the standards and keep it uniform in each department. No officer, employee or agent of the City shall participate in the selection, award or administration of contracts on behalf of the City of Yerington if such participation would create a conflict of interest. A conflict of interest may arise when an employee, officer or agent, any member of his or her immediate family, his or her partner, or an organization which employs or is about to employ any party indicated herein; an actual or foreseeable financial or other interest arising from the execution of the contract, or enjoys or receives a tangible personal benefit from the performance of the contract;

City officers, employees, and agents may neither solicit nor accept gratuities, favors, or anything of monetary value from contractors or parties to subcontracts.

Employees, officers or agents that are found to be in violation of the article(s) above will be subject to discipline. Disciplinary action may include any or all of the following: termination of employment, removing the appointed officer from the office.

5. PURCHASE ORDERS

A purchase order is a written document that obligates the City to make a purchase. The City of Yerington requires purchase orders for certain purchases to ensure compliance with budget, state procurement statutes, and federal grant agreements and regulations. Prior to signature, the approver

of the purchase order is required to review the purchase order request to ensure that the item has been budgeted and is within budget, is in accordance with local government purchasing requirements in NRS 332 and 338, and is in accordance with applicable federal grant agreements and regulations.

Purchases under \$10,000.00

City Purchase Orders are not required for purchases under \$10,000; however, a purchase order may be completed if elected by staff, or if required by a vendor.

Purchases for \$10,000 or more

City Purchase Orders are required for all purchases of \$10,000 or more. A purchase order must be issued prior to ordering the items or services being purchased. These purchase orders must be approved by City Manager (or his/her designee in his/her absence).

Contracts or task orders formally approved by the City Council do not require purchase orders, but may have one issued if requested.

6. CONTRACTS

The City of Yerington may utilize contracts and/or task orders for purchases of services and public works projects.

Prior to signature, contracts will be reviewed and approved by the City Attorney, City Manager and City Clerk to ensure legal and risk management provisions are adequate.

Contracts and task orders at or over \$15,000 annually will go to the City Council for approval or signature, while contracts and task orders under \$15,000 may go to the City Council or may be signed by the City Manager or designee.

8. PUBLIC WORKS

The City of Yerington may elect to perform its own work on a public works project under \$100,000 subject to the requirements of NRS 338.1386.

Public works include any project for new construction, repair or reconstruction of a project financed in whole or in part from public money for: public buildings, jails and prisons, public roads, public highways, public streets and alley, public utilities, publicly owned water mains and sewers, public parks and playgrounds, public convention facilities, and all other publicly owned works and property.

Requirements for awarding a public works contract

1. **\$25,000 or less** - NRS 338.13862

The City may award a contract after soliciting a bid from at least one licensed contractor.

2. **\$25,000 to \$100,000** - NRS 338.13862

The City may award a contract to the lowest responsive and responsible bidder after soliciting a bid from at least three properly licensed contractors. Preferences of 5% will be given for local businesses owned and operated by veterans with service-connected disabilities NRS 338.13844

3. **\$100,000 and above** - NRS 338.1385

The City must formally advertise and bid a project between \$100,000, with the City Council formally awarding the contract to the lowest responsive and responsible bidder or the best bid (best bid defined under NRS 338.1389 for contracts over \$250,000).

4. **Construction manager at risk** - NRS 338.1685 to 338.16995

The City may utilize the construction manager at risk method by following the requirements in NRS 338.1685 to 338.16995.

5. **Design-Build** - NRS 338.1711 to 338.173

The City may utilize the design-build construction method by following the requirements in NRS 338.1711 to 338.173.

6. **Prevailing wage**

In accordance with NRS 338.080, state prevailing wage is applicable to public works projects in excess of the exemption, which is currently \$250,000.

7. **Alignment of Nevada Revised Statutes**

The dollar amounts set forth herein shall be deemed to adapt to dollar amounts set forth in the referred section of the Nevada Revised Statutes as they are amended from time to time.

9. SPECIAL PROVISIONS & EXCEPTIONS

- **Sole Source & Statutory Exceptions (NRS 332.115):** Solicitations may be waived for qualified sole-source items, specialized professional services, or hardware/software not adapted to competitive processes.
- **Emergency Procurements (NRS 332.112):** Emergency purchases resulting from natural disasters or sudden public health/safety threats may proceed under accelerated authorization procedures.
- **Federal Methods of Procurement:** The City of Yerington will use Federal Methods of Procurement when making purchases with federal funds, such as federally awarded grants. Should there ever be a conflict between local procurement methods established above and Federal Methods of Procurements, the Federal Methods of Procurements will be followed.

10. POLICY ADMINISTRATION & ENFORCEMENT

The City Manager and City Clerk are charged with establishing operational procedures to enforce this policy. Failure to follow established procurement guidelines may result in administrative disciplinary action up to and including termination, alongside potential civil or criminal penalties under Nevada law.

Being no further discussion on this item Mayor Garry asked for public comment. None was given.

12. Agenda Requests:

No requests were made.

13. Public Comment:

Thomas Foster stated people are speeding by his neighborhood too much. Mountain View Park pond needs to be stocked, fishing keeps kids out of trouble.

Robin Biggs stated wifi doesn't work, cameras aren't showing. The utility closet door at Mountain View Park isn't locked and kids are in there. Kids casting their poles onto roofs of buildings and climbing all over the roofs. There's a burnt home behind the eye doctor office, and colonies of bats in town. Before more building can be done we need to move the bats first. City dog tags and proof of vaccination need to happen. Retractable leashes aren't being used the right way.

Dave DeGrendele stated his concerns are electric bikes and scooters going up to 20 mph down sidewalks. Police need to better enforce this, and he thanks Manager Bryant for everything he has put into the packet and hopes that the council is reading all of it.

14. Department and Elected Official Reports

- A. City Attorney Report -None
- B. Chief of Police Report -None
- C. Public Works Director Report - None
- D. City Manager Report -None
- E. City Clerk Report -None
- F. Council Comments - Councilman Beaton thanked city staff for all of their work. Councilman Lopez stated we moved the meeting time and we have at least a few different faces, but he wishes we had more.
- G. Mayor Comments - None

15. Adjournment.

Being no further business this meeting was adjourned at 8:26 p.m.

Stacy Stevenson, City Clerk
City of Yerington

Date

4c

NEW BUSINESS LICENSE APPLICATIONS SUBMITTED TO THE CITY COUNCIL ON SEPTEMBER 14, 2026

	APPLICANT(S)	BUSINESS NAME	LOCATION	NATURE OF BUSINESS	COMMENTS
A	Marc & Sharee Parker	American Motor Performance	22 Panavista Circle Yerington, NV 89447	Exhaust Fabrication & Classic Vehicle Restoration	New
B	Frank Rieger & Stephen Hamile	Gigawatt Operations Inc. dba Sol-Up	4305 Dean Martin Dr. Ste. 150 Las Vegas, NV 89103	Solar Panel Installation	New
C	Kyle McClelland	Have Lights Will Travel, Inc	1508 Gentry Way Reno, NV 89509	Electrical Contractor	New
D	David Lytel	CTR Roofing, LTD	1961 Pacific Ave Sparks, NV 89431	Roofing Contractor	New
E	Ronald & Michelle Jacoboni	Tahoe Pool & Spa Construction, Inc.	3650 Research Way Ste. 21 Carson City, NV 89706	Swimming Pool & Spa Construction	New

TYPE - NEEDS ACTION

P - Permanent M - Mobile C - Contractor H - Health Department F - Fire Department B - Building Department S - Special Use Permit

Business Status: _____
Business Licenses # 3573
Category # A
(official use only)

BUSINESS NAME: American Motor Performance

FEE CALCULATION INFORMATION: (No fees are refundable)

Application Fee:

\$ 20.00

Choose One:

- ☐ Permanent Business -- Billed Quarterly from Matrix. (refer to Instruction Page)
☐ Short Term Project -- To be completed within 30 days. (\$50.00 Fee)
☐ Single Project -- Single job to be completed within one year. (\$50.00 Fee)

\$ _____
\$ _____

TOTAL FEES PAID:

\$ _____

REQUIRED INSPECTIONS:

Signatures must be obtained before your application can be placed on the City Council agenda. If your business will occupy a building then you will be responsible to call for these inspections and signatures #1 thru #3, signatures #4 and #5 are the responsibility of City Staff. *Department Official – Attach comment page if necessary.

1. **Public Works**
Phone: 775-463-3511

Approved ☒ Denied ☐

ZONING: [] [] [] [] [] [] [] [] []
R-1 R-2 R-3 R-C C-1 C-2 M-1 N/A

Does business comply with existing zoning and current codes?

Compliance (yes) (no)

Building Inspector

Date: 7/17/26

Public Works Director

Date: 08-04-2026

2. **Fire Department**
Phone: 775-463-2261

Approved ☒ Denied ☐

Fire Inspector

Date: _____

Fire Chief

Date: 7-27-26

3. **Nevada Health Dept.**
Phone: 775-684-4200

Approved ☐ Denied ☐

Inspector

Date: _____

4. **Police Department**
Phone: 775-463-2333

Approved ☒ Denied ☐

Police Chief

Date: 7-20-2026

5. **City Clerk**

Approved ☐ Denied ☐

City Clerk:

Date: _____

6. **City Council Approval**

Approved ☐ Denied ☐

Mayor:

Date: _____

Check List: (official use)

State Business License ☐ YES ☐ NO ☐ N/A
Employee Insurance ☐ YES ☐ NO ☐ N/A

BUSINESS NAME: Gigawatt Operations Inc. dba Sol-Up

FEE CALCULATION INFORMATION: (No fees are refundable)

Application Fee:

Choose One

- ☒ **Permanent Business** -- Billed Quarterly from Matrix. (refer to Instruction Page)
☐ **Short Term Project** -- To be completed within 30 days. (\$50.00 Fee)
☐ **Single Project** -- Single job to be completed within one year. (\$50.00 Fee)

\$ 20.00

80-

TOTAL FEES PAID:

\$ _____

REQUIRED INSPECTIONS:

Signatures must be obtained before your application can be placed on the City Council agenda. If your business will occupy a building then you will be responsible to call for these inspections and signatures #1 thru #3. signatures #4 and #5 are the responsibility of City Staff.

*Department Official - Attach comment page if necessary.

1. **Public Works** Approved ☒ Denied ☐
 Phone: (775) 463-3511

ZONING: ☐ ☐ ☐ ☐ ☐ ☐ ☐ ☐
 R-1 R-2 R-3 R-C C-1 C-2 M-1 N/A

Does business comply with existing zoning and current codes? Compliance ☐ (yes) ☒ (no)

Building Inspector: [Signature] Date: 8/19/26

Public Works Director: [Signature] Date: 8-19-2026

2. **Fire Department** Approved ☒ Denied ☐
 Phone: (775) 463-2261

Fire Inspector: _____ Date: _____

Fire Chief: [Signature] Date: 8-14-26

3. **Nevada Health Department** Approved ☐ Denied ☐
 Phone: (775) 684-5280

Inspector: _____ Date: _____

4. **Police Department** Approved ☒ Denied ☐
 Phone: (775) 463-2333

Chief of Police: Sharon Clanton Date: 8-18-26

5. **City Clerk** Approved ☐ Denied ☐

City Clerk: _____ Date: _____

6. **City Council Approval** Approved ☐ Denied ☐

Mayor: _____ Date: _____

Official Use Only

Check List:

State Business License:

☐ YES ☐ NO ☐ N/A

Employee/Business Insurance:

☐ YES ☐ NO ☐ N/A

BUSINESS NAME: CTR Roofing LTD

FEE CALCULATION INFORMATION: (No fees are refundable)

Application Fee:

Choose One:

- ☒ **Permanent Business** -- Billed Quarterly from Matrix. (refer to Instruction Page)
☐ **Short Term Project** -- To be completed within 30 days. (\$50.00 Fee)
☐ **Single Project** -- Single job to be completed within one year. (\$50.00 Fee)

\$ 20.00

120.00

TOTAL FEES PAID:

\$ 140.00

REQUIRED INSPECTIONS: N/A

Signatures must be obtained before your application can be placed on the City Council agenda. If your business will occupy a building then you will be responsible to call for these inspections and signatures #1 thru #3, signatures #4 and #5 are the responsibility of City Staff.

*Department Official - Attach comment page if necessary.

1. **Public Works**
 Phone: (775) 463-3511

Approved ☒ Denied ☐

ZONING: [] [] [] [] [] [] [] []
 R-1 R-2 R-3 R-C C-1 C-2 M-1 N/A

Does business comply with existing zoning and current codes? Compliance (yes) (no)

Building Inspector: [Signature]

Date: 8/19/26

Public Works Director: [Signature]

Date: 8-19-2026

2. **Fire Department**
 Phone: (775) 463-2261

Approved ☒ Denied ☐

Fire Inspector: _____

Date: _____

Fire Chief: [Signature]

Date: 8-14-26

3. **Nevada Health Department**
 Phone: (775) 684-5280

Approved ☐ Denied ☐

Inspector: _____

Date: _____

4. **Police Department**
 Phone: (775) 463-2333

Approved ☒ Denied ☐

Chief of Police: [Signature]

Date: 8-18-26

5. **City Clerk**

Approved ☐ Denied ☐

City Clerk: _____

Date: _____

6. **City Council Approval**

Approved ☐ Denied ☐

Mayor: _____

Date: _____

Official Use Only

Check List:

State Business License:

☐ YES ☐ NO ☐ N/A

Employee/Business Insurance:

☐ YES ☐ NO ☐ N/A

Business Status:
 Business License #: 3584
 Category #: A
 (OFFICIAL USE ONLY)

BUSINESS NAME: RONALD JACOBOWITZ PASTERNAK, INC. DBA

FEE CALCULATION INFORMATION: (No fees are refundable) LAKE POOL & SPA CONSTRUCTION, INC.

Application Fee:

Choose One:

☐ Permanent Business -- Billed Quarterly from Matrix. (refer to Instruction Page)

☐ Short Term Project -- To be completed within 30 days. (\$50.00 Fee)

☒ Single Project -- Single job to be completed within one year. (\$50.00 Fee)

\$ 20.00

\$50.00

TOTAL FEES PAID:

\$70.00

REQUIRED INSPECTIONS: NA

Signatures must be obtained before your application can be placed on the City Council agenda. If your business will occupy a building then you will be responsible to call for these inspections and signatures #1 thru #3, signatures #4 and #5 are the responsibility of City Staff.

*Department Official - Attach comment page if necessary.

1. **Public Works**
 Phone: (775) 463-3511

Approved ☒ Denied ☐

ZONING: ☐ ☐ ☐ ☐ ☐ ☐ ☐
 R-1 R-2 R-3 R-C C-1 C-2 M-1 N/A

Does business comply with existing zoning and current codes?

Compliance ☒ (yes) ☐ (no)

Building Inspector: [Signature]

Date: 8/9/26

Public Works Director: [Signature]

Date: 8-19-2026

2. **Fire Department**
 Phone: (775) 463-2261

Approved ☒ Denied ☐

Fire Inspector: _____

Date: _____

Fire Chief: [Signature]

Date: 8-14-26

3. **Nevada Health Department**
 Phone: (775) 684-5280

Approved ☐ Denied ☐

Inspector: _____

Date: _____

4. **Police Department**
 Phone: (775) 463-2333

Approved ☒ Denied ☐

Chief of Police: Shawn Platten

Date: 8-18-26

5. **City Clerk**

Approved ☐ Denied ☐

City Clerk: _____

Date: _____

6. **City Council Approval**

Approved ☐ Denied ☐

Mayor: _____

Date: _____

Official Use Only

Check List:

State Business License:

☐ YES ☐ NO ☐ N/A

Employee/Business Insurance:

☐ YES ☐ NO ☐ N/A

6

PURCHASE ORDER NO. **19718**

PURCHASE ORDER

CITY OF YERINGTON
14 E. GOLDFIELD AVENUE
YERINGTON, NV 89447

DEPARTMENT: PUBLIC WORKS	DATE 08/20/2026	DATE PAID	CHECK#
-----------------------------	--------------------	-----------	--------

TO: SIERRA CONTROLS

Ship To:

PLEASE ENTER THIS ORDER SUBJECT TO CONDITIONS SPECIFIED

QUANTITY	UNIT	DESCRIPTION	UNIT PRICE	NET AMOUNT
		ANNUAL PM SERVICES CONTRACT (7/1/26-6/30/27)		\$23010.10
TOTAL				

CONDITIONS

1. SHOW ABOVE P.O. NUMBER ON ALL INVOICES, PACK SLIPS,
BILLS OF LADING AND ALL DOCUMENTS
2. RENDER PACKING SLIP WITH EACH SHIPMENT.
3. RENDER ALL INVOICES IN DUPLICATE.
4. PREPAY ALL SHIPMENTS

CITY OF YERINGTON

MAIL ALL INVOICES TO CITY TREASURER

WHITE -VENDOR'S COPY
YELLOW - NUMERICAL FILE
PINK - CITY TREASURER FOR PAYMENT

DATE: _____

BY: _____



PROPOSAL

Sierra Controls, LLC
5470 Louie Lane Ste. 104
Reno, NV 89511
(775) 236-3350

Quote / Project #: 26-7717 / Rev00

Date: 8/18/2026

Client Manager: Mark Pipho

Est. Start Date: TBD

To: City of Yerington
Attention: Paul Shapiro
Project: 2026-2027 PMA

Sierra Controls LLC (SC) is pleased to provide this proposal for City of Yerington in support of the 2026-2027 PMA.

July 1st, 2026 through June 30th 2027

Item #	Description	Quantity	Unit Price	Est. Tax	Line Total
Item 1	Annual Inspection of RTU Sites and Instruments	1	\$ 14,172.30	\$ -	\$ 14,172.30

Pricing Includes:

SC will service each remote telemetry site during the contract year. Services include discrete testing of operations checked at office HMI for operation in Auto and Hand mode, Alarm notifications for power fail, door alarms, moisture alarms, Chlorine Alarms, etc. Verify correct AC and DC power including fused power, Battery load testing, Check control valves and pumps, Evaluate trends and historical data, and provide pdf version of updated site RTU drawings.

Pricing also includes the following (13) RTU Sites:

Y Hill RTU, WWTP Outlet Pump Station, Willow Creek Lift Station, Willow Creek, WWTP, Yerington Tanks, Crystal Clear Tank, Sunset Hills Tank, California Well, Crystal Clear Booster, Luzier Booster, Juniper Booster, Waste Water Treatment Plant Sewer Ponds, Master Station Office RTU (i.e) Treatment Plant)

Item 2	Annual Preventative Maintenance- HMI Computer(s)	1	\$ 3,837.80	\$ -	\$ 3,837.80
--------	--	---	-------------	------	-------------

Pricing Includes:

SC will service each HMI Computer during the contract year. SC will run computer diagnostics to clean up and optimize SCADA computer performance and update software versions. (If applicable), and updated network diagrams

Pricing Includes the following (2) computers systems:

HMI Server, ViewX Workstation

Item 3	SCADA System Enhancements	1	\$ 5,000.00	\$ -	\$ 5,000.00
--------	---------------------------	---	-------------	------	-------------

Pricing Includes:

SC will provide a block of engineering time to provide System wide programming enhancements including HMI programming, system improvements and upgrades, and other related items. See Attached Service Rate Schedule. Will use when needed.

Project Total:

Price	Est. Tax	Total Price
\$ 23,010.10	\$ -	\$ 23,010.10



Attachments

Attachments: Service Rate Schedule, Installation Services Summary

Notes & Disclaimers:

Taxable Items: The value(s) shown for Estimated Tax are based on items that are taxable. Depending on state requirements, not all labor is taxable and therefore labor related taxes are estimated based on taxable and non-taxable labor activities.

Power: Engineering Design of RTU based upon 120v power either existing or provided by others, U.N.O. All other power to be provided by others as required by project.

Conduit & Wire: All conduit, wire pulls and wire labeling to be provided and installed by others. Existing wiring to be in good working order or be replaced by others.

Existing Conditions: Proposal is based upon the presumption that all existing programs, hardware, and controls are complete and functional. Additional programming, hardware or adjustments required by SC to fix / modify existing programming or PCIS / SCADA SYSTEM outside of the scope of this agreement to be billed on a T&M basis.

Additional T&M Work: This proposal represents the complete scope of work to be performed by SC. Any additional requirements, specifications or construction details outside of this proposal are not included and will be billed on a T&M basis as mutually agreed upon by all parties.

Wage Rates: Pricing is based upon SC standard wage rates and does not include any provisions for any type of Prevailing Wage Requirements. Client to notify SC prior to the beginning of work if different or indemnify SC for any loss or penalties assessed if determined otherwise after the execution of this agreement.

Mobilization: Pricing based upon (1) mobilization for (1) Sr. Technician for (1) days (including travel).

Solar Power Systems: Sierra Controls designs its solar systems to typically last 3 to 4 days without recharging. SC shall not be responsible for conditions beyond our control that may lead to a reduction in the intended performance of the solar system or the length of time the batteries will last without charging. Please consult your project manager to ensure that the design fits your site specific needs or consider alternative options for

Warranty: All equipment manufactured by SC to be under a Limited (1) Year Warranty based upon SC Standard Warranty Terms & Conditions beginning at the time of installation or delivery to client. (Whichever comes first) unless noted otherwise. Warranty is void where no Remote Access is provide or available. Additional Terms & Conditions apply. SC will provide complete warranty terms and conditions upon request. Extended warranties available upon request.

Professional Liability Insurance: Sierra Controls does carry Professional Liability Insurance, details and additional insured can be provided upon request.

Delivery: Scheduled ARO
Terms: NET 30
FOB: RENO, NV

**RESPECTFULLY SUBMITTED,
SIERRA CONTROLS, LLC**

Isaac Perkins - Asst. Business Manager

This quote is valid for 30 days.

To proceed with this order please sign below with an authorized signature and return.

Signed

PO Number

Date



Installation Services Summary

SC Project: 26-7717 - City of Yerington - 2026-2027 PMA

Installation Labor

Deliverables	Employee Type	Estimated Task Duration	Billing Rate	SubTotal
Onsite Installation				
Item 1. Travel Time	Field Engineer IV	18	\$ 230.00	\$ 4,140.00
Item 1. Onsite Installation	Field Engineer IV	40	\$ 230.00	\$ 9,200.00
Item 2. Remote Support	Sr. IT Systems Engineer	2	\$ 200.00	\$ 400.00
Item 2. Travel Time	Sr. IT Systems Engineer	6	\$ 200.00	\$ 1,200.00
Item 2. Onsite Install	Sr. IT Systems Engineer	10	\$ 200.00	\$ 2,000.00
Item 1. Mileage	N/A	1	\$ 832.30	\$ 832.30
Item 2. Mileage	N/A	1	\$ 237.80	\$ 237.80
Sub Item Total:				\$ 18,010.10

Installation Services Summary

Labor Type	Estimated Task Duration	Billing Rate	SubTotal
Field Engineer IV	58	\$ 230.00	\$ 13,340.00
Sr. IT Systems Engineer	18	\$ 200.00	\$ 3,600.00
Mileage	1	\$ 1,070.10	\$ 1,070.10
Total:		\$	18,010.10



T&M Service Rate Schedule

Hourly Rates**

Sr. Engineer IV	\$250 per hour
Sr. Engineer III	\$240 per hour
Sr. Engineer II	\$230 per hour
Sr. Engineer I	\$220 per hour
Project Engineer IV	\$200 per hour
Project Engineer III	\$190 per hour
Project Engineer II	\$170 per hour
Project Engineer I	\$150 per hour
SCADA Developer IV	\$210 per hour
SCADA Developer III	\$195 per hour
SCADA Developer II	\$175 per hour
SCADA Developer I	\$160 per hour
Field Engineer IV	\$230 per hour
Field Engineer III	\$220 per hour
Field Engineer II	\$205 per hour
Field Engineer I	\$195 per hour
CA Prevailing Wage***	Per Determination
NV Prevailing Wage***	Per Determination
Sr. Tech	\$175 per hour
Technician	\$165 per hour
Shop Fabrication	\$ 145 per hour
Sr. IT Systems Engineer	\$200 per hour
Sr. IT Technician	\$190 per hour
IT Technician	\$165 per hour
Project Manager	\$160 per hour

Holiday, Overtime, and Emergency Rates:

Sierra Controls' standard hours of operation are 7:30 a.m. to 4:15 p.m., Monday through Friday. Services performed outside of normal business hours, including nights, weekends, or recognized holidays, are considered emergency services and will be invoiced at one and one-half (1.5x) times the standard hourly rate.

Sierra Controls provides 24/7 emergency service support and may be reached at any time by calling 775-236-3350.

Other Rates and Misc. Mobilization and Material Fees:

Admin Support	\$ 95 per hour
Parts	Unit price
Mileage	Per IRS Standard + \$0.25
Per Diem	\$300 per day

See next page for additional terms and conditions.

Response times for corrective maintenance requests:

- All work completed by Sierra Controls, LLC via Remote Access or onsite will be billed at the same T&M rates listed above. Hours will be accumulated and billed out either as projects are completed or monthly, at the sole discretions of Sierra Controls, LLC. Additional Rates may apply for job site specific needs such as state prevailing wage requirements or other factors.
- A request for immediate on-site service after normal working hours will be charged at the emergency rate.
- *** Rates listed above are based on standard wage rates and do not take into consideration State Prevailing Wage or Davis Bacon Wage requirements unless noted otherwise.
- *** Basic State prevailing wage rates are listed but vary by project and county. Project specific rates may apply.
- Additional admin fees will be charged for projects requiring the payment of Prevailing Wages.
- Rate schedules are subject to periodic increases.
- Last updated 1-1-2026.

7

Thunder-Electric LLC

Richard Pittman

Bid limit \$45,000 Nv. License# 0088835A (775)546-3363

P.O.Box 176

Yerington, NV

89447

(775)546-3363

pittmanric@yahoo.com

ESTIMATE

EST0205

DATE

07/25/2026

TOTAL

USD \$20,002.14

TO

City Of Yerington- Tennis Court lighting upgrade

Paul Shapiro

📞 (775) 463-3511

☎ (775) 364-8895

📠 (775) 463-2284

michelel@yerington.net

DESCRIPTION	RATE	QTY	AMOUNT
Labor: Install new underground conduit and wire (if needed) for existing light poles. Install new electrical 100amp meter panel. Install (8) new lights for tennis courts. Install new outdoor rated timer switch for light control.	\$125.00	60	\$7,500.00
Note: If existing underground wire & conduit is not damaged it will be reused and new wire, conduits, applicable labor will not be billed to project.			
BID NOT TO INCLUDE- NVEnergy fees Permit fees Trenching/back fill Sod/sprinkler repair Equipment rental			
Materials: underground conduit, wire, boxes/ meter panel, breakers, fittings, LED light fixtures, ect.	\$12,502.14	1	\$12,502.14
TOTAL			USD \$20,002.14

8

FIRST AMENDMENT TO WATER LEASE AGREEMENT

This First Amendment to Water Lease Agreement (this "Amendment") is entered into as of _____, 2026 (the "Amendment Effective Date"), by and between the **CITY OF YERINGTON**, a political subdivision of the State of Nevada ("LESSOR"), and **LIBRA SOLAR LLC**, a Delaware limited liability company ("LESSEE"). LESSOR and LESSEE are referred to herein individually as a "Party" and collectively as the "Parties."

WHEREAS, the Parties are parties to that certain Water Lease Agreement effective as of March 5, 2026 (the "Agreement"); and

WHEREAS, the Parties desire to amend Section B(1) of the Agreement to include Change Application 95486T within the defined term "Change Applications."

NOW, THEREFORE, in consideration of the mutual covenants set forth herein and other good and valuable consideration, the receipt and sufficiency of which are hereby acknowledged, the Parties agree as follows:

- 1. Amendment to Section B(1).** Section B(1) of the Agreement is hereby amended by deleting the phrase "Change Applications 94666T, 94749 and 94750" and replacing it with "Change Applications 94666T, 94749, 94750 and 95486T." All references in the Agreement to the "Change Applications" shall include Change Application 95486T.
- 2. Defined Terms.** Capitalized terms used but not defined in this Amendment have the meanings given to them in the Agreement.
- 3. Ratification; Conflict.** Except as expressly amended by this Amendment, the Agreement is ratified and confirmed and remains in full force and effect. If there is any conflict between this Amendment and the Agreement, this Amendment controls.
- 4. Counterparts.** This Amendment may be executed in counterparts, each of which shall be deemed an original and all of which together shall constitute one instrument.

IN WITNESS WHEREOF, the Parties have executed this Amendment as of the Amendment Effective Date.

CITY OF YERINGTON

LIBRA SOLAR LLC

By: _____

By: _____

Name: _____

Name: _____

Title: _____

Title: _____

**APPROVED AS TO FORM ON BEHALF OF
CITY OF YERINGTON**

By: _____

Name: _____

Title: _____

WATER LEASE AGREEMENT

This WATER LEASE AGREEMENT ("Agreement") is entered into this 5th day of March, 2026 (the "**Effective Date**"), by and between the CITY OF YERINGTON, a political subdivision of the State of Nevada (hereinafter "**LESSOR**"), and LIBRA SOLAR LLC, a Delaware limited liability company (hereinafter "**LESSEE**"). LESSOR and LESSEE are referred to herein individually as a "Party" and collectively as "Parties."

RECITALS

1. LESSOR is the owner of certain groundwater rights designated by the Nevada Division of Water Resources and Nevada State Engineer (the "**State Engineer**") as Water Right Permit Nos. 85138 and 65299, (the "**Water Rights**") which are the subject of this Agreement.

2. LESSEE is a developer of energy facilities, including the Libra Solar Project (the "**Project**"), a solar energy generation and storage project located in Lyon and Mineral Counties.

3. The Project will require up to 500 acre-feet annually ("afa") of water rights during construction.

4. LESSOR wishes to lease the Water Rights to LESSEE to support construction and development of the Project, and LESSOR has taken all required legal actions to lease the Water Rights.

NOW, THEREFORE in consideration of the mutual promises contained herein, and for other good and valuable consideration, the receipt of which is hereby acknowledged, the Parties agree as follows:

AGREEMENT

A. EFFECTIVE DATE. This Agreement is effective as of the Effective Date regardless of its date of mutual execution.

B. LEASE.

1. LESSOR agrees, consistent with this Agreement, to lease to LESSEE 500 afa of the Water Rights (the "**Leased Water**") for the Project pursuant to Change Applications 94666T, 94749 and 94750 (the "**Change Applications**").

2. The Parties' obligations under this Agreement are conditioned upon approval by the State Engineer of the Change Applications in a manner satisfactory to LESSEE which it shall determine in its sole discretion, whichever approval occurs first. Libra shall put the water to beneficial use and undertake any other actions required to keep the water rights in good standing with all regulatory entities throughout the term of this Agreement.

3. LESSEE shall pay to LESSOR the sum of \$1,250 per acre-foot annually for the reservation of Leased Water (the "**Reservation Fee**"). The Reservation Fee shall be paid in advance in quarterly installments of \$156,250.00, with each installment due no less than 30 days from the end of the prior calendar quarter during the Term. Within ten (10) days of satisfaction of the requirements of Section B(2), LESSEE shall pay to LESSOR in advance the Reservation Fee installment for the then-current quarter, prorated in proportion to the portion of the calendar quarter remaining at that time.

4. In addition to the Reservation Fee, LESSEE shall pay LESSOR \$750 per acre-foot of actual water used, as metered pursuant to Section C(3) (the "**Pumpage Fee**"). LESSEE shall pay to LESSOR the Pumpage Fee within 30 days of the end of each Calendar quarter during the Term. Nothing herein shall obligate LESSEE to use the entire 500 acre-feet per year under this Agreement.

C. ADDITIONAL LEASE TERMS.

1. Legal Fees and Costs. LESSEE agrees to reimburse LESSOR for all reasonably incurred legal fees and related legal costs for the drafting, review and execution of this Agreement, or in connection with any assignment by LESSEE or financing cooperation requested of LESSOR pursuant to Section K of this Agreement, except that the total amount LESSEE shall be obligated to pay pursuant to this section shall not exceed \$20,000. Fees and related legal costs shall be substantiated by invoices from third party counsel describing actual time expended and costs incurred. LESSOR shall provide LESSEE such third party invoices, with appropriate redactions to preserve attorney-client information, in support of any request for reimbursement pursuant to this section. LESSEE shall reimburse LESSOR within thirty (30) days of receipt of any properly supported request. LESSEE acknowledges that this provision applies to fees charged LESSOR by the Yerington City Attorney related to this Agreement. The City Attorney is not LESSOR's employee. "Legal Costs" as referenced herein refer to legal costs charged to LESSOR by the City Attorney, as well as additional or outside legal, engineering, appraisal or other necessary fees incurred by the LESSOR, if any, and excludes "costs" related to processing water rights or otherwise administering the substantive provisions of this Agreement, all of which are LESSEE'S obligation.

2. Water Delivery. Water will be delivered to the Project site at LESSEE's sole expense, effort and responsibility. LESSOR shall make the Leased Water accessible to LESSEE through any of the following access points, at LESSEE's option: LESSOR's fire hydrant located south of E. Cremetti Lane between SR 208 and MacKenzie Lane (Lat: 38°57'14.19"N; Long: 119°9'3.60"W); LESSOR's fire hydrant located near 120 US Hwy 95a E at the entrance for the Night in the Country Music Festival (Lat: 38°59'49.86"N; Long: 119°06'54.09W); The foregoing sources are referred to herein as "LESSOR'S Sources." Alternatively, LESSEE may develop, drill, own and operate up to two on-site wells, at the Project site from which LESSEE may obtain its water, referred to herein as "LESSEE'S Sources." Should one of the two mentioned fire hydrants be rendered unavailable, a temporary option of LESSOR's J-Stand located northwest of the intersection of Alt 95 and Nevin Way (Lat: 38°59'44.20"N; Long: 119°9'46.50"W) will be made available for LESSEE's use.

3. Metering. LESSEE shall, at its sole expense, install a totalizing meter (or meters) on LESSEE'S Sources, if constructed, to measure the amount of Leased Water extracted by LESSEE for the Project. LESSOR shall be responsible for metering all water provided from LESSOR'S Sources to be imported to the Project site. LESSEE shall provide monthly reports to LESSOR specifying the amount of water pumped from LESSEE'S Sources under this Agreement, if any. LESSOR shall provide quarterly reports to LESSEE specifying the amount of water pumped from LESSOR'S Sources, if any.

4. Curtailment. Subject to the requirements of this section, LESSOR may curtail LESSEE's use of Leased Water when the recorded water level in LESSOR's water reserves (tanks) reaches 20 feet or less. The curtailment shall remain in effect until the LESSOR's water reserves reach their standard operating depth of thirty (30) feet. In the event of a potential curtailment, LESSOR shall provide notice to LESSEE as soon as LESSOR reasonably anticipates that it may become necessary to curtail LESSEEs use of Leased Water pursuant to this Section C(4), preferably not later than five (5) business days prior thereto. In the event of a notice of curtailment, LESSEE shall be provided an opportunity to deepen any well providing the Leased Water at its expense, and LESSEE may propose for LESSOR's consideration other means and methods to avoid or reduce the need for curtailment. LESSOR shall consider any such proposal in good faith. The Reservation Fee due under this Agreement shall be prorated for any time LESSEE is unable to use Leased Water in accordance with this Paragraph. The City shall provide monthly a report specifying the recorded water level in LESSOR's tanks. Emergency curtailments shall not be subject to any advance notice requirement. LESSOR's ability to provide residential service is prioritized over LESSEE's use of Leased Water, should exigent circumstances arise as determined by LESSOR. LESSOR may not be held responsible for curtailments or service suspension outside of LESSOR'S control, such as disasters, failure of aquifer to recharge, or other acts of God. Need for curtailment as determined by LESSOR shall be deemed a force majeure event excusing performance.

5. Water Rights Applications. At or before the termination of this Agreement, occurring for any reason, and if requested by LESSOR, LESSEE shall file and support new water rights change applications with the Nevada Division of Water Resources State Engineer and or other regulatory entities to cause the Water Rights to be moved back to their original points of diversion, places of use, and original beneficial uses. LESSEE shall pay all fees, costs and expenses related thereto and shall cooperate as required until completion thereof.

6. Term of Lease. The term of this lease shall be through June 30, 2028.

7. Termination. Either Party shall have the right to terminate this Agreement upon one year's written notice to the other Party. Additionally, LESSEE shall have the right to terminate this Agreement upon ninety (90) days' written notice to LESSOR after LESSEE has paid the Reservation Fee for the first four (4) calendar quarters of the term. In the event of termination neither Party shall have any further responsibility to perform hereunder, except LESSEE will remain obligated to reimburse LESSOR for its legal fees, expenses and costs in accordance with Section C(1), any Pumpage Fee or Reservation Fee in respect of periods prior to termination, and the costs and expenses contemplated under C(5) above.

8. Water Quality. LESSOR is unable to vouch for water quality once water has exited its system. LESSEE recognizes and acknowledges that the water to be provided by LESSOR may fall below drinking water standards and may not be fit for human consumption. In no event shall LESSOR be responsible to deliver water that meets any particular health or quality standard. LESSEE shall control the quality of the water derived from LESSEE'S Sources, if any, and shall hold LESSOR harmless from and against any claims related thereto.

9. LESSOR may terminate LESSEE'S taking of Leased Water from any source for nonpayment, following notice and opportunity to cure as provided herein. If LESSEE is taking water from LESSEE'S's Sources, LESSEE shall stop doing so if directed by LESSOR in the event of breach, if LESSEE has not cured the breach with thirty (30) days of LESSOR's notice of the breach. LESSOR may terminate this Agreement for any breach or default hereunder by LESSEE, if not fully cured within ninety (90) days after the LESSOR delivers to LESSEE notice of the asserted breach or default.

D. GOVERNING LAW. This Agreement shall be governed by, interpreted under, and construed and enforced in accordance with the laws of the State of Nevada.

E. VENUE. Any action or proceeding concerning the rights or responsibilities of the Parties shall be heard and entertained in the Third Judicial District Court in Lyon County, Nevada. The Parties hereby submit to the jurisdiction of the Third Judicial District Court and agree that venue is proper therein.

F. NOTICE. Any notice required pursuant to this Agreement shall be sent to the address listed below. Each Party shall promptly notify the other Party of any changes to the addresses or contacts listed below. All notices shall be served by email to the addresses provided below.

LESSOR
City of Yerington
c/o City Manager
14 E. Goldfield Ave.
Yerington, NV 89447
Manager@yerington.net

LESSEE
Libra Solar LLC
Attn.: Head of Legal
3 Lagoon Drive, Suite 280
Redwood City, CA 94065
legalus@sbenergy.com

G. ENTIRE AGREEMENT. This Agreement (including any exhibits attached hereto) constitutes the entire agreement between the Parties with respect to the subject matter hereof and supersedes all prior understandings with respect thereto, without limitation. This Agreement may not be modified, changed or supplemented, nor may any obligations hereunder be waived, except by written instrument signed by the Party to be charged or by its agent duly authorized in writing or as otherwise expressly permitted herein. The Parties do not intend to confer any benefit hereunder on any person, firm or corporation other than the Parties hereto, there are no intended third-party beneficiaries.

H. ATTORNEY'S FEES AND COSTS. In the event that any Party shall commence any lawsuit, action, or other administrative or judicial proceeding arising from, or concerning, this Agreement whether such lawsuit, action, or proceeding involves causes of action in contract or in tort, at law

or in equity, the prevailing Party shall be entitled to recover all costs and expenses associated with such lawsuit, action, or proceeding, including, without limitation, reasonable attorney's fees, expert or consultant fees, and costs. The prevailing Party shall be determined by the court based upon an assessment of which Party's major arguments made or positions taken in the lawsuit, action, or proceeding could fairly be said to have prevailed over the other Party's major arguments or positions.

I. ADDITIONAL ACTS. The Parties agree to do and perform such further acts and to execute and deliver such additional agreements and instruments as the other may reasonably require to ensure the performance of each of the Parties respective obligations under this Agreement.

J. NO WAIVER. No waiver of any breach of any provision contained in this Agreement shall be deemed a waiver of any preceding or succeeding breach thereof or of any other agreement or provision. No extension of time for performance of any obligation or act shall be deemed an extension of time for performance of any other obligation or act. No failure or delay of either Party in the exercise of any right given to such Party under this Agreement shall constitute a waiver thereof unless the time specified for the exercise of the right has expired.

K. ASSIGNMENT. This Agreement may not be assigned by either Party without the express written consent of the other Party which consent shall not be unreasonably withheld, except that LESSEE may assign this Agreement without written consent from LESSOR (i) to any affiliate entity of LESSEE, or (ii) as collateral to any third parties providing debt or tax equity financing for the construction of the Project. Any attempt to transfer, convey, or assign this Agreement other than as provided above shall be null and void. LESSOR need not and shall not approve any assignment which results, effectively or in fact, in LESSEE or an assignee reselling, leasing, or wheeling LESSOR's water to, for, or for the benefit of any third party.

L. REPRESENTATIONS, WARRANTIES AND COVENANTS

1. **Validity of Water Rights.** Except as may be related to the pending Change Applications, LESSOR represents and warrants that, as of the date of execution of this Agreement, (i) the Water Rights and Leased Water are and will remain valid and in good standing under applicable law, (ii) that LESSOR holds and will hold title to the Water Rights and Leased Water free and clear of all liens, claims, or other encumbrances, and (iii) that it has not contracted, optioned, or otherwise obligated the Water Rights or Leased Water to any third-party. LESSOR covenants that it will not, without prior written consent of LESSEE, (1) take any action which could cause the abandonment, cancellation, or forfeiture of the Water Rights or Leased Water, (2) apply for, seek, or implement any action which would change the status of the Water Rights or Leased Water other than those actions required of the LESSOR to facilitate LESSEE's use of the Water Rights and Leased Water, or (3) take any other action with respect to the Water Rights or Leased Water that could render the water unavailable to satisfy the terms of this Agreement. LESSOR makes no representations or warranties regarding the result of the pending Change Applications.

2. **Statutory Compliance.** LESSOR represents and warrants that, as of the date of the execution of this Agreement, (i) it is and will remain in compliance with Nevada law and has the authority to enter into the Agreement, (ii) it has satisfied all legal preconditions to entering into

the Agreement including, as necessary, appraising the Water Rights and Leased Water and adopting a resolution finding it is in the best interest of the public to lease the Water Rights pursuant to NRS 268.063, and (iii) it has and will maintain all required legal authority to satisfy its obligations under the Agreement.

M. CONSTRUCTION AND INTERPRETATION. Neither Party shall be deemed the drafter of this document as both Parties have had their respective counsel read, review, and revise the terms stated herein.

N. AUTHORIZATION. Each individual executing the document does thereby represent and warrant that he or she has been duly authorized to sign the Agreement in the capacity on behalf of the entities each represents.

O. EXECUTION. This Agreement may be executed in counterparts. If executed in counterparts, each shall be deemed an original and all of which together shall constitute the executed Agreement.

P. BINDING. This Agreement will inure to the benefit of and be binding upon the Parties hereto and their respective successors, permitted assigns, administrators, and legal representatives as provided herein.

Q. SEVERABILITY. Any provision of this Agreement that is prohibited or unenforceable in any jurisdiction will, as to such jurisdiction, be ineffective to the extent of such prohibition or unenforceability without invalidating the remaining portions hereof, and any such prohibition or unenforceability in any jurisdiction will not invalidate or render unenforceable such provision in any other jurisdiction.

R. DEFAULT AND CURE.

1. If either Party believes the other Party to be in default of any obligation herein, the allegedly wronged Party shall notify the allegedly defaulting Party in writing specifically articulating the nature of the alleged default. The allegedly defaulting Party shall then be entitled to either (i) cure such default within 30 days; or (ii) challenge the legitimacy of the alleged default.

2. If the allegedly defaulting Party challenges the legitimacy of the allegation and it is finally determined by a Court or fact-finder that a default occurred, the defaulting Party shall then have the right to cure such default within 30 days.

3. In the event a Party does not cure a default in accordance with the timelines provided in this section, the other Party shall have all rights and remedies provided under Nevada law.

S. AVAILABILITY OF INJUNCTIVE RELIEF. LESSEE shall be entitled to seek injunctive relief to prevent breaches or threatened breaches of this Agreement and/or compel specific performance of this Agreement because LESSEE would be irreparably harmed in the event of a breach by LESSOR and monetary damages would be inadequate.

IN WITNESS THEREOF and intending to be bound as of the date of execution the Parties have caused this Agreement to be signed and delivered by their duly authorized representatives.

CITY OF YERINGTON

LIBRA SOLAR LLC

By John G. Dwyer
Its MAYOR

By [Signature]
Its Vice President

Approved as to Form on behalf of
City of Yerington

By [Signature]
Its City Manager

**APPLICATION FOR PERMISSION TO CHANGE POINT OF DIVERSION, MANNER
OF USE AND PLACE OF USE OF THE PUBLIC WATERS
OF THE STATE OF NEVADA HERETOFORE APPROPRIATED**

THIS SPACE FOR OFFICE USE ONLY	
Date of filing in State Engineer's Office _____	
Returned to applicant for correction _____	
Corrected application filed _____	Map filed _____

The applicant City of Yerington
14 Joe Parr Way of Yerington
Street Address or PO Box City or Town
Nevada, 89447 pauls@yerington.net
State and ZIP Code E-mail Address

hereby make(s) application for permission to change the

☐ Point of diversion

☒ Place of use

☒ Manner of use

☒ of a portion

of water heretofore appropriated under (Identify existing rights by Permit, Certificate, Proof or Claim Nos. If Decreed, give title of Decree and identify right in Decree.)

Permit 65299

1. The source of water is Underground (Mason Well)
Name of stream, lake, underground, spring or other sources.
2. The amount of water to be changed 0.6907 cfs, not to exceed 500.0 afa
Give diversion rate in cubic feet per second (CFS) AND duty in acre-feet annually (AFA).
3. The water to be used for Construction
Irrigation, power, mining, commercial, etc. If for stock, state number and kind of animals. Must limit to one major use
4. The water heretofore used for Municipal
If for stock, state number and kind of animals.
5. The water is to be diverted at the following point (Describe as being within a 40-acre subdivision of public survey and by course and distance to a found section corner. If on unsurveyed land, it should be stated.)
NW¼ NE¼, Section 33, T.13N., R.25E., M.D.M. or at a point from which the N¼ corner of said Section 33 bears N. 82°
22' 07" W., a distance of 834.35 feet.
Please refer to the supporting map on file under Application 65295, dated July 21, 1999.
6. The existing point of diversion is located within (If point of diversion is not changed, do not answer.)
No Change.

2026 AUG 24 PM 3:55
 STATE ENGINEERS OFFICE

RECEIVED

7. Proposed place of use (Describe by legal subdivisions. If for irrigation, state number of acres to be irrigated.)

Please See Attachment A

Please refer to the supporting map on file under 94666T, dated August 21, 2025.

8. Existing place of use (Describe by legal subdivisions. If changing place of use and/or manner of use of irrigation permit, describe acreage to be removed from irrigation.)

Please See Attachment B

Please refer to the supporting map on file under Application 65295, dated July 21, 1999.

9. Proposed use will be from January 1 to December 31 of each year.
Month and Day Month and Day

10. Existing use permitted from January 1 to December 31 of each year.
Month and Day Month and Day

11. Description of proposed works. (Under the provision of NRS 535.010 you may be required to submit plans and specifications of your diversion or storage works.) (State manner in which water is to be diverted, i.e., diversion structure, ditches, pipes and flumes or drilled well, pump and motor, etc.)

Existing 14-inch diameter well, cased to a depth of 220 feet, equipped with a pump, motor, and totalizing meter. Please see Well Log 10616

12. Estimated cost of works Existing

13. Estimated time required to construct works Existing (Please see Well Log 10616)

If well completed, describe well.

14. Estimated time required to complete the application of water to beneficial use Not Applicable.

15. Provide a detailed description of the proposed project and its water usage (use attachments if necessary): (Failure to provide a detailed description may cause a delay in processing.)

Water under this application will be utilized for construction needs for the Libra Solar Project. This includes, but is not limited to, soil compaction, dust suppression, and general construction needs within their project site, as well as within the City, should any road maintenance in relation to the project be needed. This application and source is intended to serve as a backup supply for the project in the event that the proposed wells under Applications 94749 and 94750 are not capable of producing the entire duty requested under said applications.

16. Miscellaneous remarks:

This temporary application does not request additional duty to what is already being requested under Applications 94749 and 94750. It is the intention of the applicant that this application and Applications 94749 and 94750 be tied together for a total combined duty of 500 acre-feet annually. This application will replace Permit 94668T, which expires on 12/3/2026.

paul@Yerington.net
E-mail Address
775-463-3511 x 115
Phone No. Ext.

APPLICATION MUST BE SIGNED
BY THE APPLICANT OR AGENT

Paul SHAPIRO
Type or print name clearly
[Signature]
Signature, applicant or agent
City of Yerington
Company Name
14 E. Goldfield Ave
Street Address or PO Box
Yerington, NV 89447
City, State, ZIP Code

RECEIVED
2026 AUG 24 PM 3:55
STATE ENGINEERS OFFICE

Attachment "A"
Item #7 – Proposed Place of Use

95486 **T**

T.15N., R.25E., M.D.M.

Sections 24 and 25

T.15N., R.26E., M.D.M.

Sections 19, 20, 27, 28, 29, 33, 34, and 35

T.14N., R.25E., M.D.M.

Sections 1 through 36

T.14N., R.26E., M.D.M.

Sections 1 through 36

T.14N., R.27E., M.D.M.

Section 31

T.13N., R.25E., M.D.M.

Sections 1 through 36

T.13N., R.26E., M.D.M.

Sections 1 through 36

T.13N., R.27E., M.D.M.

Sections 6, 7, 8, 17, 20, 28, 29, and 32

T.12N., R.25E., M.D.M.

Sections 1 through 18, and 25

T.12N., R.26E., M.D.M.

Sections 1 through 18, 29, 30, 32, and 33

T.12N., R.27E., M.D.M.

Sections 4, 5, 9, 15, 16, 17, 20, 21, 22, 23, 25, 26, 27, 28, 29, 31, 32, 33, 34, 35, and 36

T.11N., R.26E., M.D.M.

Sections 1 through 4

T.11N., R.27E., M.D.M.

Section 6

RECEIVED
2026 AUG 24 PM 3:55
STATE ENGINEERS OFFICE

Attachment "B"
Item #8 – Existing Place of Use
To Accompany Application to Change Permit 65299

T.12N., R.25E., M.D.M.

W $\frac{1}{2}$, W $\frac{1}{2}$ E $\frac{1}{2}$, Section 4

T.13N., R.25E., M.D.M.

Portion of SW $\frac{1}{4}$ SE $\frac{1}{4}$, Section 2

E $\frac{1}{2}$ SE $\frac{1}{4}$, Section 9

S $\frac{1}{2}$, Section 10

W $\frac{1}{2}$, W $\frac{1}{2}$ E $\frac{1}{2}$, Section 11

W $\frac{1}{2}$, Section 14

All of Section 15

E $\frac{1}{2}$ E $\frac{1}{2}$, Section 16

SE $\frac{1}{4}$, E $\frac{1}{2}$ NE $\frac{1}{4}$, Section 21

All of Section 22

W $\frac{1}{2}$, Section 23

W $\frac{1}{2}$, Section 26

All of Section 27

E $\frac{1}{2}$ W $\frac{1}{2}$, E $\frac{1}{2}$, Section 28

All of Section 33

All of Section 34

W $\frac{1}{2}$, Section 35

2026 AUG 24 PM 3:55
STATE ENGINEERS OFFICE

RECEIVED



9



Yerington City Council
City of Yerington, Nevada
14 E. Goldfield Ave.
Yerington, NV 89447

September 8, 2026

RE: SPECIAL USE PERMIT REAFFIRMATION - Boys & Girls Club of Mason Valley

Mayor and City Council,

As prescribed in Title 10, Chapter 8 Section 10, unless otherwise specified by the Planning Commission or City Council, a Special Use Permit (SUP) shall be subject to a one year extension.

Therefore, I recommend approval of the annual reaffirmation of the SUP's for the Boys & Girls Club of Mason Valley for continued operation of Childcare facilities at their three locations, in compliance with 10-6a-4.

1. APN: 001-114-09 124 N. Main St. Yerington, NV 89447, originally issued 1999
2. APN: 001-114-01 140 N. Main St. Yerington, NV 89447, originally issued 2017
3. APN: 001-095-13 230 N. Main St. Yerington, NV 89447, originally issued 2021

If you have any questions or concerns, please feel free to contact the City Manager's office.

Sincerely,

Jerry Bryant
City Manager

Cc: Property Owner, Planning Commission President, Mayor John J. Gary, City Council Members

10



Yerington City Council
City of Yerington, Nevada
14 E. Goldfield Ave.
Yerington, NV 89447

September 3, 2026

RE: SPECIAL USE PERMIT APPROVAL - APN 001-231-28
PONY EXPRESS VILLAGE, LLC

Mayor and City Council,

By a vote of 5 Aye, 0 Nay, 1 absent- the Yerington Planning Commission recommended for conditional approval of the Special Use Permit application submitted by Robert McMinn on behalf of Pony Express Village, LLC. The conditions recommended are as follows:

- This application permits the development of 23 units only (up to 3 spaces per unit)
- On-Site Management
- No on-street parking, curbs must be painted red by developer
- Space Numbers must be clearly marked and lit
- Occupancy to be restricted to 4 adults or a family of 6 per space
- Restrooms/Shower facility must be developed as part of Phase I development
- Regularly scheduled trash services must be organized
- City of Yerington staff to explore/identify water/waste-water impacts for developer to remedy
- 1 year review process for compliance

This pending approval is personal to the applicant, Pony Express Village, LLC (Robert McMinn) and cannot be transferred or carried to any other owner, as prescribed by Yerington City Code 10-8-1(b).

If you have any questions or concerns, please feel free to contact the City Manager's office.

Sincerely,

Jerry Bryant
City Manager

Cc: Property Owner, Planning Commission President, Mayor John J. Gary, City Council



SPECIAL USE PERMIT APPLICATION
CITY OF YERINGTON
14 E. GOLDFIELD AVENUE
YERINGTON, NV 89447
(775)463-3511

Applicant: PONY EXPRESS VILLAGE LLC Owner: PONY EXPRESS VILLAGE LLC

Address: 417 SILVER STAR CT Address: 417 SILVER STAR CT.

City/State/Zip: YERINGTON, NV 89447 City/State/Zip: YERINGTON NV 89447

Telephone: _____ Telephone: _____

LEGAL DESCRIPTION OF PROPERTY

Assessor's Parcel Number: 001-231-28

If within a Subdivision, Name: _____ Lot: _____ Block: _____

Street Address of Property: 300 PERUMEAN LANE, YERINGTON, NV

Area of Property (Sq. Ft.): 29 ACRES Deed Restrictions: Yes [] No [☒]
(If yes, copy attached)

Existing Zoning District: R-C Ordinance Section Proposed: _____

Explanation of Request: TO ALLOW RECREATIONAL VEHICLES (RV) TO
OCCUPY EACH MOBILE HOME SPACE, AT AN AVERAGE RATIO
OF 3 RV'S PER MOBILE HOME SPACE

REQUIRED ITEMS FOR APPLICATIONS

1. Plot Plan: Drawn to scale showing property size, locations of existing buildings and proposed buildings, abutting streets and alleys, driveways and property ownerships within 300 feet of the exterior boundaries of the subject property.
 2. One Plot set to be a minimum size of eleven inches by seventeen inches (11" x 17")
 3. Application Fee: The fee shall be \$1,500.00 payable at the time of filing the application.
- Non-

JUSTIFICATION FOR SPECIAL USE PERMIT REQUIRED BY ORDINANCE

Any person seeking issuance of a Permit shall file a request and shall present evidence to the Planning Commission as defined by all the following:

1. That the use is necessary to the public health, convenience, safety and welfare and to the promotion of the general good of the community, and;
2. That the use of the property for such purposes will not result in material damage or prejudice to other property in the vicinity, and;
3. That all owners of real property within 300 feet of the exterior limits of the property involved, as shown on the latest Assessor's ownership maps, have been notified of the intended use of such property and proposed construction or alteration of any building.

Owner's Certificate

I ROBERT L. McMINN, Owner in fee of the described property, state that this


application for a Special Use Permit has been made with my full knowledge and consent and the facts stated above are true to the best of my knowledge.

Robert L. McMin
Signature of Owner

State of Nevada
County of Lyon

Subscribed and sworn to before me this 7th day of August, 2021.

C Brewer
Notary Public

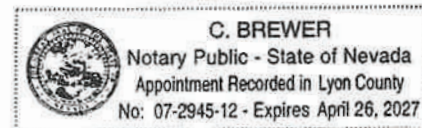

Applicant's Certificate

All the facts as stated herein are correct to the best of my knowledge and belief.

Robert L. McMin
Signature of Applicant


State of _____
County of _____

ATTACHED TO SPECIAL USE PERMIT APPLICATION

State of Nevada
County of Lyon

This instrument was acknowledged before me on this 7th day of August, 2026 by
[Enter Data] Robert L. Mcminn

C. Brewer
Notary Public Charmayne Brewer
My Commission Expires: 4-26-27

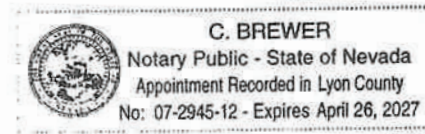

AFFIDAVIT

PROPERTY TAX:

I, Sandy Shipley, hereby
certify that all required property taxes are currently paid on Assessor's Parcel
Number(s):

- 001-231-28 ✓
- ~~001-231-27~~ ✓
- ~~001-231-24~~ ✓
- _____
- _____
- _____

Dated this 8th day of Aug, 2020.

Sandy Shipley
Deputy Clerk




Parcel 001-231-28

Owners

PONY EXPRESS VILLAGE LLC
C/O JOANNE MC MINN
417 SILVER STAR CT
YERINGTON, NV 89447-0000

Parcel Summary

Location	300 PERUMEAN LN YERINGTON, NV
Use Code	350: Manufactured Home Park - Ten or More Manufactured Home Units
Tax District	1.0: City of Yerington
Map Parcel	PAR 2
Acreage	29.2400
Plat Maps	001-23.pdf (290kb)
Map	BAM440757
Documents	BAM411566 CTO172217 PAR168438

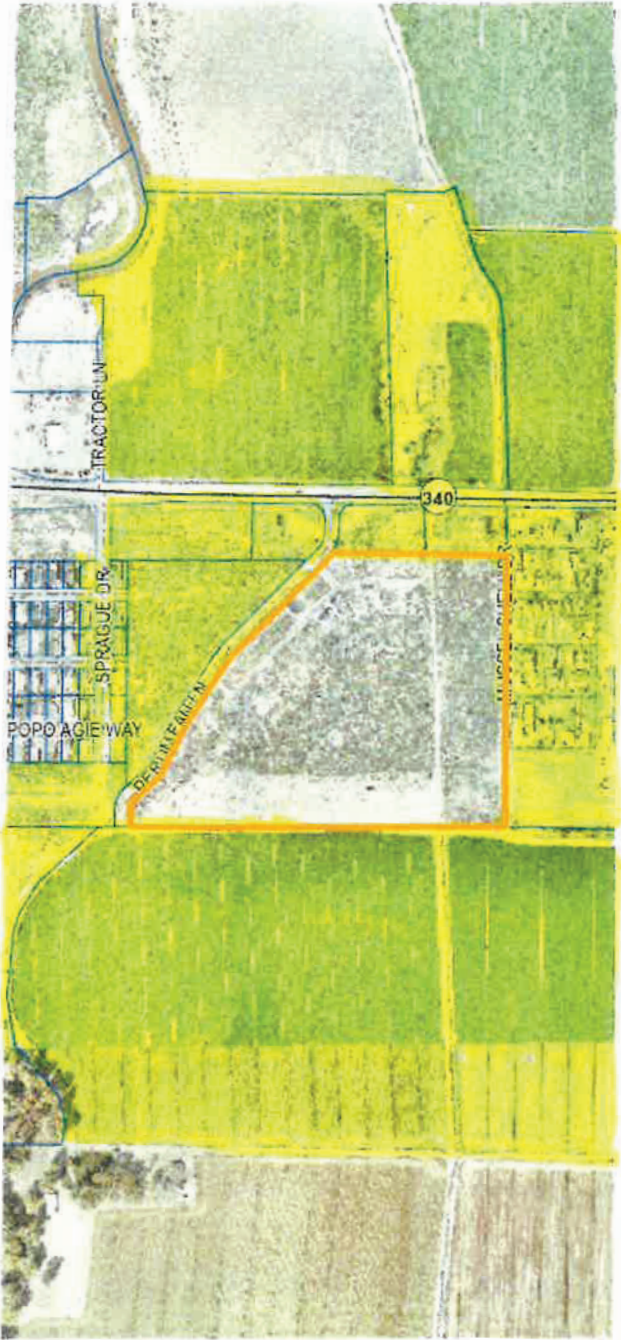

Keyline Description

22-13-25 FR N2 NW4 ADJ PAR F
Created from split of Parcel # 001-231-08 TWN/BLK: 13 RANGE:
25 ACRES: 63.19
Primary new parcel is Parcel # 001-231-10 TWN/BLK: 13 RANGE:
25 ACRES: 27.18
FR N2 NW4 SEC/LOT: 22 TWN/BLK: 13 RANGE: 25 ACRES:
13.28
Changed from Parcel # 001-231-11
BA#411566 ADJ PAR F SEC/LOT: 22 TWN/BLK: 13 RANGE: 25
ACRES: 13.2
Changed from Parcel # 001-231-23
BA #440757 PAR 2 SEC/LOT: 22 TWN/BLK: 13 RANGE: 25
ACRES: 29.24

Value History

	2026	2025	2024	2023	2022	2021	2020
Total Building Value	\$0	\$0	\$0	\$0	\$0	\$0	\$134,434
Total Extra Features Value	\$225,870	\$228,610	\$235,893	\$207,501	\$180,093	\$178,369	\$0

mailed 8/17

Bakersfield Parks, LP
9152 Greenback Ln #6
Orangevale, CA 95662

Snyder Livestock Co., Inc
PO Box 550
Yerington, NV 89447

Lucy Rechel
PO Box 217
Yerington, NV 89447

Cornerstone Mini Storage, LLC
200 Densmore Ln
Yerington, NV 89447

Santa Ynez Valley Construction Co
PO Box 489
Minden, NV 89423

Peter & Theresa Spinuzzi
833 W Bridge St
Yerington, NV 89447

Whispering River Ranch, LLC
102 S. Center St
Yerington, NV 89447

Jesus & Mary Rey
1300 Kimbles Way
Gardnerville, NV 89410

Monte Remboldt
1228 S Sherman St
Fallon, NV 89406

Jaime Stockton
1145 Hwy 339
Yerington, NV 89447

Gregorio Perez & Patricia Garcia
417 Seminole Dr
Yerington, NV 89447

Steven & Laura Tomac
13 Nordyke Rd
Yerington, NV 89447

Heriberto & Judith Tovar
402 Sprague Dr
Yerington, NV 89447

Jean Cota & Selina Queior-Belt
396 Sprague Dr
Yerington, NV 89447


Louise Littlejohn
1000 Rosebud Way
Yerington, NV 89447

Omar Lopez
1001 Rosebud Way
Yerington, NV 89447

Jessica Moore
409 Sprague Dr
Yerington, NV 89447


Orlando Perez
415 Sprague Dr
Yerington, NV 89447

Colleen Castello
PO Box 1347
Yerington, NV 89447

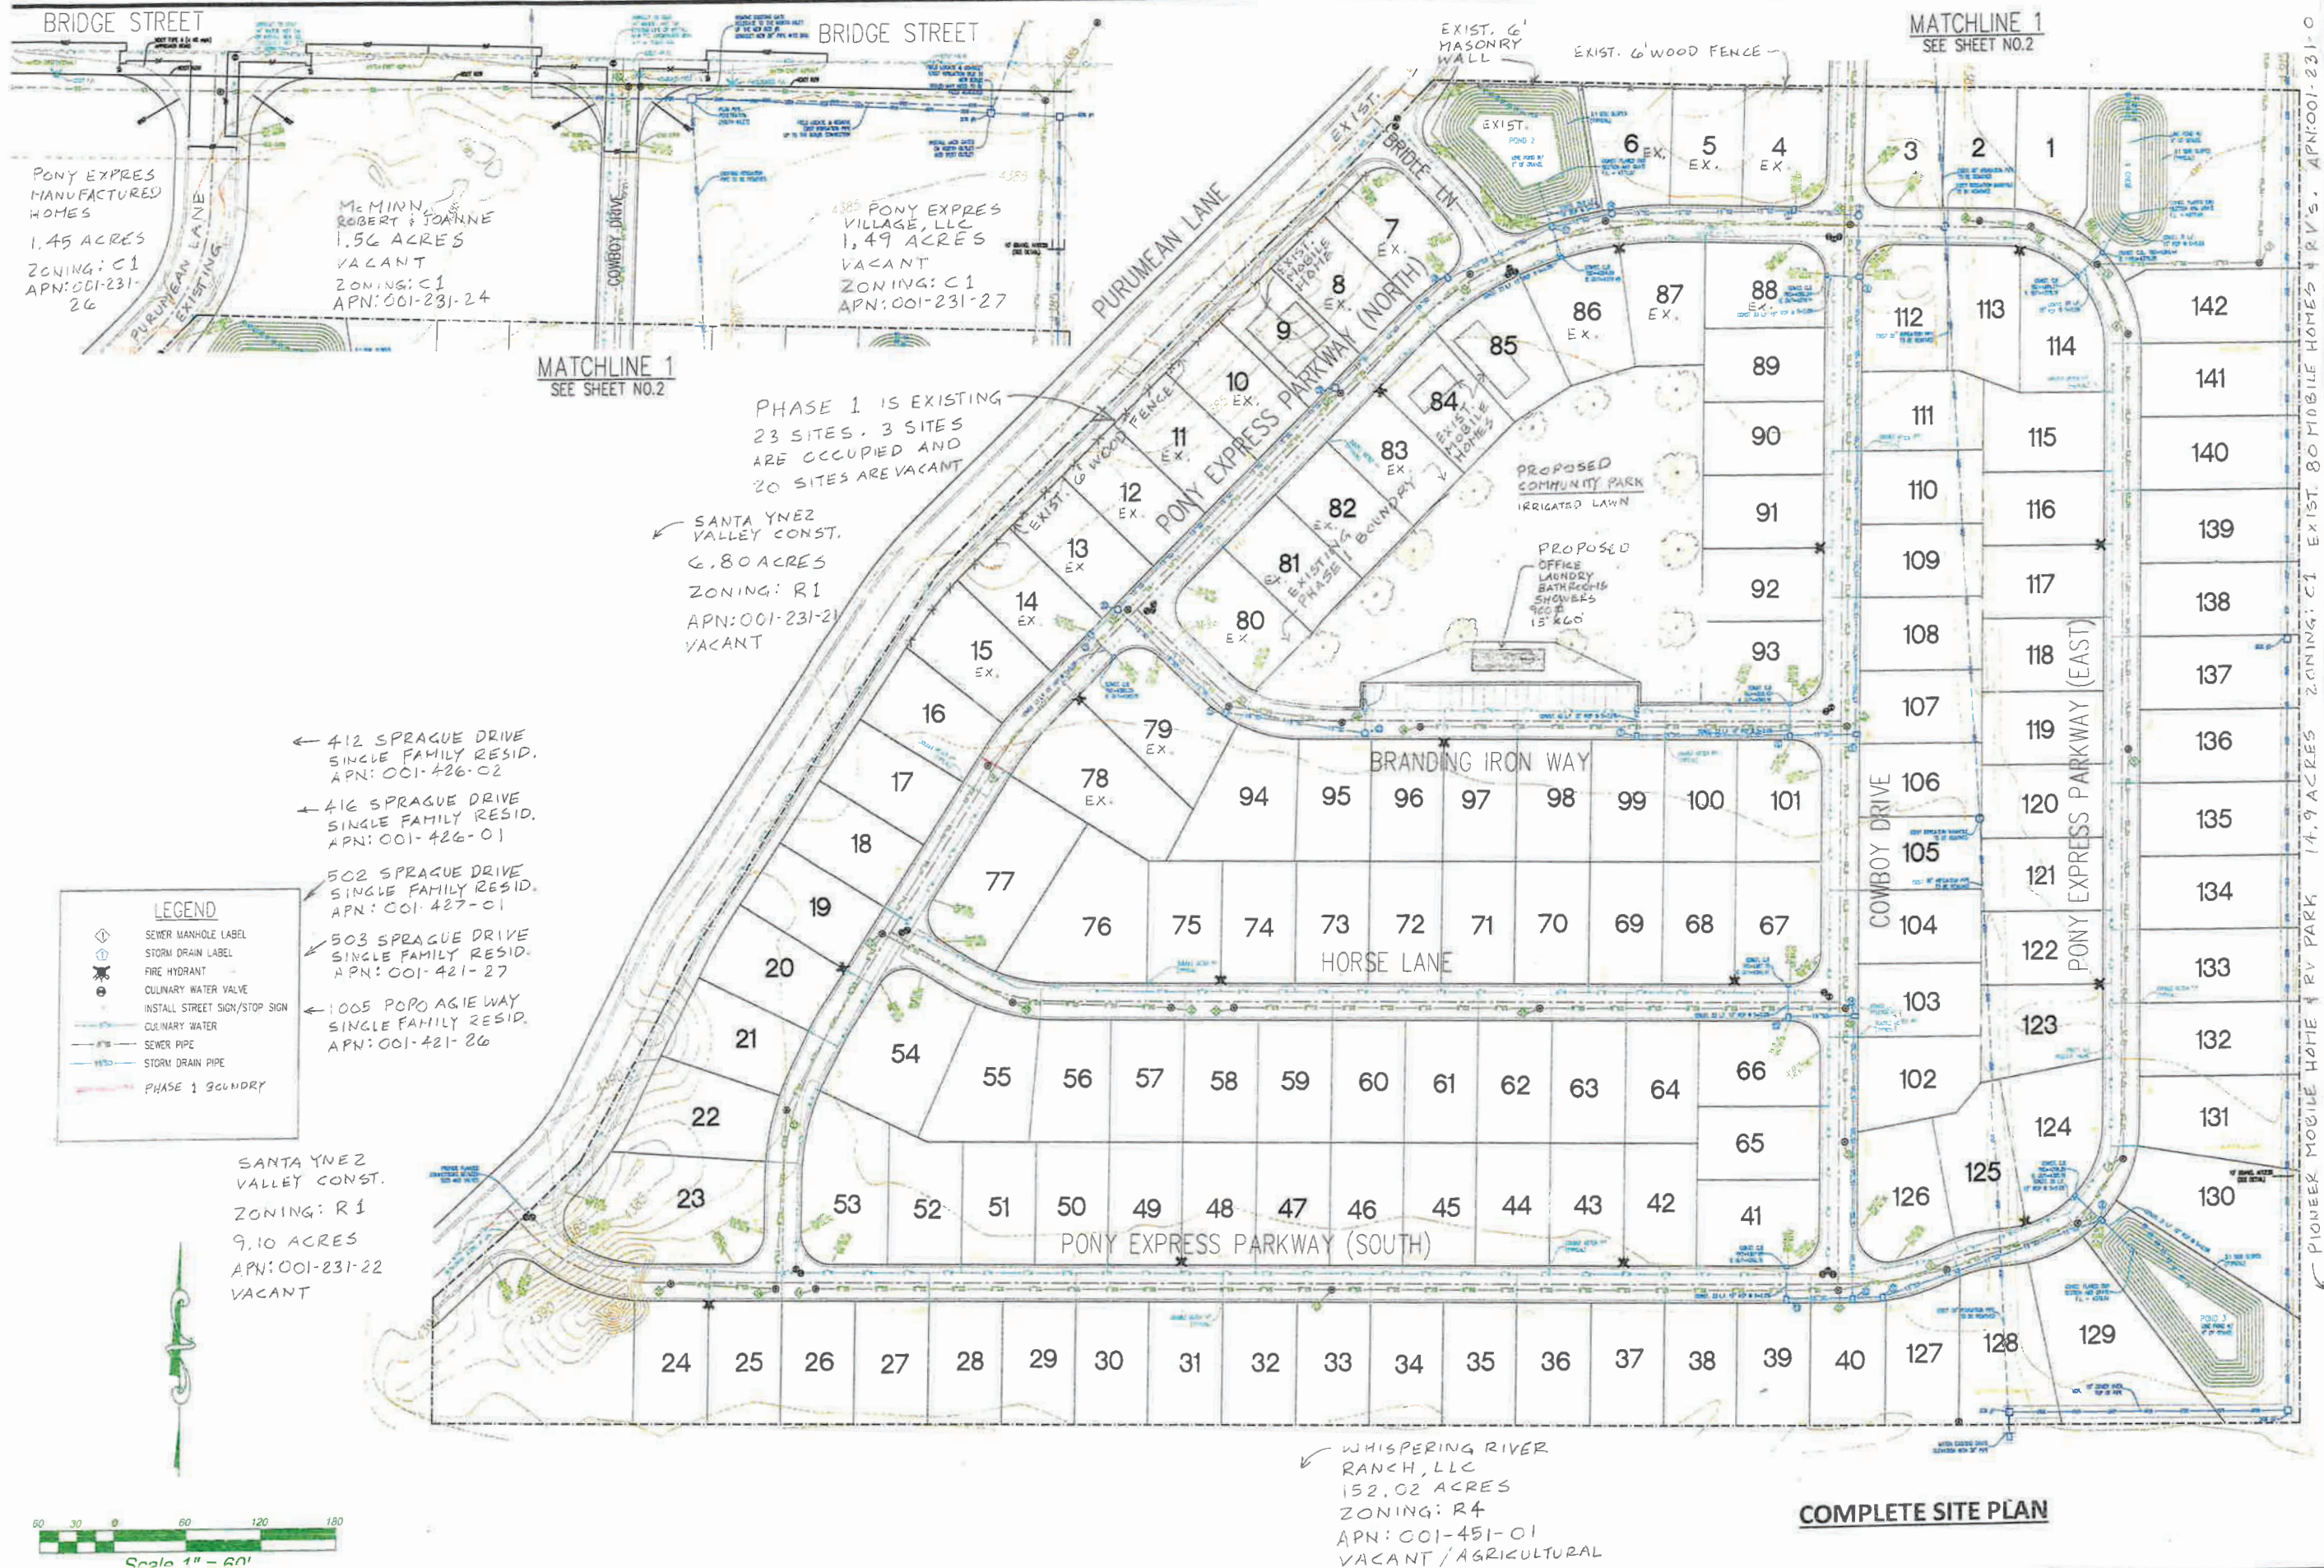

Date: August 8, 2026
This proposal is to allow 3 RV's to occupy each of the mobile home sites of the approved mobile home park. Each RV site would have a minimum of 2,000 square foot of area. A building would be added at the community park for the office, laundry room, bathrooms, and showers.

**PROPOSED RV PARK FOR PONY EXPRESS VILLAGE
MOBILE HOME PARK**
Located at: 300 Purumean Lane, Yerington, NV

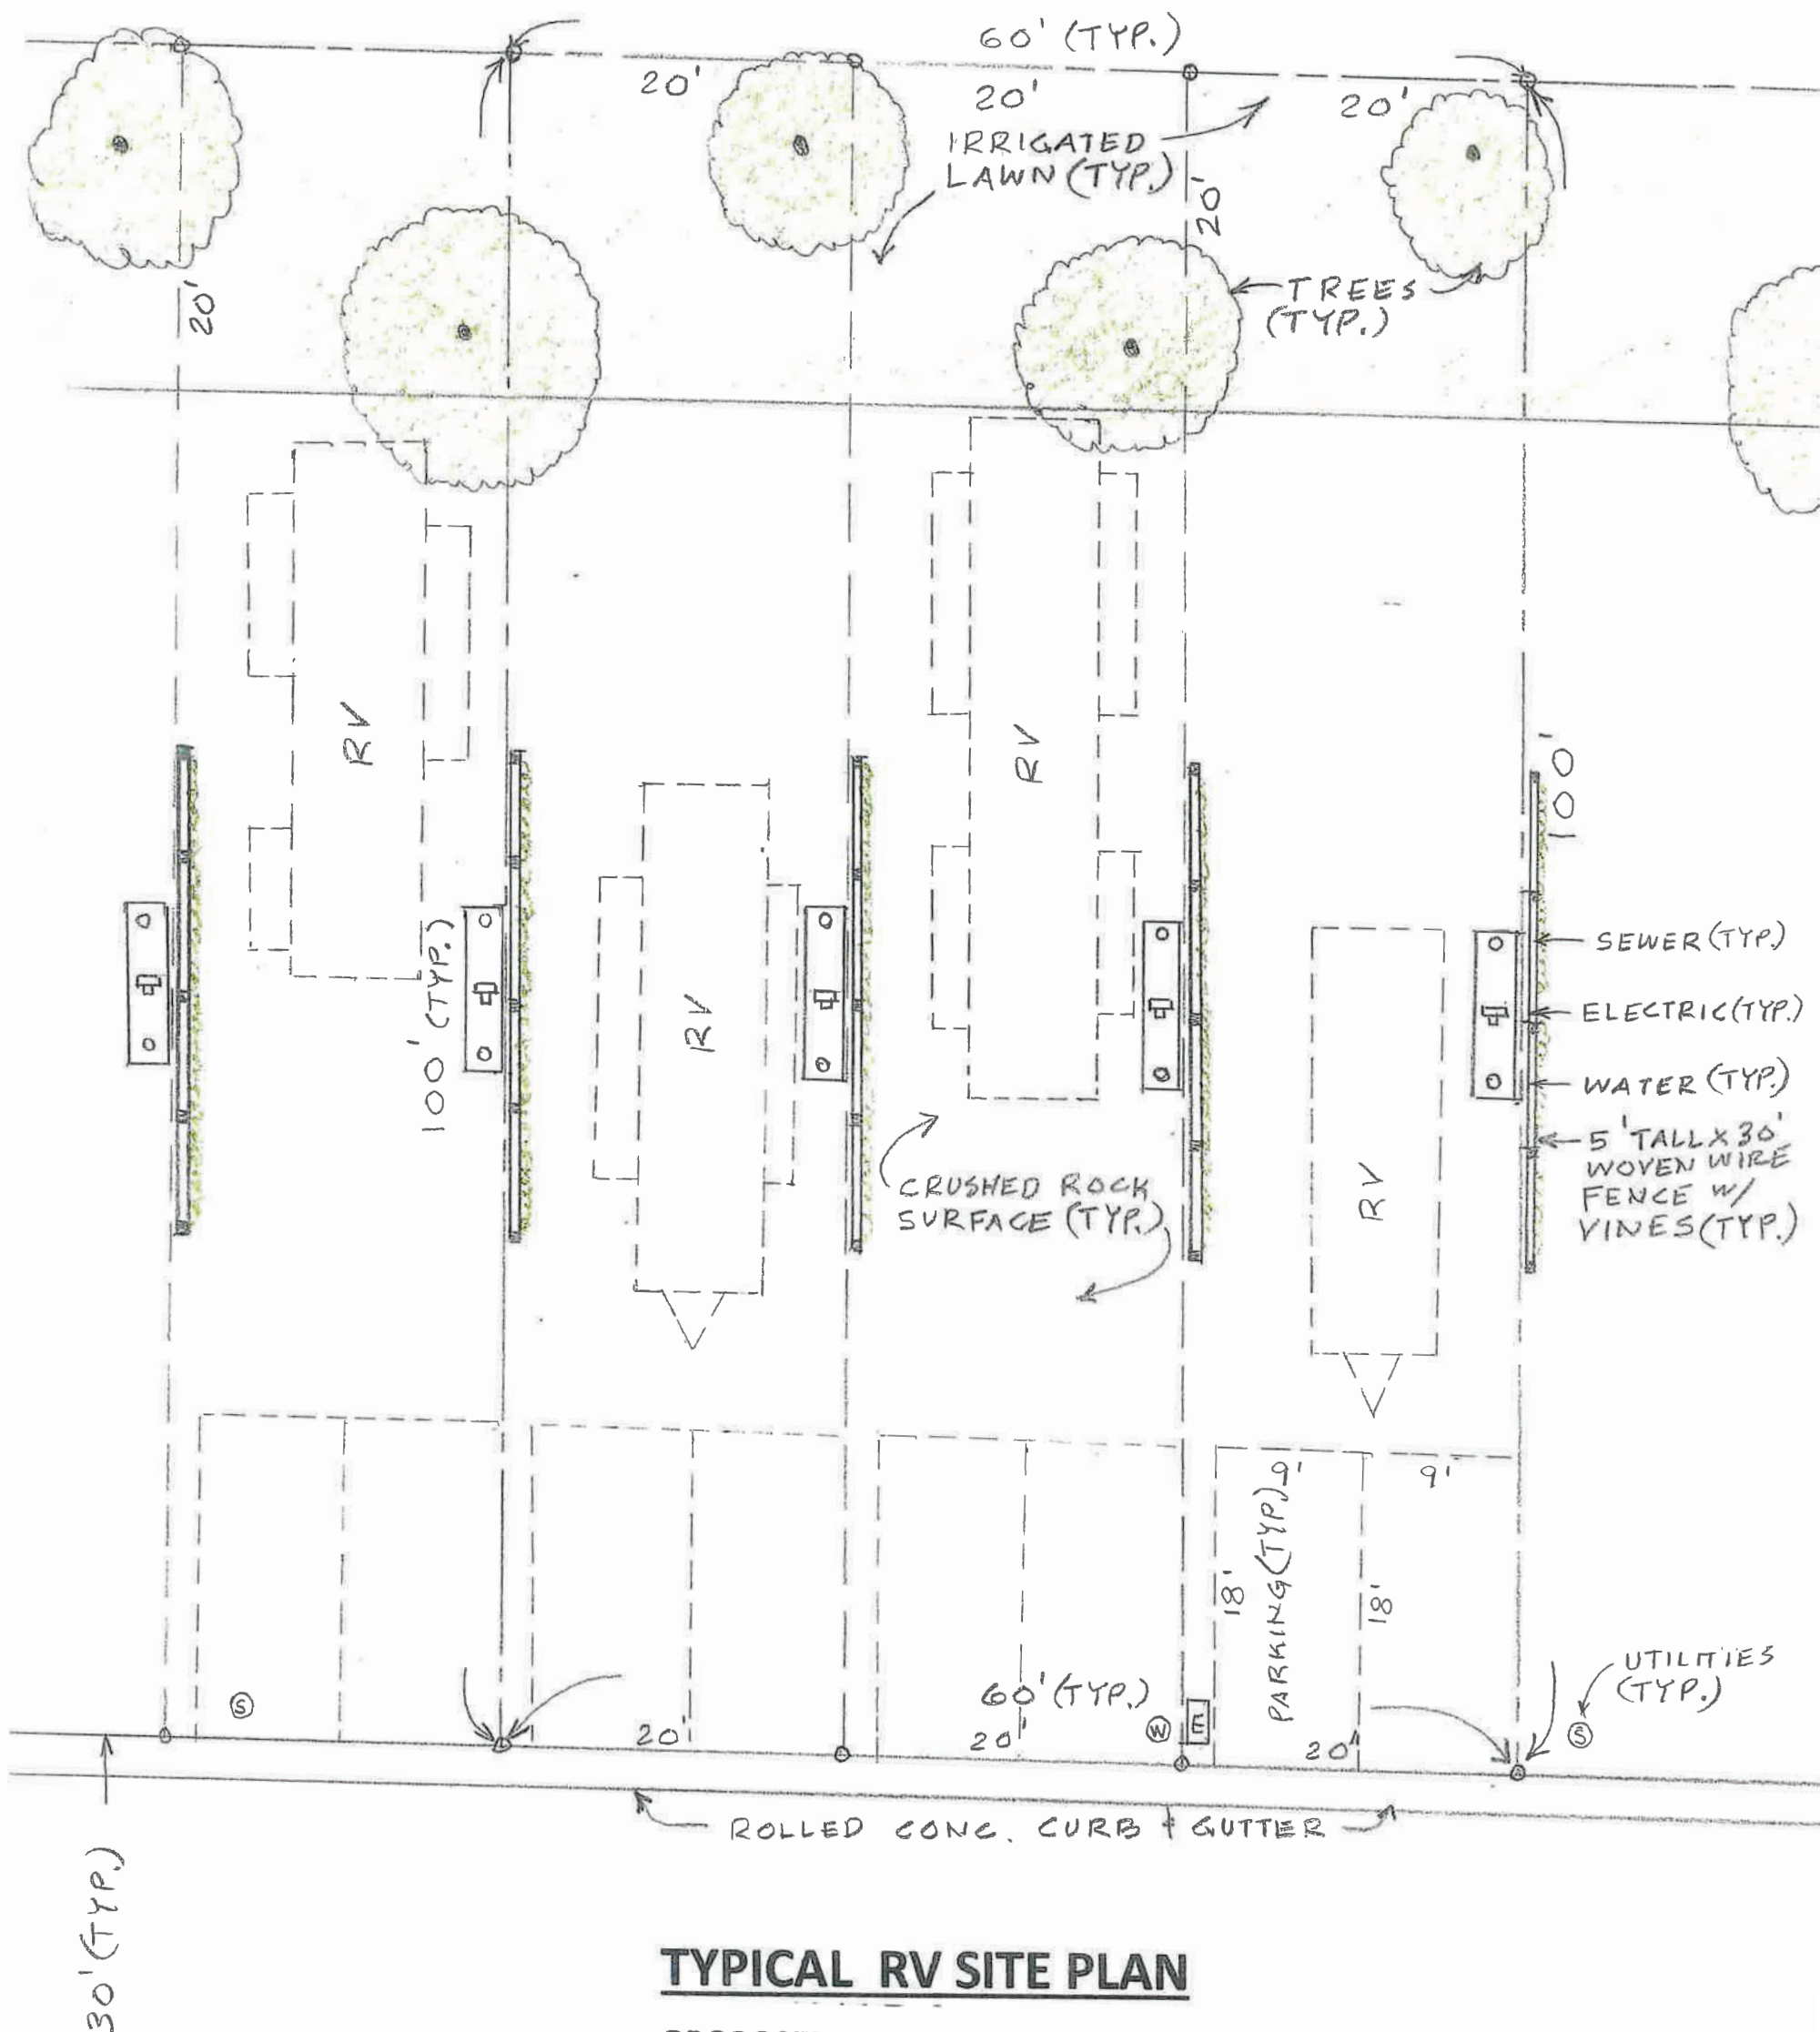

TYPICAL RV SITE PLAN

PROPOSED RV PARK FOR PONY EXPRESS VILLAGE
MOBILE HOME PARK

Located at: 300 Purumean Lane, Yerington, NV

Owner & Applicant:

Pony Express Village LLC
c/o Robert & Joanne McMinn
417 Silver Star Ct

Yerington, NV 89447

Phone 209-329-3769

SCALE: 1" = 10'-0"



Date: August 8, 2026

This proposal is to allow 3 RV's to occupy each of the mobile home sites of the approved mobile home park. Each RV site would have a minimum of 2,000 square foot of area. A building would be added at the community park for the office, laundry room, bathrooms, and showers.

11



Yerington City Council
City of Yerington, Nevada
14 E. Goldfield Ave.
Yerington, NV 89447

September 8, 2026

**RE: SPECIAL USE PERMIT APPROVAL - APN 001-231-01
PIONEER MOBILE HOME RANCH**

Mayor and City Council,


By a vote of 5 Aye, 0 Nay, 1 absent- the Yerington Planning Commission recommended for conditional approval of the Special Use Permit application submitted by Bakersfield Parks, LP on behalf of Pioneer Mobile Home Ranch. The conditions recommended are as follows:

- This application permits the development of 28 dry camp spaces only (Phase I)
- Temporary Showers with 3 or 4 stalls minimum to be placed
- 2 vehicles per space maximum. No recreational vehicle, or additional parking permitted. No on-street parking
- Access to potable water must be within 500' of spaces.
- Space Numbers must be clearly marked and lit
- Park Management to provide local park rules to the City Manager
- Regularly scheduled trash services must be organized
- City of Yerington staff to explore/identify water/waste-water impacts for developer to remedy
- Noise must not interfere with reasonable comfort of residents or community members. See 4-2-1(H).
- 1 year review process for compliance. Phase II to begin by March 2028.

This pending approval is personal to the applicant, Pioneer Mobile Home Ranch (Bakersfield Parks, LP/Peter Deterding) and cannot be transferred or carried to any other owner, as prescribed by Yerington City Code 10-8-1(b).

If you have any questions or concerns, please feel free to contact the City Manager's office.

Sincerely,

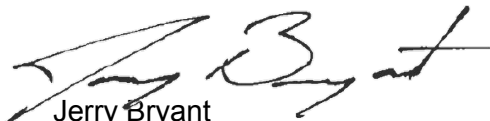

Jerry Bryant
City Manager

Cc: Property Owner, Planning Commission President, Mayor John J. Gary, City Council



**SPECIAL USE PERMIT APPLICATION
CITY OF YERINGTON
14 E. GOLDFIELD AVENUE
YERINGTON, NV 89447
(775)463-3511**

Applicant: Pioneer Mobile Home Ranch Owner: Bakersfield Parks, LP
Address: 815 W Bridge St Address: 9152 Greenback Lane
City/State/Zip: Yerington, NV 89447 City/State/Zip: Orangevale, CA 95662
Telephone: (916) 989-5333 Telephone: (916) 989-5333

LEGAL DESCRIPTION OF PROPERTY

Assessor's Parcel Number: 001-231-01
If within a Subdivision, Name: _____ Lot: _____ Block: _____
Street Address of Property: 815 W Bridge St. Yerington, NV 89447
Area of Property (Sq. Ft.): 653,400 Deed Restrictions: Yes [] No [☒]
(If yes, copy attached)
Existing Zoning District: C-1 Ordinance Section Proposed: _____
Explanation of Request: Addition of Dry Camping

REQUIRED ITEMS FOR APPLICATIONS

1. Plot Plan: Drawn to scale showing property size, locations of existing buildings and proposed buildings, abutting streets and alleys, driveways and property ownerships within 300 feet of the exterior boundaries of the subject property.
2. One Plot set to be a minimum size of eleven inches by seventeen inches (11" x 17")
3. Application Fee: The fee shall be \$1,500.00 payable at the time of filing the application.
Non-refundable.
4. City staff will procure a list of names and addresses of property owners within 300 feet of the property listed above and mail notices to all names on the list.
5. Property Tax: Showing taxes are paid current on subject property.

JUSTIFICATION FOR SPECIAL USE PERMIT REQUIRED BY ORDINANCE

Any person seeking issuance of a Permit shall file a request and shall present evidence to the Planning Commission as defined by all the following:

1. That the use is necessary to the public health, convenience, safety and welfare and to the promotion of the general good of the community, and;
2. That the use of the property for such purposes will not result in material damage or prejudice to other property in the vicinity, and;
3. That all owners of real property within 300 feet of the exterior limits of the property involved, as shown on the latest Assessor's ownership maps, have been notified of the intended use of such property and proposed construction or alteration of any building.

Owner's Certificate

I Pete Deterding, Owner in fee of the described property, state that this

application for a Special Use Permit has been made with my full knowledge and consent and the facts stated above are true to the best of my knowledge.

Pete Deterding CFO Herpage Funding II
Signature of Owner

State of _____
County of _____

Subscribed and sworn to before me this _____ day of _____, 20____.

Notary Public

Applicant's Certificate

All the facts as stated herein are correct to the best of my knowledge and belief.

Signature of Applicant

State of _____
County of _____

Subscribed and sworn to before me this _____ day of _____, 20____.

Notary Public

CALIFORNIA CERTIFICATE OF ACKNOWLEDGMENT

A notary public or other officer completing this certificate verifies only the identity of the individual who signed the document to which this certificate is attached, and not the truthfulness, accuracy, or validity of that document.

State of California)

County of Sacramento)

On 8/3/2026 before me, Suzanne Peterson, notary
(here insert name and title of the officer)

personally appeared Pete Deferding

who proved to me on the basis of satisfactory evidence to be the person(s) whose name(s) is/are subscribed to the within instrument and acknowledged to me that he/she/they executed the same in his/her/their authorized capacity(ies), and that by his/her/their signature(s) on the instrument the person(s), or the entity upon behalf of which the person(s) acted, executed the instrument.

I certify under PENALTY OF PERJURY under the laws of the State of California that the foregoing paragraph is true and correct.

WITNESS my hand and official seal.

Signature

Suzanne Peterson

(Seal)



Optional Information

Although the information in this section is not required by law, it could prevent fraudulent removal and reattachment of this acknowledgment to an unauthorized document and may prove useful to persons relying on the attached document.

Description of Attached Document

The preceding Certificate of Acknowledgment is attached to a document

titled/for the purpose of Special use permit application

containing _____ pages, and dated _____

The signer(s) capacity or authority is/are as:

- ☐ Individual(s)
☐ Attorney-in-Fact
☐ Corporate Officer(s) _____
Title(s) _____

- ☐ Guardian/Conservator
☐ Partner - Limited/General
☐ Trustee(s)
☐ Other: _____

representing: _____
Name(s) of Person(s) or Entity(ies) Signer is Representing

Additional Information

Method of Signer Identification

Proved to me on the basis of satisfactory evidence:

- ☐ form(s) of identification ☐ credible witness(es)

Notarial event is detailed in notary journal on:

Page # _____ Entry # _____

Notary contact: _____

Other

- ☐ Additional Signer(s) ☐ Signer(s) Thumbprint(s)

☐ _____

AFFIDAVIT

PROPERTY TAX:


I, Sandy Shipley, hereby
certify that all required property taxes are currently paid on Assessor's Parcel
Number(s):

- 001-231-01
- _____
- _____
- _____
- _____
- _____

Dated this 10 day of August, 2026.

Sandy Shipley

Deputy Clerk

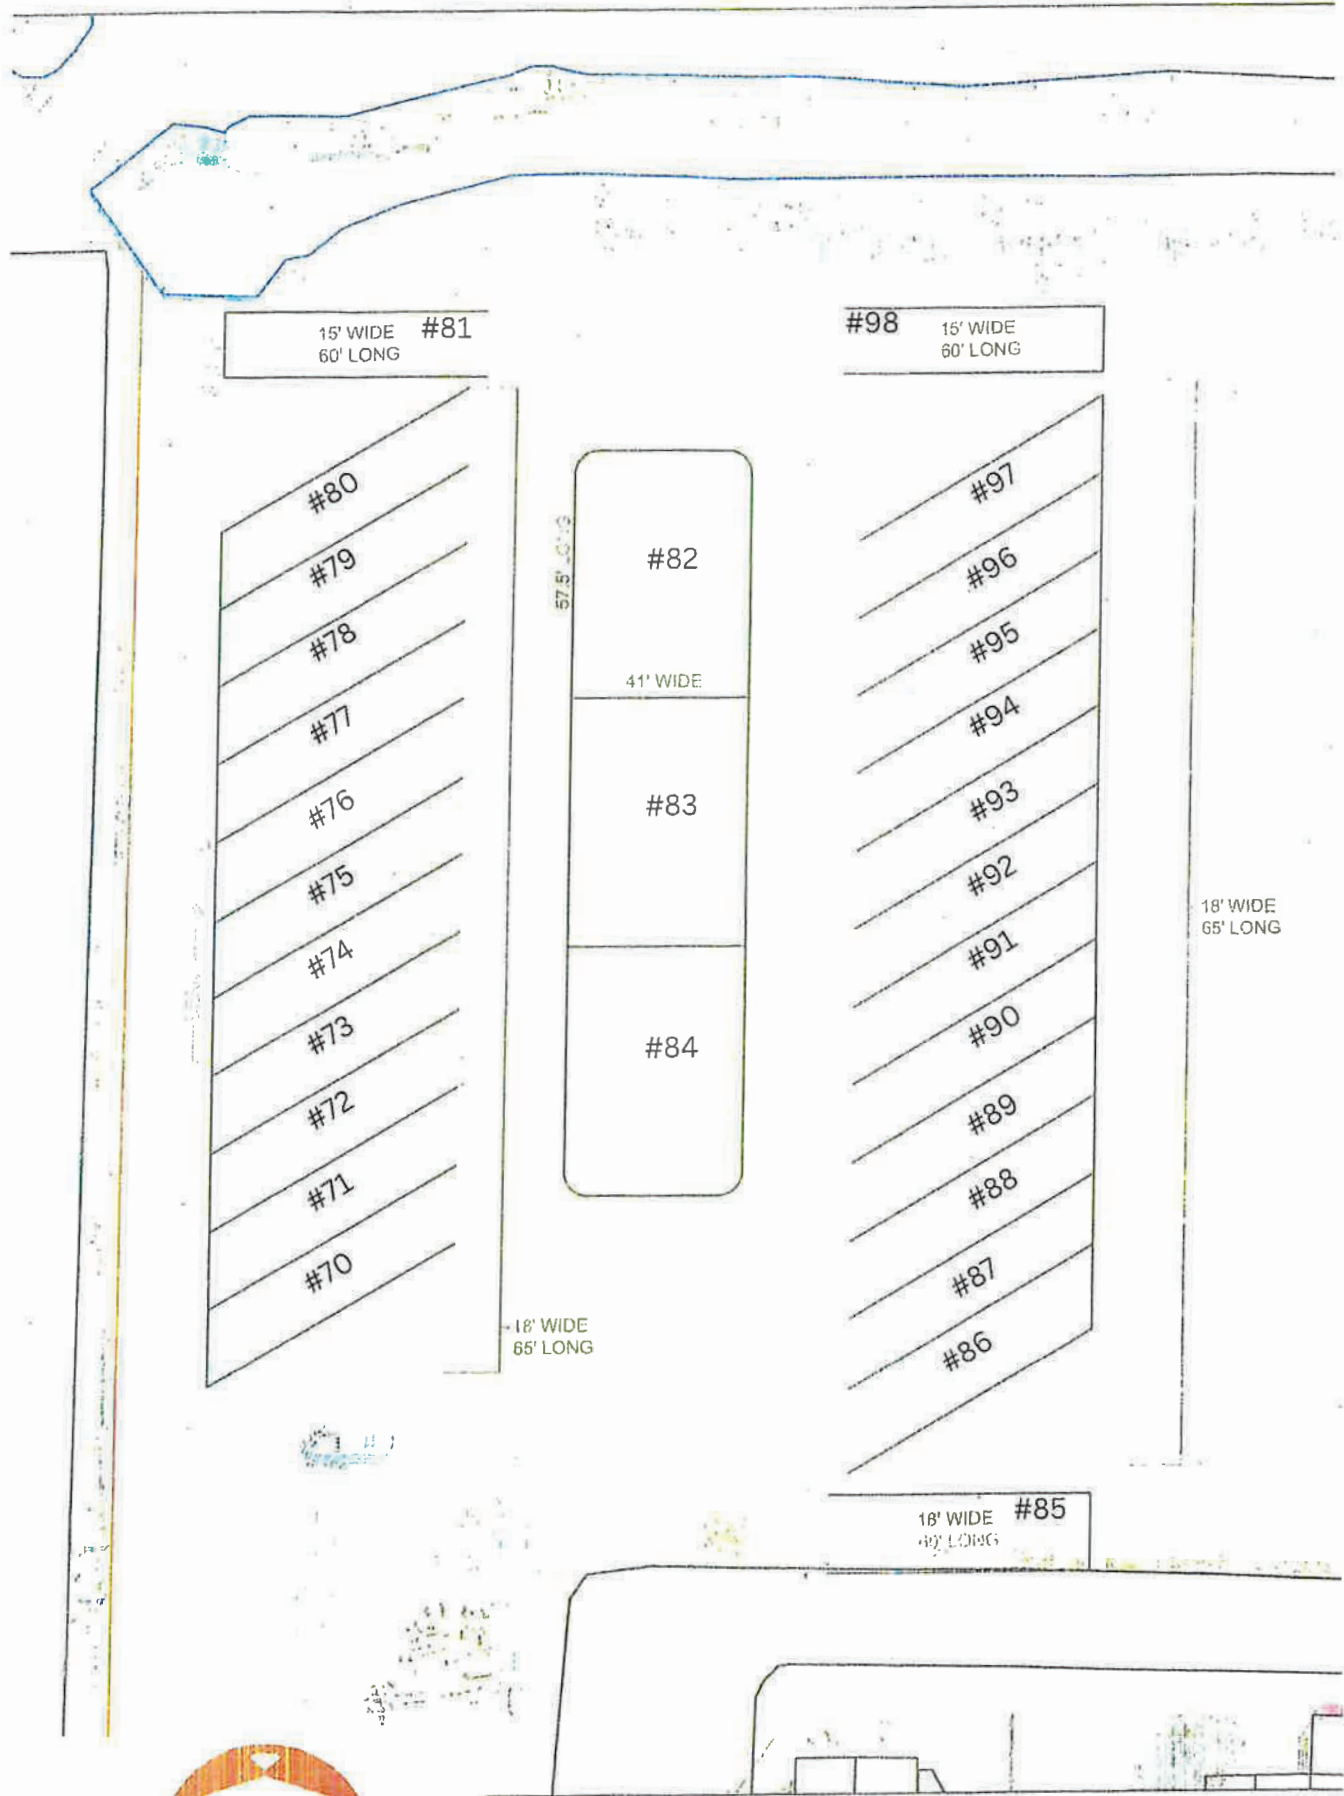

Dry Camping Site Plan



Lyon County
Nevada

Parcel 001-231-01

Owners

BAKERSFIELD PARKS LP
9152 GREENBACK LN #6
ORANGEVALE, CA 95662


Parcel Summary

Location	815 W BRIDGE ST YERINGTON, NV
Use Code	350: Manufactured Home Park - Ten or More Manufactured Home Units
Tax District	1.0: City of Yerington
Acreage	14.9200
Plot Maps	001-23.pdf (290kb)
Map	ROS461644
Documents	

Keyline Description

23-13-25-15.02 AC

ROS #461644 SEC/LOT: 22 TWN/BLK: 13 RANGE: 25 ACRES:
14.92

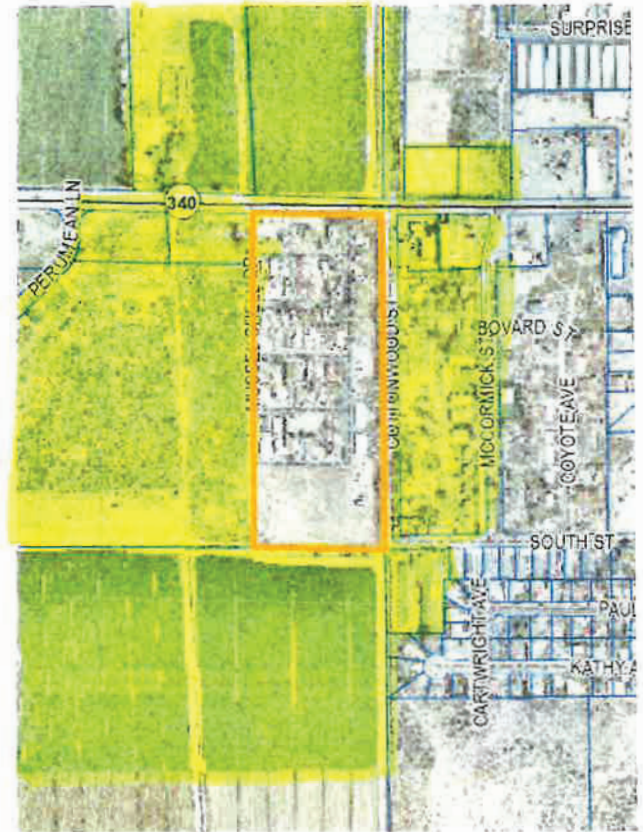

Value History

	2026	2025	2024	2023	2022	2021	2020
Total Building Value	\$111,213	\$113,999	\$117,281	\$106,395	\$93,141	\$91,606	\$226,283
Total Extra Features Value	\$155,997	\$155,165	\$156,725	\$138,216	\$123,334	\$126,254	\$0
Total Secured Pans Prop	\$0	\$0	\$0	\$0	\$0	\$0	\$0
Total Land Value	\$422,445	\$422,445	\$422,445	\$422,445	\$181,976	\$181,976	\$181,971
Taxable Value	\$689,655	\$691,609	\$696,451	\$667,056	\$398,451	\$399,836	\$408,254
For Exemptions value	\$0	\$0	\$0	\$0	\$0	\$0	\$0
Total Assessed Value	\$241,379	\$242,063	\$243,758	\$233,470	\$139,458	\$139,943	\$142,889
Total Improvements	\$0	\$0	\$5,655	\$0	\$0	\$0	\$0
New Land	\$0	\$0	\$0	\$0	\$0	\$0	\$0

Document/Transfer/Sales History

mailed 8/17

Bridge Street Development, LLC
c/o William Hullinger
30930 Lisa Glenn Ct
Shingletown, CA 96088

Yerington Paiute Tribe
31 W Loop Rd
Yerington, NV 89447

Snyder Livestock Co., Inc
PO Box 550
Yerington, NV 89447

Lucy Rechel
PO Box 217
Yerington, NV 89447

Pony Express Village, LLC
417 Silver Star Ct
Yerington, NV 89447

Whispering River Ranch, LLC
102 S Center St
Yerington, NV 89447

HCBI Mason Valley, LLC
4505 S 400 E Ste. 200
Bountiful, UT 84010


Sierra Pacific Power Company
PO Box 10100
Reno, NV 89520

Louis & Bonnie Chelone
PO Box 243
Smith, NV 89430

Bureau of Indian Affairs
Paiute Tribe of Yerington
311 E Washington St
Carson City, NV 89701

CIVIL IMPROVEMENT PLANS FOR THE PIONEER MOBILE HOME & RV PARK EXPANSION

CITY OF YERINGTON

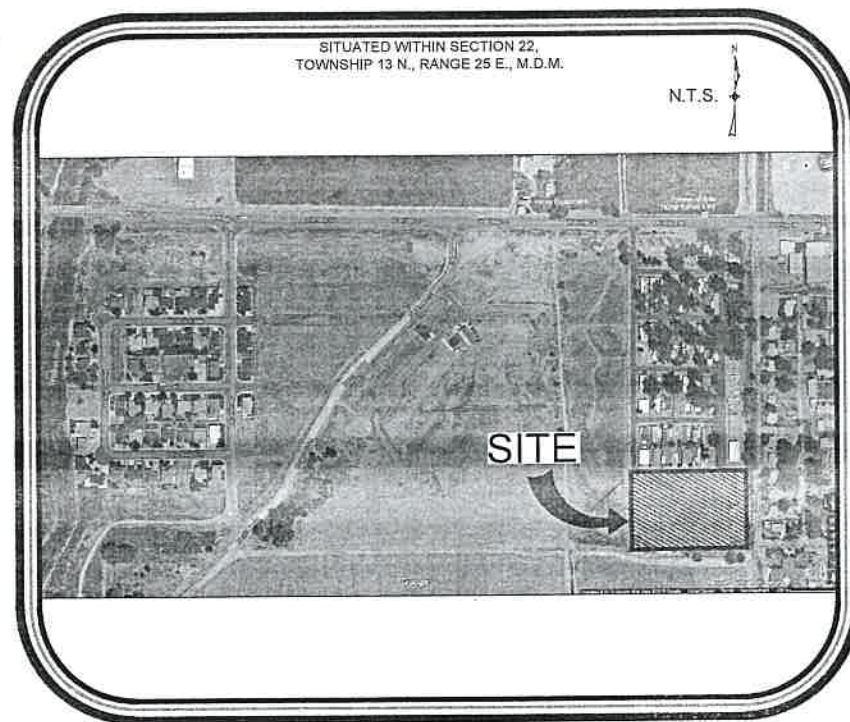

VICINITY MAP

UTILITIES	
CABLE	- CHARTER COMMUNICATIONS
ELECTRICAL	- NV ENERGY
SEWER	- PRIVATE & CITY OF YERINGTON
SOLID WASTE	- D & S WASTE
TELEPHONE	- AT&T
GAS	- PROPANE
WATER	- CITY OF YERINGTON

SITE INFORMATION

APN: 001-231-01
OWNER: BAKERSFIELD PARKS LP
MR. PETE DETERDING
815 WEST BRIDGE STREET
YERINGTON, NV 89447
14.92 ACRES (RS 461644)
ZONING: C-1 - COMMERCIAL
LAND USE: MANUFACTURED HOME PARK
(10 OR MORE UNITS)

SPECIAL USE PERMIT
THE UPDATED SPECIAL USE
PERMIT WAS APPROVED ON
4/26/2023 BY THE YERINGTON
PLANNING COMMISSION AND ON
5/8/2023 BY THE YERINGTON CITY
COUNCIL

OWNER

BAKERSFIELD PARKS LP
815 WEST BRIDGE STREET
YERINGTON, NV 89447
MR. PETE DETERDING
916.662.5099

SURVEYOR

SUMMIT ENGINEERING
5405 MAE ANNE AVENUE
RENO, NV 89523
775.747.8550

BASIS OF BEARING

NORTH AMERICAN DATUM OF 1983 AS BASED ON FEDERAL BASE NETWORK COOPERATIVE BASE
NETWORK OBSERVATIONS IN 1994 (AKA NAD83/94). NEVADA STATE PLANE COORDINATE SYSTEM, WEST
ZONE AND HOLDING THE WASHOE COUNTY PUBLISHED LATITUDE AND LONGITUDE OF 38°59'31.28758"
NORTH AND 119° 03' 44.14588" WEST FOR REGIONAL GPS CORRS "YER1" (WASHOE COUNTY IDENTIFIER
LYNSM00010). A COMBINED GRID-TO-GROUND SCALE FACTOR OF 1.000279329 IS USED TO SCALE THE
STATE PLANE GRID COORDINATES TO GROUND.


BASIS OF ELEVATION

NORTH AMERICAN VERTICAL DATUM OF 1988 (NAVD88) AND HOLDING THE WASHOE COUNTY PUBLISHED
ELLIPSOID HEIGHT OF 1317.903 METERS (4323.820 FEET) FOR REGIONAL GPS CORRS "YER1" AND USING
GEOID 99 TO DERIVE THE ORTHOMETRIC ELEVATION ABOVE MEAN SEA LEVEL.

SHEET INDEX

DRAWING	DESCRIPTION
C-1	TITLE SHEET
C-2	NOTES & SPECIFICATIONS SHEET
C-3	OVERALL HORIZONTAL CONTROL PLAN - EXISTING
C-4	OVERALL HORIZONTAL CONTROL PLAN - PROPOSED
C-5	SITE PLAN - SOUTH
C-6	SITE PLAN - NORTH
C-7	GRADING & DRAINAGE PLAN - SOUTH
C-8	GRADING & DRAINAGE PLAN - NORTH
C-9	WATER UTILITY PLAN - SOUTH
C-10	WATER UTILITY PLAN - NORTH
C-11	SANITARY SEWER PLAN - SOUTH
C-12	SANITARY SEWER PLAN - NORTH
C-13	GENERAL UTILITY PLAN - SOUTH
C-14	GENERAL UTILITY PLAN - NORTH
C-15	EROSION CONTROL PLAN
C-16 to C-20	DETAIL SHEETS
E001	GENERAL ELECTRICAL SPECIFICATIONS
E002	GENERAL ELECTRICAL SPECIFICATIONS
E010	SINGLE-LINE DIAGRAM
E011	SINGLE-LINE DIAGRAM
E101	SITE ELECTRICAL PLAN
E102	SITE ELECTRICAL PLAN - PHOTOMETRICS
E201	LIFT STATION ELECTRICAL PLAN
N-1	NDOT - TITLE SHEET
N-2	NDOT - NOTES & SPECIFICATIONS SHEET
N-3	8" WATER MAIN TAP - UTILITY PLAN
N-4 to N-5	NDOT - DETAIL SHEETS

NEVADA

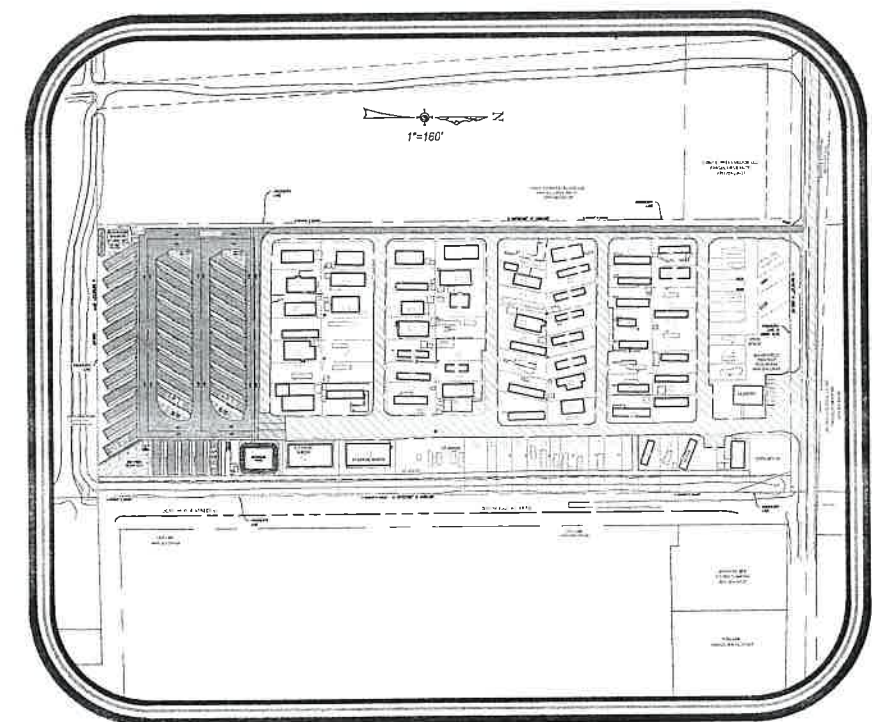

SITE PLAN

ENGINEER'S STATEMENT

I, ERIC P. ANDERSON, DO HEREBY CERTIFY THAT THESE CIVIL
IMPROVEMENT PLANS HAVE BEEN COMPLETED BY ME, OR UNDER
MY SUPERVISION AND ARE IN COMPLIANCE WITH ALL APPLICABLE
PROVISIONS SET FORTH BY THE CITY OF YERINGTON MUNICIPAL
CODE AND THE STATE OF NEVADA REVISED STATUTES.



ERIC P. ANDERSON

P.E. #17780



CIVIL IMPROVEMENT PLANS FOR THE
PIONEER MOBILE HOME & RV PARK EXPANSION
TITLE SHEET

Date: 7.21.2023
Drawn By: EPA
Designed By: EPA
Checked By: EPA

C-1
1 OF 20

BASIS OF BEARING:
NORTH AMERICAN DATUM OF 1983 AS BASED ON
FEDERAL BASE NETWORK COORDINATE BASE
NETWORK OBSERVATIONS IN 1994 (AKA
NAD83/94), NEVADA STATE PLANE COORDINATE
SYSTEM, WEST ZONE AND HOLDING THE
WASHOE COUNTY PUBLISHED LATITUDE AND
LONGITUDE OF 39°59'31.2875" NORTH
AND 118° 09' 44.1458" WEST FOR REGIONAL GPS
CORS "YER1" (WASHOE COUNTY IDENTIFIER
LYNSM00010). A COMBINED GRID-TO-GROUND
SCALE FACTOR OF 1.00078329 IS USED TO
SCALE THE STATE PLANE GRID COORDINATES
TO GROUND.

BASIS OF ELEVATION:
NORTH AMERICAN VERTICAL DATUM
OF 1988 (NAVD88) AND HOLDING THE WASHOE
COUNTY PUBLISHED ELLIPSOID HEIGHT
OF 1317.903 METERS (4323.820 FEET) FOR
REGIONAL GPS CORRS "YER1" AND USING
GEOID 99 TO DERIVE THE ORTHOMETRIC
ELEVATION ABOVE MEAN SEA LEVEL.


**SITE DEVELOPMENT
CALCULATIONS**

EXISTING PARK ANALYSIS

TOTAL SITE/PARCEL AREA = 14.92 ACRES
EXISTING PARK DEVELOPED AREA = 11.30 ACRES
EXISTING STALLS USES:
LOTS 1 - 36: MANUFACTURED HOMES
LOTS 37 (A - L): RV STALLS
LOT 38: STORAGE
LOTS 39 - 40: MINI STORAGE UNITS
LOTS 41 - 62: MANUFACTURED HOMES
LOTS M - Y: RV STALLS
OPEN SPACE / COMMON USE AREA: 0.40 ACRES
LAUNDRY BUILDING: 0.16 ACRES

SITE INFORMATION

APN: 001-231-01
OWNER: BAKERSFIELD PARKS LP
MR. PETE DETERDING
ADDRESS: 815 WEST BRIDGE STREET
YERINGTON, NV 89447
AREA: 14.92 ACRES (RS 461644)
ZONING: C-1 - COMMERCIAL
LAND USE: MANUFACTURED HOME PARK
(10 OR MORE UNITS)

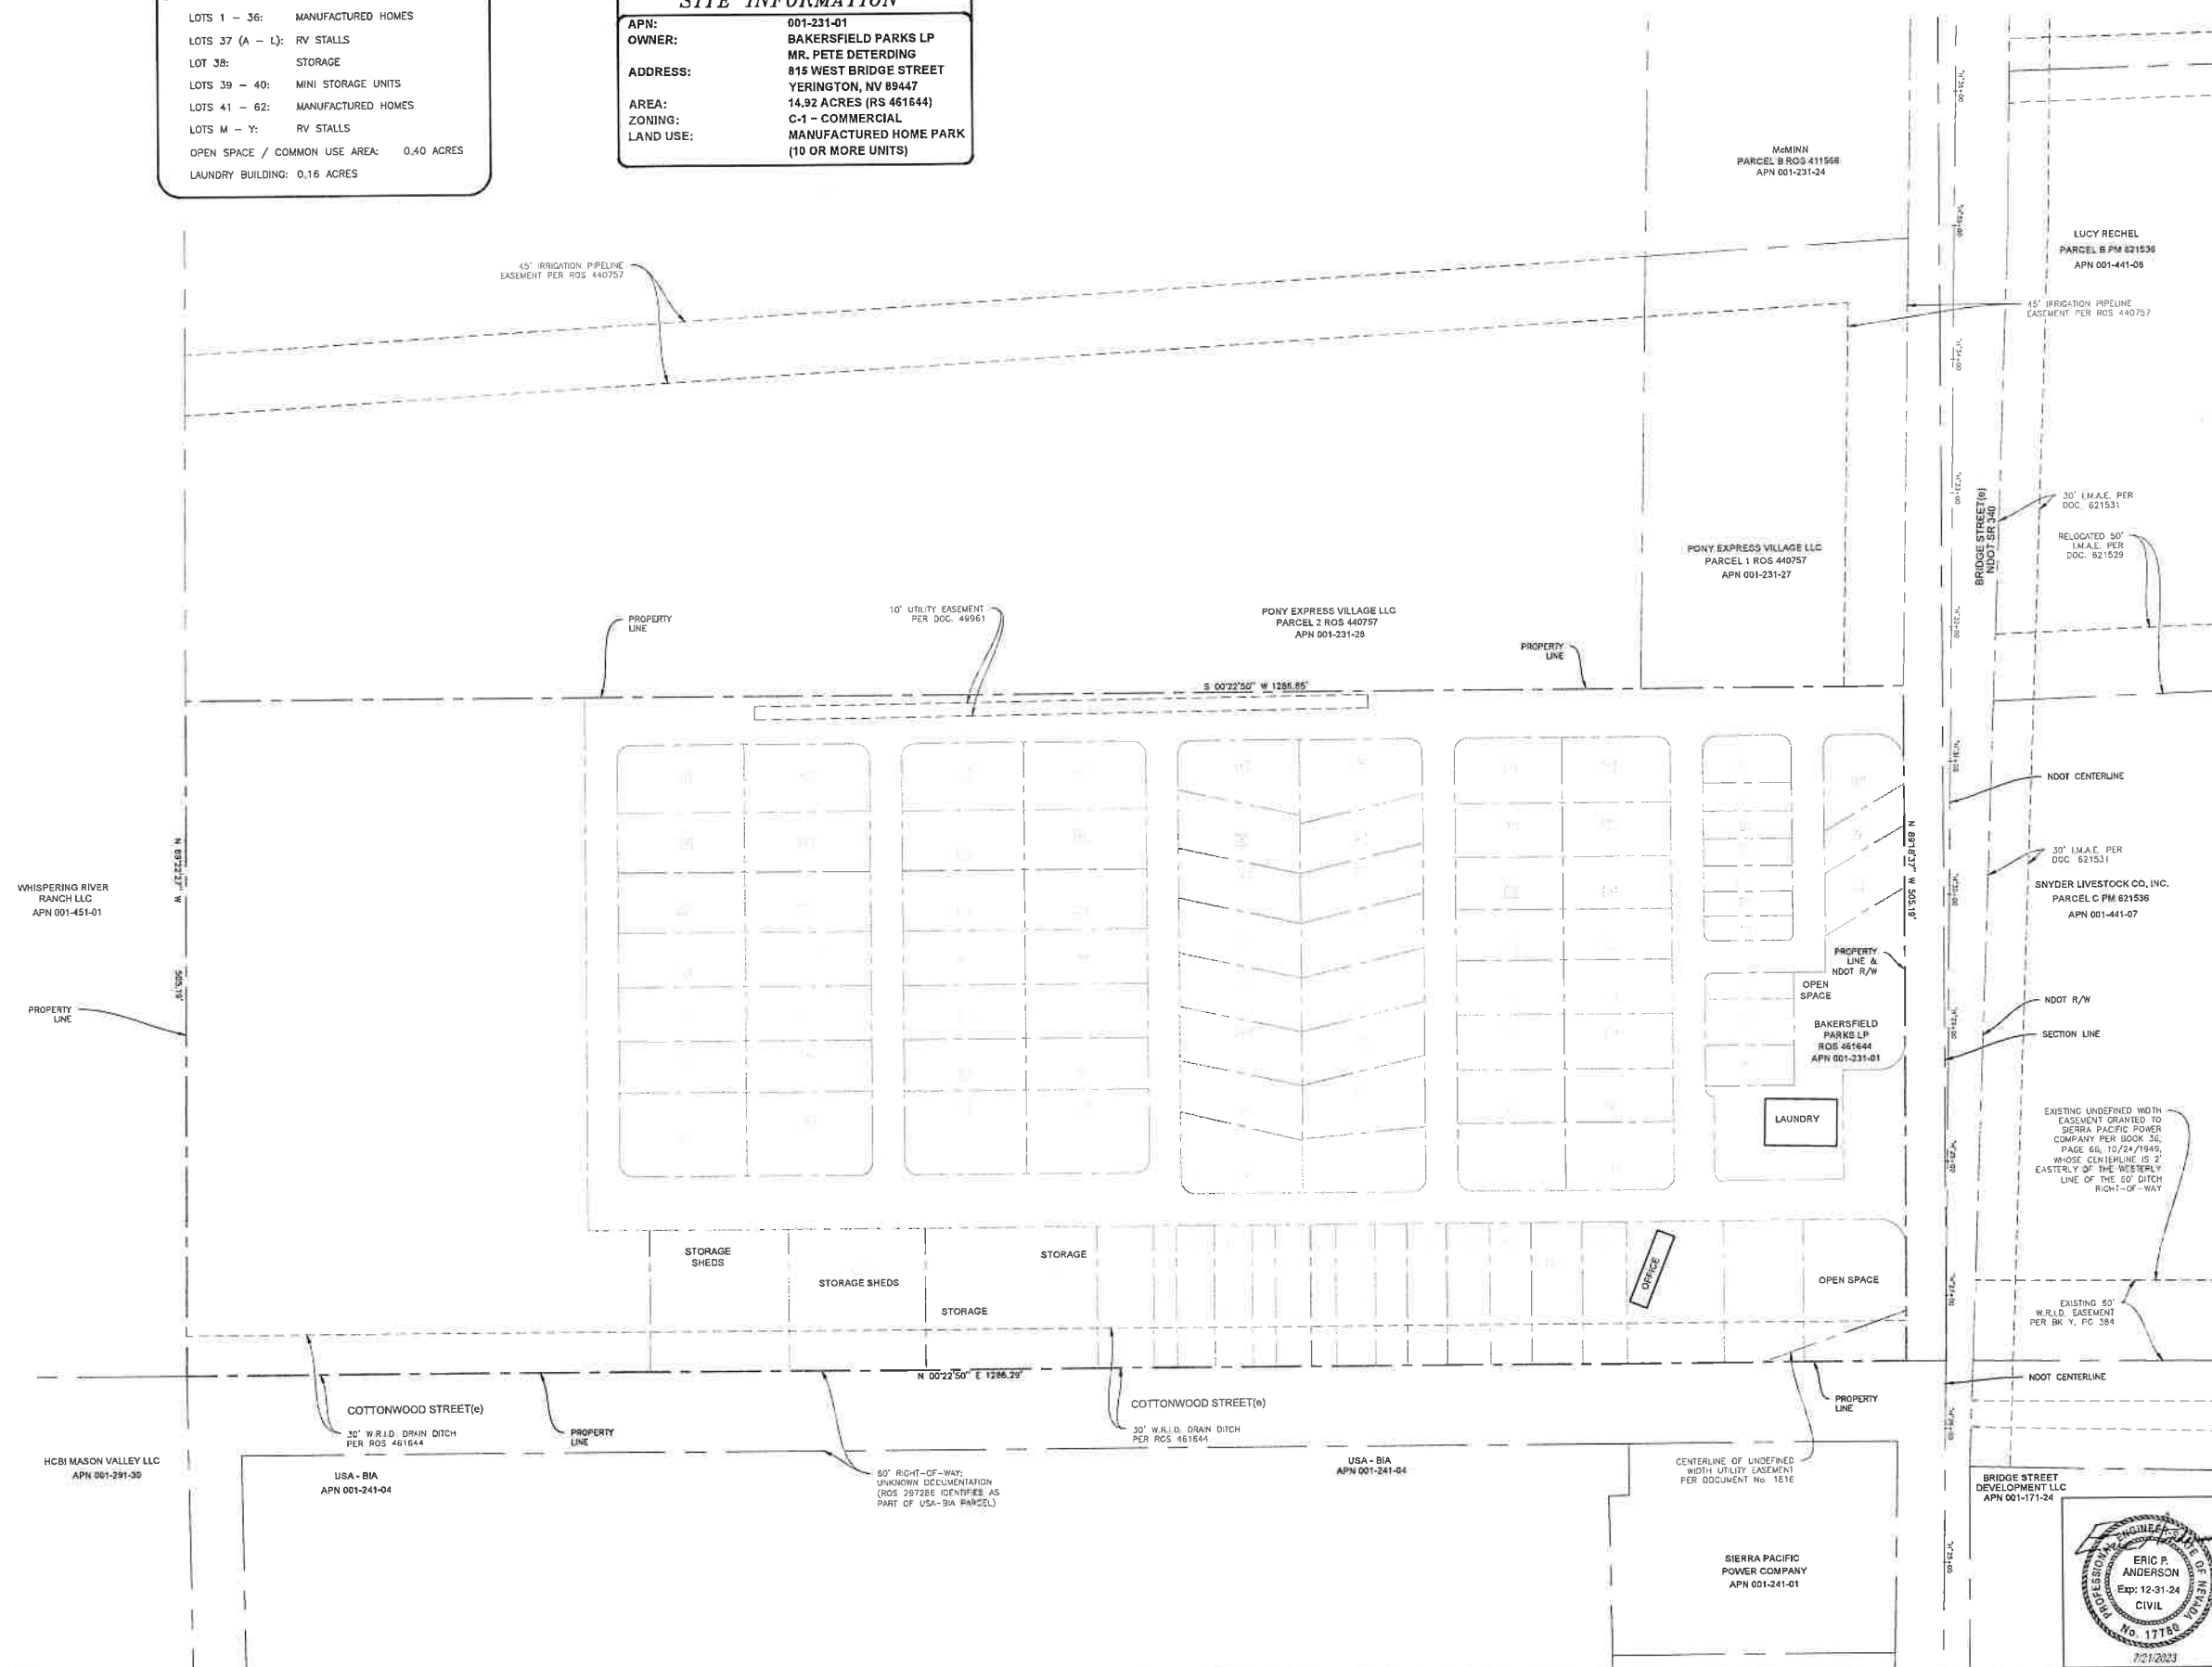

CIVIL IMPROVEMENT PLANS FOR THE
PIONEER MOBILE HOME & RV PARK EXPANSION
OVERALL HORIZONTAL CONTROL PLAN ~ EXISTING

Date: 7.21.2023
Drawn By: EPA
Designed By: EPA
Checked By: EPA

C-3
3 OF 20




SITE INFORMATION

APN: 001-231-01
OWNER: BAKERSFIELD PARKS LP
MR. PETE DETERDING
ADDRESS: 815 WEST BRIDGE STREET
YERINGTON, NV 89447
AREA: 14.92 ACRES (RS 461644)
ZONING: C-1 - COMMERCIAL
LAND USE: MANUFACTURED HOME PARK
(10 OR MORE UNITS)

Avoid cutting underground
utility lines. It's costly.
Call
before
you
dig
1-800-227-2600
UNDERGROUND SERVICE (USA)

SPECIAL USE PERMIT
THE UPDATED SPECIAL USE
PERMIT WAS APPROVED ON
4/26/2023 BY THE YERINGTON
PLANNING COMMISSION AND ON
5/8/2023 BY THE YERINGTON CITY
COUNCIL

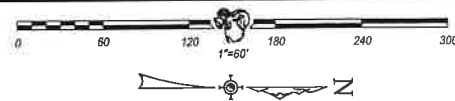

SITE DEVELOPMENT CALCULATIONS

EXISTING PARK ANALYSIS

TOTAL SITE/PARCEL AREA = 14.92 ACRES
EXISTING PARK DEVELOPED AREA = 11.30 ACRES
EXISTING STALLS USES:
LOTS 1 - 36: MANUFACTURED HOMES
LOTS 37 (A - L): RV STALLS
LOT 38: STORAGE
LOTS 39 - 40: MINI STORAGE UNITS
LOTS 41 - 62: MANUFACTURED HOMES
LOTS M - Y: RV STALLS
OPEN SPACE / COMMON USE AREA: 0.40 ACRES
LAUNDRY BUILDING: 0.16 ACRES

PROPOSED EXPANSION ANALYSIS

PROPOSED EXPANSION AREA = 3.62 ACRES
DENSITY ALLOWED = 25 RV STALLS PER GROSS ACRE
3.62 ACRES X 25 STALLS = 90 STALLS ALLOWED
35 STALLS PROPOSED, THEREFORE OKAY (35 < 90)
MINIMUM ALLOWABLE NET SITE AREA PER RV SPACE
= 1,000 S.F. REQUIRED; 1,360 S.F. PROVIDED
(MINIMUM); THEREFORE OKAY
MINIMUM SETBACK OF RV SPACE TO PUBLIC STREET LINE
= 10' MINIMUM; NO PUBLIC STREET LINES;
PRIVATE STREETS; THEREFORE OKAY
MINIMUM SETBACK FROM THE EXTERIOR BOUNDARY LINE FOR
ANY BUILDING OR RV = 10' MINIMUM
10' MINIMUM PROVIDED; THEREFORE OKAY
MINIMUM VEHICLE PARKING SPACE = 10' MINIMUM WIDTH
15' MINIMUM PROVIDED; THEREFORE OKAY
RECREATION AREA/OPEN SPACE REQUIRED = 5% OF GROSS
PARK AREA (157,087 S.F. X 5% = 7,854 S.F. REQUIRED)
8,228 S.F. REC AREA/OPEN SPACE PROVIDED;
THEREFORE OKAY (8,228 S.F. > 7,854 S.F.)
ACCESSORY BUILDING (RESTROOMS/SHOWERS) REQUIRED
WITHIN 500' OF ALL RV STALLS
330' MAXIMUM PROVIDED; THEREFORE OKAY
50% OF RV SPACES SHALL BE PROVIDED WITH INDIVIDUAL
SEWER CONNECTIONS
100% PROVIDED; THEREFORE OKAY
EACH RV PARK SHALL BE FENCED WITH A SCREENING FENCE
NOT MORE THAN 6' NOR LESS THAN 4' IN HEIGHT AROUND
THE ENTIRE PARK BOUNDARY
6' HIGH SCREENING FENCE PROPOSED
INTERNAL STREETS MINIMUM PAVED WIDTH = 20'
32' MINIMUM PAVED WIDTH PROVIDED; THEREFORE OKAY
ALL STREETS SHALL BE LIGHTED AT NIGHT WITH AT LEAST
THE EQUIVALENT OF A 50 WATT LAMP FOR EACH 100 LINEAR
FEET OF STREET
STREET LIGHTS PROVIDED EVERY 100 LINEAR FEET
OWNER, MANAGER, OR CARETAKER REQUIRED TO RESIDE
WITHIN THE PARK
MANAGER RESIDES ON-SITE IN EXISTING PARK;
THEREFORE OKAY

PROPOSED EXPANSION STALLS SUMMARY

FULL SIZE PULL THROUGH STALLS PROPOSED = 18
FULL SIZE BACK-UP STALLS PROPOSED = 17
TOTAL # STALLS PROPOSED = 35


SEE SHEET C-2
FOR NOTES AND
SPECIFICATIONS

BASIS OF BEARING:

NORTH AMERICAN DATUM OF 1983 AS BASED ON
FEDERAL BASE NETWORK/COOPERATIVE BASE
NETWORK OBSERVATIONS IN 1994 (AKA
NAD83/94). NEVADA STATE PLANE COORDINATE
SYSTEM, WEST ZONE AND HOLDING THE
WASHOE COUNTY PUBLISHED LATITUDE AND
LONGITUDE OF 36°59'31.2875" NORTH
AND 119°09'44.1588" WEST FOR REGIONAL GPS
CORS "YER1" (WASHOE COUNTY IDENTIFIER
LYNSM0010), A COMBINED GRID-TO-GROUND
SCALE FACTOR OF 1.000279329 IS USED TO
SCALE THE STATE PLANE GRID COORDINATES
TO GROUND.

BASIS OF ELEVATION:

NORTH AMERICAN VERTICAL DATUM
OF 1988 (NAVD88) AND HOLDING THE WASHOE
COUNTY PUBLISHED ELLIPSOID HEIGHT
OF 1317.903 METERS (4323.820 FEET) FOR
REGIONAL GPS CORS "YER1" AND USING
GEOID 99 TO DERIVE THE ORTHOMETRIC
ELEVATION ABOVE MEAN SEA LEVEL.

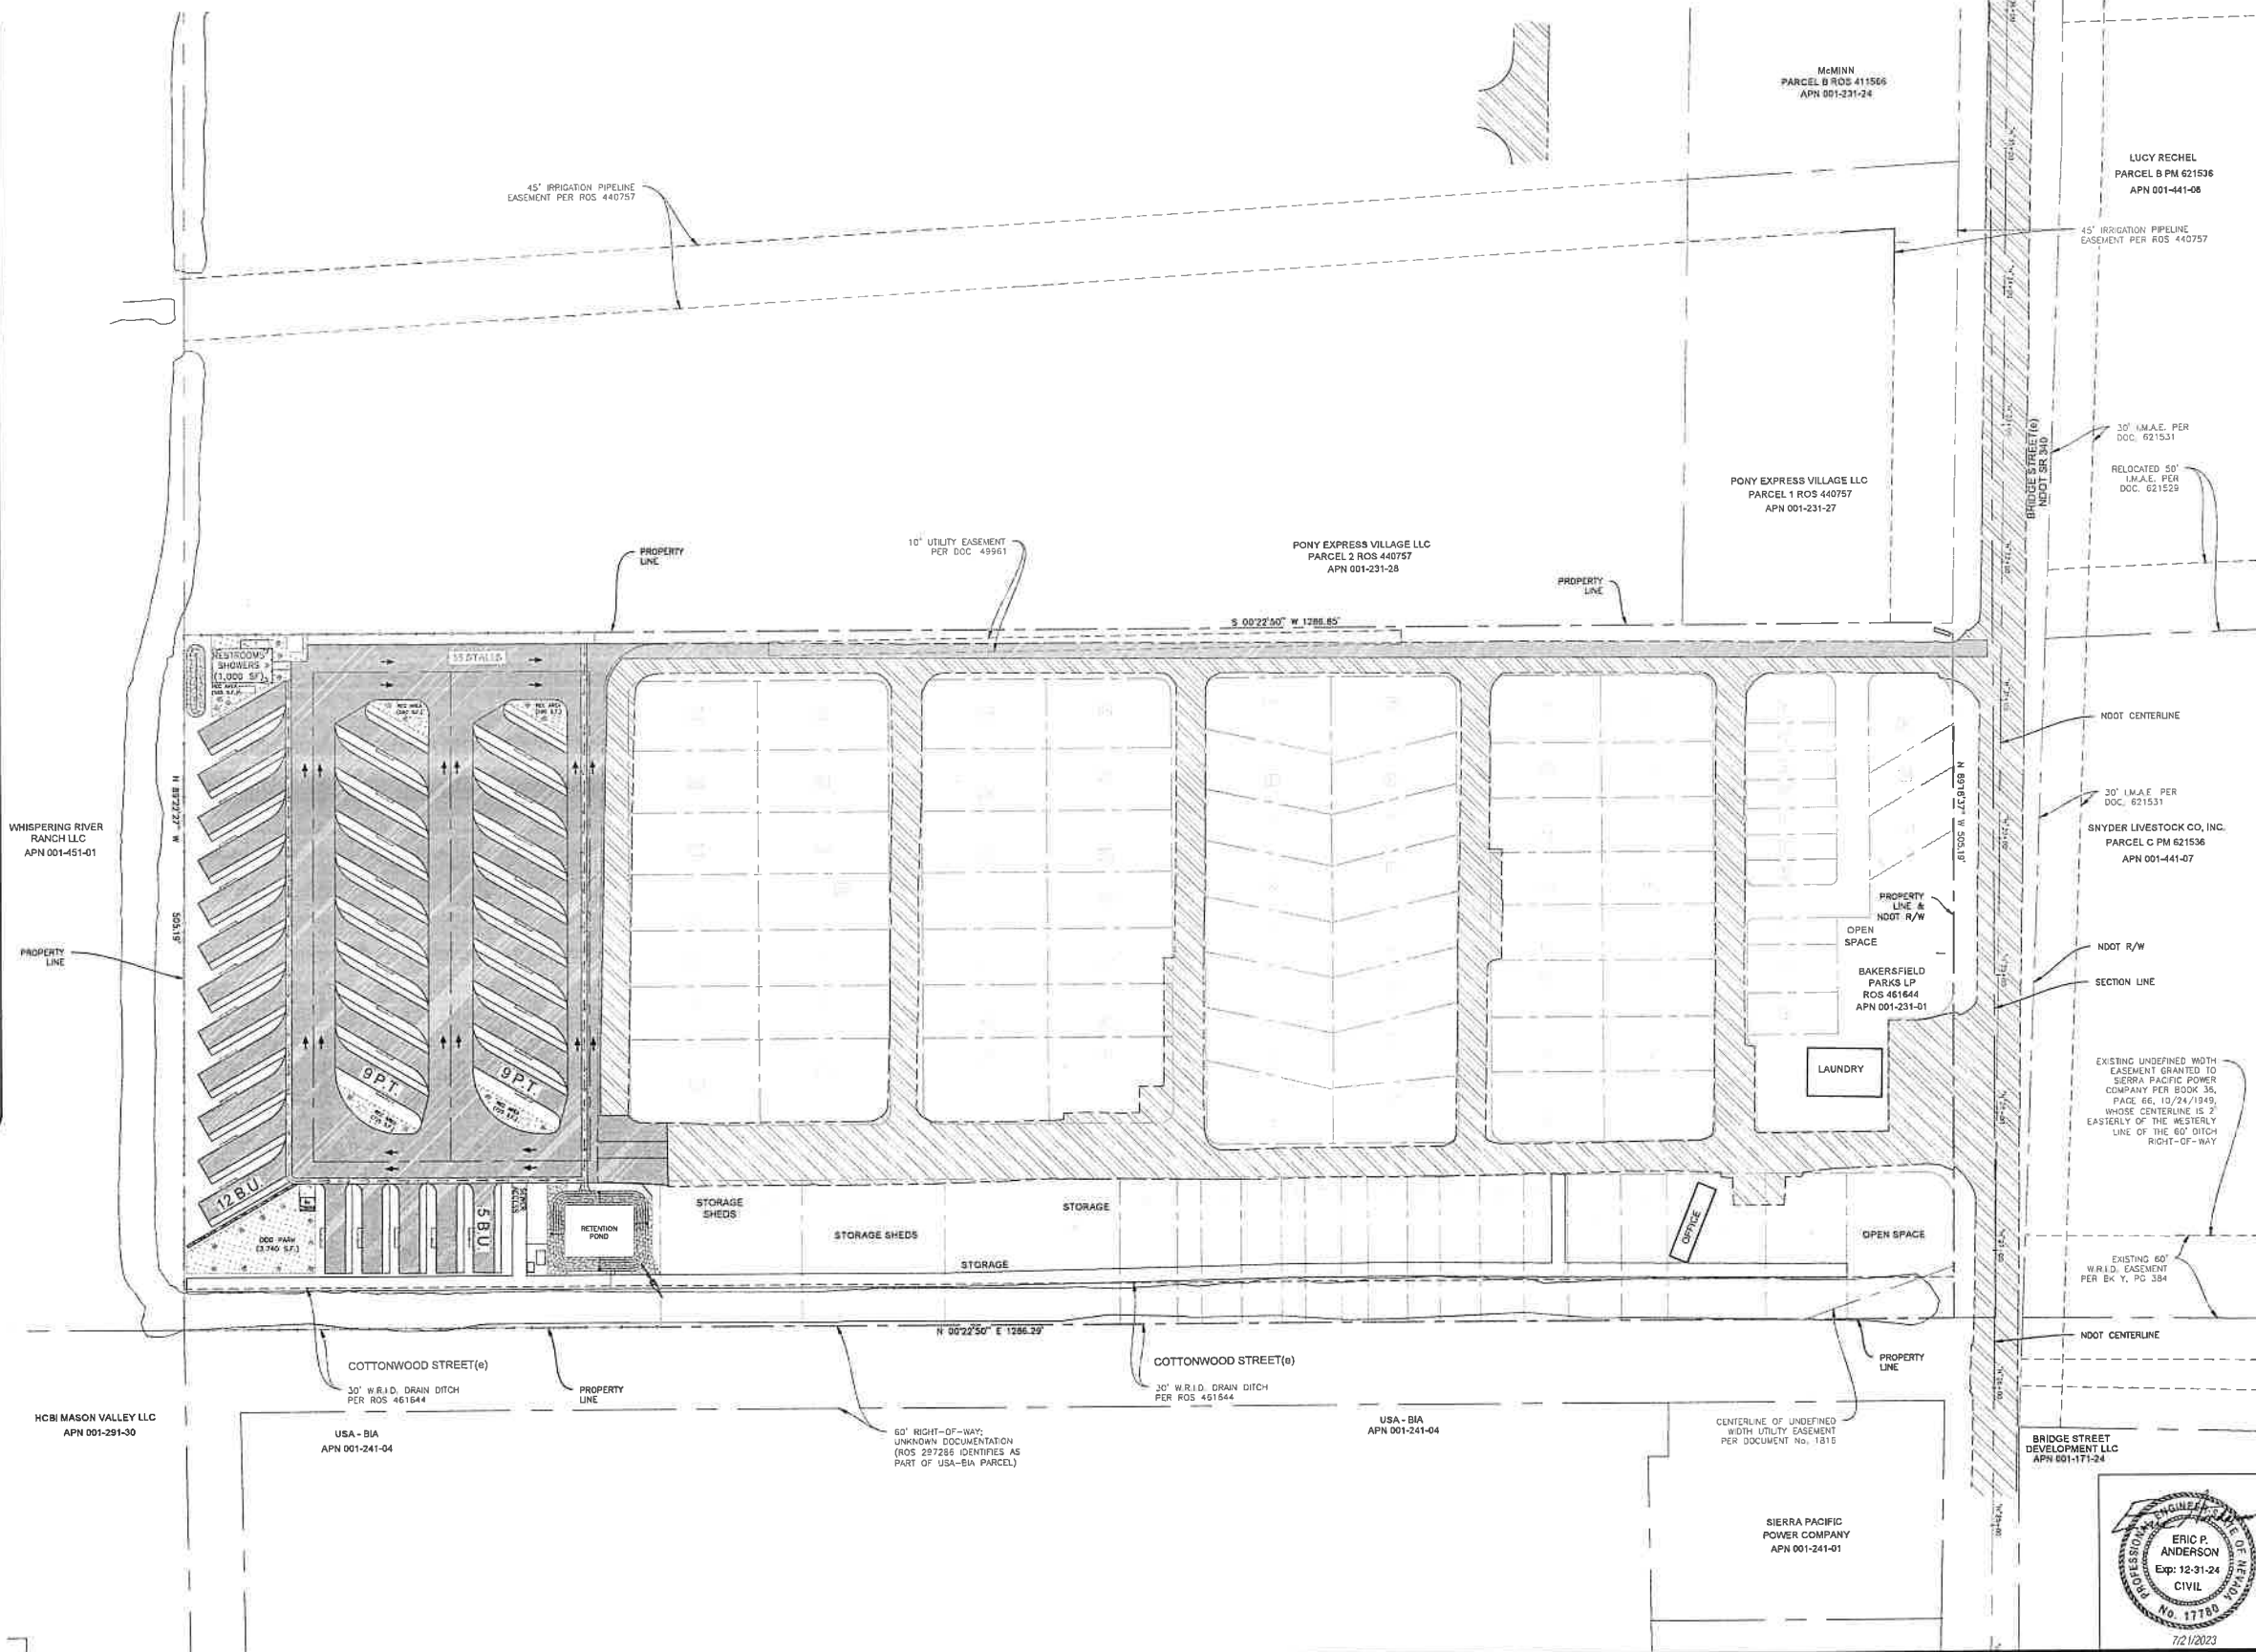

CIVIL IMPROVEMENT PLANS FOR THE
PIONEER MOBILE HOME & RV PARK EXPANSION
OVERALL HORIZONTAL CONTROL PLAN ~ PROPOSED

Date: 7.21.2023
Drawn By: EPA
Designed By: EPA
Checked By: EPA

C-4
4 OF 20

SITE INFORMATION

APN: 001-231-01
OWNER: BAKERSFIELD PARKS LP
MR. PETE DETERDING
ADDRESS: 815 WEST BRIDGE STREET
YERINGTON, NV 89447
AREA: 14.92 ACRES (RS 461644)
ZONING: C-1 - COMMERCIAL
LAND USE: MANUFACTURED HOME PARK
(10 OR MORE UNITS)

SITE NOTES

S1 EDGE OF PAVEMENT [TYPICAL]
S2 EDGE OF DRIVE [TYPICAL]
S3 ROCK RIP RAP [TYPICAL]
S4 CONSTRUCT 4" VALLEY CUTTER (REF. DETAIL SHEET)
S5 CONSTRUCT SIDEWALK (REF. DETAIL SHEET)
S6 CONSTRUCT TRASH ENCLOSURE (REF. DETAIL SHEET)
S7 CONSTRUCT VALLEY CUTTER CUT-OFF WALL (REF. DETAIL SHEET)
S8 PAINT DIRECTIONAL ARROWS [TYPICAL]
S9 LANDSCAPING [TYPICAL] (PER OWNER)

SITE LEGEND

EXISTING ASPHALT
PROPOSED ASPHALT
PROPOSED CONCRETE
PROPOSED ROCK RIP RAP
PROPOSED GRAVEL
PROPOSED LANDSCAPE AREA
PROPERTY LINE
ADJACENT PROPERTY LINE
AC SAWCUT WITH CLEAN EDGE
PROPOSED EDGE OF PAVEMENT
EXISTING EDGE OF PAVEMENT
FLOWLINE AND DIRECTION
EXISTING FENCE
PROPOSED FENCE
EXISTING GRAVEL EDGE OF ROAD
DIRECTIONAL ARROWS
STREET LIGHT

SEE SHEET C-2
FOR NOTES AND
SPECIFICATIONS

Avoid cutting underground
utility lines. It's costly.
Call
before
Dig
1-800-227-2600
UNDERGROUND SERVICE (USA)


SPECIAL USE PERMIT
THE UPDATED SPECIAL USE
PERMIT WAS APPROVED ON
4/26/2023 BY THE YERINGTON
PLANNING COMMISSION AND ON
5/8/2023 BY THE YERINGTON CITY
COUNCIL

WHISPERING RIVER
RANCH LLC
APN 001-451-01

TOP OF EXISTING
DRAIN DITCH

HCB1 MASON VALLEY LLC
APN 001-291-30

USA - BIA
APN 001-241-04

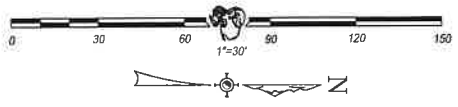


PONY EXPRESS VILLAGE LLC
PARCEL 2 ROS 440757
APN 001-231-28

10' UTILITY EASEMENT
PER LOC. #9961

MATCH LINE (REF. SHEET C-6)

MATCH LINE (REF. SHEET C-6)

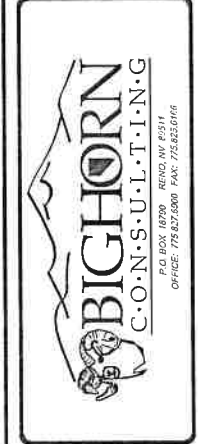

CIVIL IMPROVEMENT PLANS FOR THE
PIONEER MOBILE HOME & RV PARK EXPANSION
SITE PLAN ~ SOUTH
CITY OF YERINGTON NEVADA


Date: 7.21.2023
Drawn By: EPA
Designed By: EPA
Checked By: EPA

C-5
5 OF 20



SITE INFORMATION	
APN:	001-231-01
OWNER:	BAKERSFIELD PARKS LP MR. PETE DETERDING
ADDRESS:	815 WEST BRIDGE STREET YERINGTON, NV 89447
AREA:	14.92 ACRES (RS 461644)
ZONING:	C-1 - COMMERCIAL
LAND USE:	MANUFACTURED HOME PARK (10 OR MORE UNITS)

LUCY RECHEL
PARCEL B PM 621536
APN 001-441-08

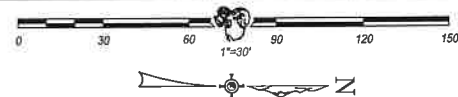

MATCH LINE (REF. SHEET C-5)

MATCH LINE (REF. SHEET C-5)

2023 12:20:56 PM N:\INCIDENTS\2023\12\20\20231220-Verinton\0-CPA\CT-CT-15_PlanetsMobileHomeRegistry-Gall Phone.dwg Thank You for Choosing Bighorn Construction!

[illegible]

CIVIL IMPROVEMENT PLANS FOR THE
PIONEER MOBILE HOME & RV PARK EXPANSION
SITE PLAN ~ NORTH


NEVADA

CITY OF VERINGTON

Date: 7.21.2023
 Drawn By: EPA
 Designed By: EPA
 Checked By: EPA

C-6
6 OF 20



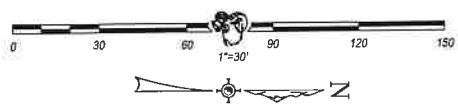

SITE INFORMATION

APN: 001-231-01
OWNER: BAKERSFIELD PARKS LP
MR. PETE DETERDING
ADDRESS: 815 WEST BRIDGE STREET
YERINGTON, NV 89447
AREA: 14.92 ACRES (RS 461644)
ZONING: C-1 - COMMERCIAL
LAND USE: MANUFACTURED HOME PARK
(10 OR MORE UNITS)

SEE SHEET C-2
FOR NOTES AND
SPECIFICATIONS

GRADING NOTES

- G1 SAWCUT 2' EXISTING ASPHALT WITH CLEAN EDGE TO MATCH NEW AC PAVING
- G2 SAWCUT EXISTING ASPHALT WITH CLEAN EDGE FOR UTILITY TRENCH
- G3 SAWCUT EXISTING ASPHALT WITH CLEAN EDGE, REMOVE ±3.015 S.F. EXISTING ASPHALT, RECONSTRUCT EXISTING BASE, RE-GRADE AREA TO SURFACE SHEET FLOW DRAIN TO NEW VALLEY GUTTER AND RETENTION POND, AND RE-PAVE ±75 S.F. NEW ASPHALT (REF. DETAIL SHEET)
- G4 MATCH EXISTING ASPHALT EDGE OF PAVEMENT WITH CLEAN EDGE
- G5 EDGE OF PAVEMENT [TYPICAL]
- G6 CONSTRUCT 4' VALLEY GUTTER (REF. DETAIL SHEET)
- G7 RV HOOD-UPS UTILITY CONCRETE SLAB [TYPICAL]
- G8 CONSTRUCT TRASH ENCLOSURE (REF. DETAIL SHEET)
- G9 CONSTRUCT VALLEY GUTTER CUT-OFF WALL (REF. DETAIL SHEET)
- G10 EDGE OF GRAVEL ROAD [TYPICAL]

GRADING LEGEND

- EXISTING ASPHALT
- PROPOSED ASPHALT
- PROPOSED CONCRETE
- PROPOSED ROCK RIP RAP
- PROPOSED GRAVEL
- PROPOSED LANDSCAPE AREA
- PROPERTY LINE
- ADJACENT PROPERTY LINE
- AC SAWCUT WITH CLEAN EDGE
- PROPOSED EDGE OF PAVEMENT
- EXISTING EDGE OF PAVEMENT
- FLOWLINE AND DIRECTION
- EXISTING FENCE
- PROPOSED FENCE
- 4389 EXISTING CONTOUR W/ ELEVATION
- EXISTING GRAVEL EDGE OF ROAD
- 0.6% PROPOSED SLOPE RATE AND DIRECTION
- 21.40' PROPOSED SPOT ELEVATION AND DESCRIPTION
- 1.5% EXISTING SLOPE RATE AND DIRECTION
- 90.00' EXISTING SPOT ELEVATION AND DESCRIPTION
- GRADE BREAK
- SLOPE INDICATOR AND DIRECTION
- 50' PROPOSED STORM DRAIN SIZE & DIRECTION
- 50' EXISTING STORM DRAIN SIZE & DIRECTION
- EXISTING CATCH BASIN

TEST PITS / POTHOLES NOTE

ALL EXPLORATION TRENCHES WERE BACKFILLED WITHOUT MECHANICAL COMPACTION; THEREFORE, WHERE THESE TEST PITS AND POTHOLES ARE LOCATED IN PLANNED BUILDING OR FLATWORK AREAS, THE BACKFILL IN THE TRENCHES MUST BE REMOVED AND REPLACED TO PREVENT LOCALIZED SETTLEMENT. CONTRACTOR IS RESPONSIBLE TO REFERENCE GEOTECHNICAL INVESTIGATION REPORT FOR ALL TRENCHES AND TEST PIT LOCATIONS.

FINISH GRADE ELEVATIONS NOTE:

GRADING WITHIN ANY RETENTION/DETENTION BASINS, DRAINAGE SWALES/CHANNELS, AND OTHER REVEGETATED AREAS SHALL BE TO FINISH GRADES ACCOUNTING FOR DEPTH OF ROCK RIP RAP, AS SPECIFIED. CONTOUR AND FLAG GRADE (FL TOP, BOTTOM) ELEVATIONS SHOWN WITHIN ANY RETENTION/DETENTION BASINS OR DRAINAGE SWALES/CHANNELS ARE FINISH GRADE ELEVATIONS OF ROCK RIP RAP OR EARTHEN SURFACE.

Avoid cutting underground utility lines. It's costly.
Call before you Dig

1-800-227-2600
UNDERGROUND SERVICE (USA)

ALL UTILITIES SHOWN
ON THIS PLAN ARE
APPROXIMATE ONLY.
CONTRACTOR TO
LOCATE AND VERIFY.

DRAINAGE FACILITIES MAINTENANCE NOTE:
OWNER IS RESPONSIBLE TO ENSURE THAT ALL VEGETATION, DEBRIS, AND BLOCKAGES SHALL BE REMOVED FROM ALL DRAINAGE FACILITIES/STRUCTURES AT A MINIMUM OF FOUR (4) TIMES (QUARTERLY) EVERY YEAR AND AFTER EACH SIGNIFICANT STORM EVENT. STANDING WATER THAT PONDS FOR A PERIOD LONGER THAN 72 HOURS MUST BE MITIGATED TO PREVENT INSECT DEVELOPMENT.

GEOTECHNICAL NOTE:
THE RECOMMENDATIONS OF THE GEOTECHNICAL INVESTIGATION REPORT HAVE BEEN INCORPORATED INTO THESE CIVIL IMPROVEMENT PLANS.

PONY EXPRESS VILLAGE LLC
PARCEL 2 ROS 440757
APN 001-231-28

10' UTILITY EASEMENT
PER DCC 49961

WHISPERING RIVER
RANCH LLC
APN 001-451-01

PROPERTY LINE

HCB1 MASON VALLEY LLC
APN 001-291-30

CONSTRUCT W/ID MAINTENANCE
ACCESS ROAD WITH MINIMUM
4" TYPE 2 AGGREGATE BASE
OR GRAVEL EQUIVALENT.
MATCH EXISTING WEST SIDE
ELEVATIONS OF DRAIN DITCH
FIT MINIMUM 10' WIDTH AS
BEST AS POSSIBLE.

USA - BIA
APN 001-241-04

CONSTRUCT RETENTION POND 4' 1" 5.0' DEEP WITH MAX 3:1 SIDE SLOPES AND 2'-3" ROCK RIP RAP POND BOTTOM TO BE OVERELEVATED 1' FROM 0 BOTTOM ELEVATION 4,352.60 TO 4,353.60 AND 72 CY LEACH ROCK TO BE INSTALLED TO POND BOTTOM ELEVATION 4,352.60 POND BOTTOM 4,352.60 TOTAL FLOW Q25=2,330 CFS; Q100=10,427 CFS TOTAL VOLUME REQUIRED Q25=5,607 CF; Q100=2,187 CF Q25 FREEDBOARD = 2.30' Q100: AT 8.387 CF, W.S.E. = 4,355.00 (HEIGHT=3.90') Q100 FREEBOARD = 1.0' ADJACENT LOW-POINT VALLEY GUTTER=4,358.00 Q25 FREEBOARD VALLEY GUTTER = 2.30' Q100 FREEBOARD VALLEY GUTTER = 1.20' TOTAL POND VOLUME AT TOP OF POND: 11,290 CF (14.05 CFS)

CONSTRUCT 20 LF x 12" PVC 30 POND EMERGENCY OVERFLOW PIPE 0.5=1.307, Q25=4.78 CFS, V2=6.10 IPS INSTALL CATCH BASIN TRASH RACK ON SILET (REF. DETAIL SHEET)


CONSTRUCT W/ID MAINTENANCE ACCESS ROAD WITH MINIMUM 4" TYPE 2 AGGREGATE BASE OR GRAVEL EQUIVALENT. MATCH EXISTING WEST SIDE ELEVATIONS OF DRAIN DITCH FIT MINIMUM 10' WIDTH AS BEST AS POSSIBLE.



MATCH LINE (REF. SHEET C-8)

MATCH LINE (REF. SHEET C-8)

No.	Date	Revised:

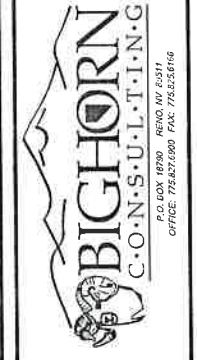

CIVIL IMPROVEMENT PLANS FOR THE
PIONEER MOBILE HOME & RV PARK EXPANSION
GRADING & DRAINAGE PLAN ~ SOUTH
NEVADA
CITY OF YERINGTON

Date: 7.21.2023
Drawn By: EPA
Designed By: EPA
Checked By: EPA

C-7
7 OF 20

7/21/2023 1:21:47 PM K:\BIGHORN PROJECTS\Bakersfield Parks LP\001-231-01\Bakersfield Parks LP - Civil Plans.dwg Thank you for Choosing Bighorn Consulting!



SEE SHEET C-2
FOR NOTES AND
SPECIFICATIONS

SEE PRIOR "SOUTH
SHEET FOR
LEGEND AND NOTE


ALL UTILITIES SHOWN
ON THIS PLAN ARE
APPROXIMATE ONLY.
CONTRACTOR TO
LOCATE AND VERIFY

*CIVIL IMPROVEMENT PLANS FOR THE
PIONEER MOBILE HOME & RV PARK EXPANSION
GRADING & DRAINAGE PLAN ~ NORTH*

NEVADA

Date: 7.21.2023
Drawn By: EPA
Designed By: EPA
Checked By: EPA


C-8
8 OF 20

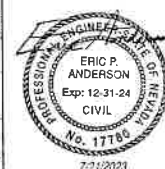

7/21/2023 12:29:13 PM \\BIGHORN\PROJECTS\Vermon\001-231-01_Plan\BIA\BIA.dwg User: BIA\BIA Date: 7/21/2023 Time: 12:29:13 PM

MATCH LINE (REF. SHEET C-9)

MATCH LINE (REF. SHEET C-9)

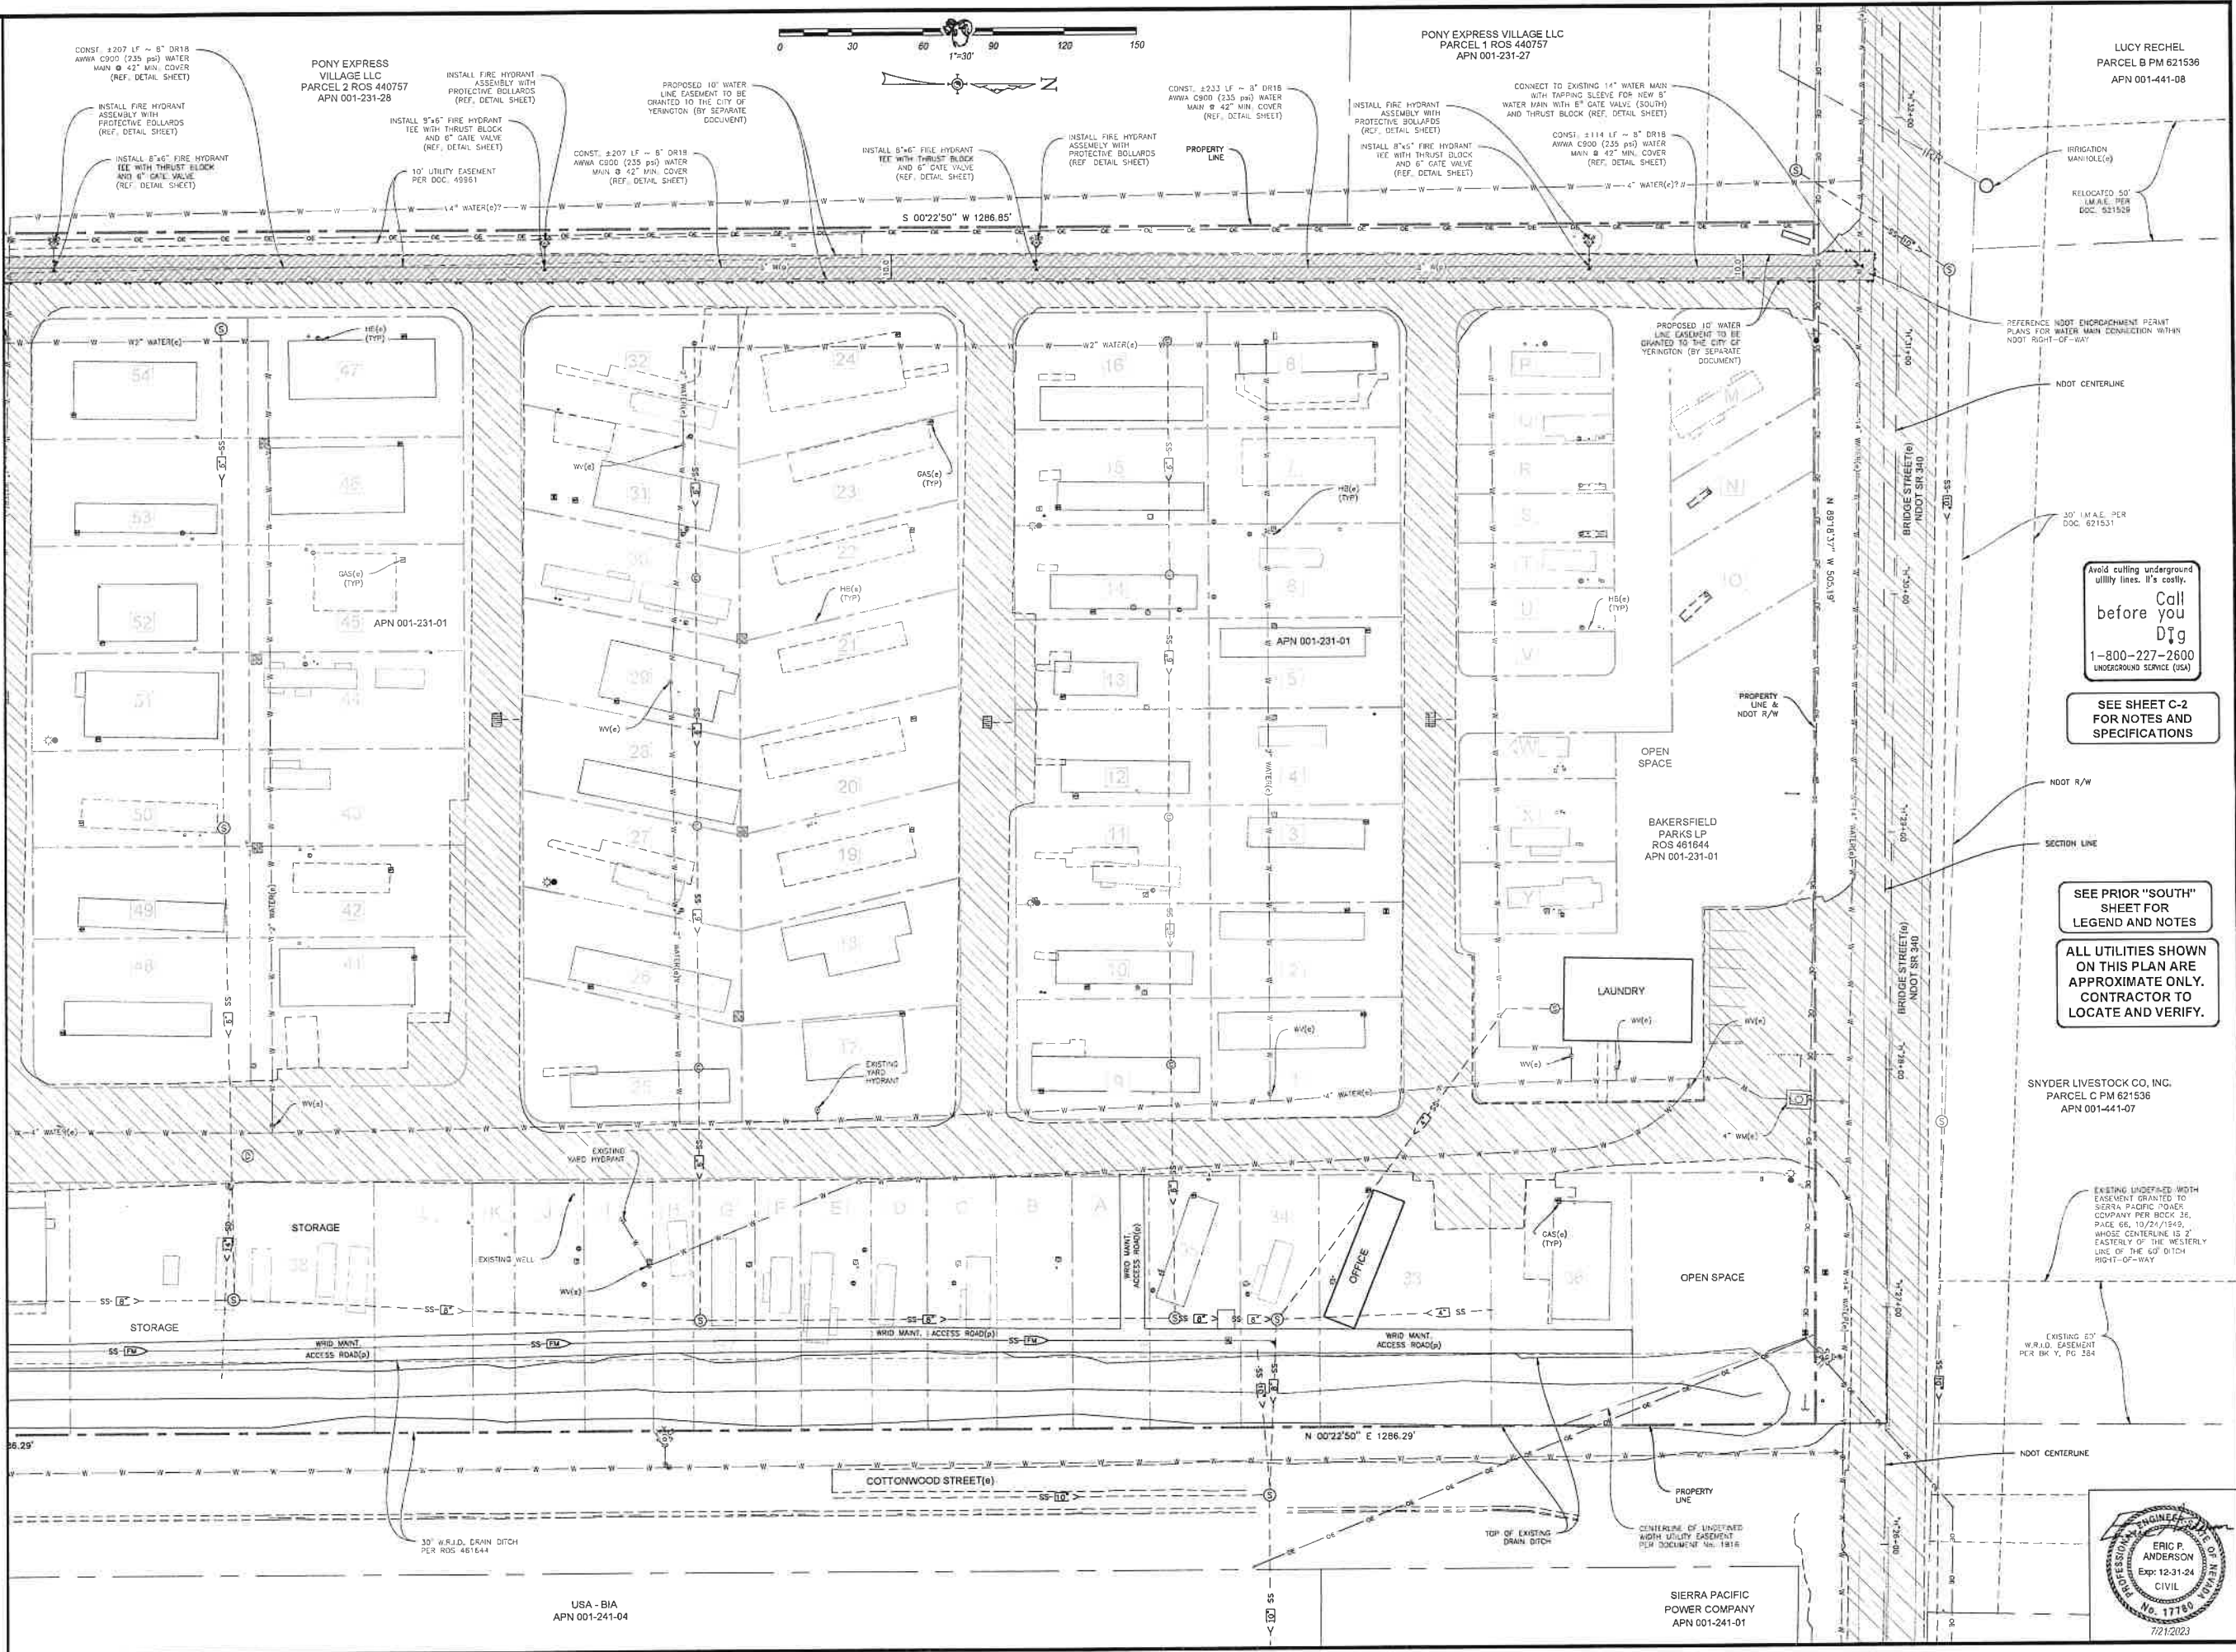

USA - BIA
APN 001-241-04

PONY EXPRESS VILLAGE LLC
PARCEL 1 ROS 440757
APN 001-231-27

LUCY RECHEL
PARCEL 8 PM 621536
APN 001-441-08

Avoid cutting underground
utility lines. It's costly.
before Call
Dig
1-800-227-2600
UNDERGROUND SERVICE (USA)

SEE SHEET C-2
FOR NOTES AND
SPECIFICATIONS

SEE PRIOR "SOUTH"
SHEET FOR
LEGEND AND NOTES

ALL UTILITIES SHOWN
ON THIS PLAN ARE
APPROXIMATE ONLY.
CONTRACTOR TO
LOCATE AND VERIFY.

SNYDER LIVESTOCK CO, INC.
PARCEL C PM 621536
APN 001-441-07

EXISTING UNDEVELOPED WITH
EASEMENT GRANTED TO
SIERRA PACIFIC POWER
COMPANY PER BOOK 36,
PAGE 66, 10/21/1949,
WHOSE CENTERLINE IS 2'
EASTERLY OF THE WESTERLY
LINE OF THE 60' DITCH
RIGHT-OF-WAY

EXISTING 50"
W.R.D. EASEMENT
PER BK Y, PG. 284




CIVIL IMPROVEMENT PLANS FOR THE
PIONEER MOBILE HOME & RV PARK EXPANSION
WATER UTILITY PLAN - NORTH

Date: 7.21.2023
Drawn By: EPA
Designed By: EPA
Checked By: EPA

C-10
10 OF 20



No.	Date	Revision

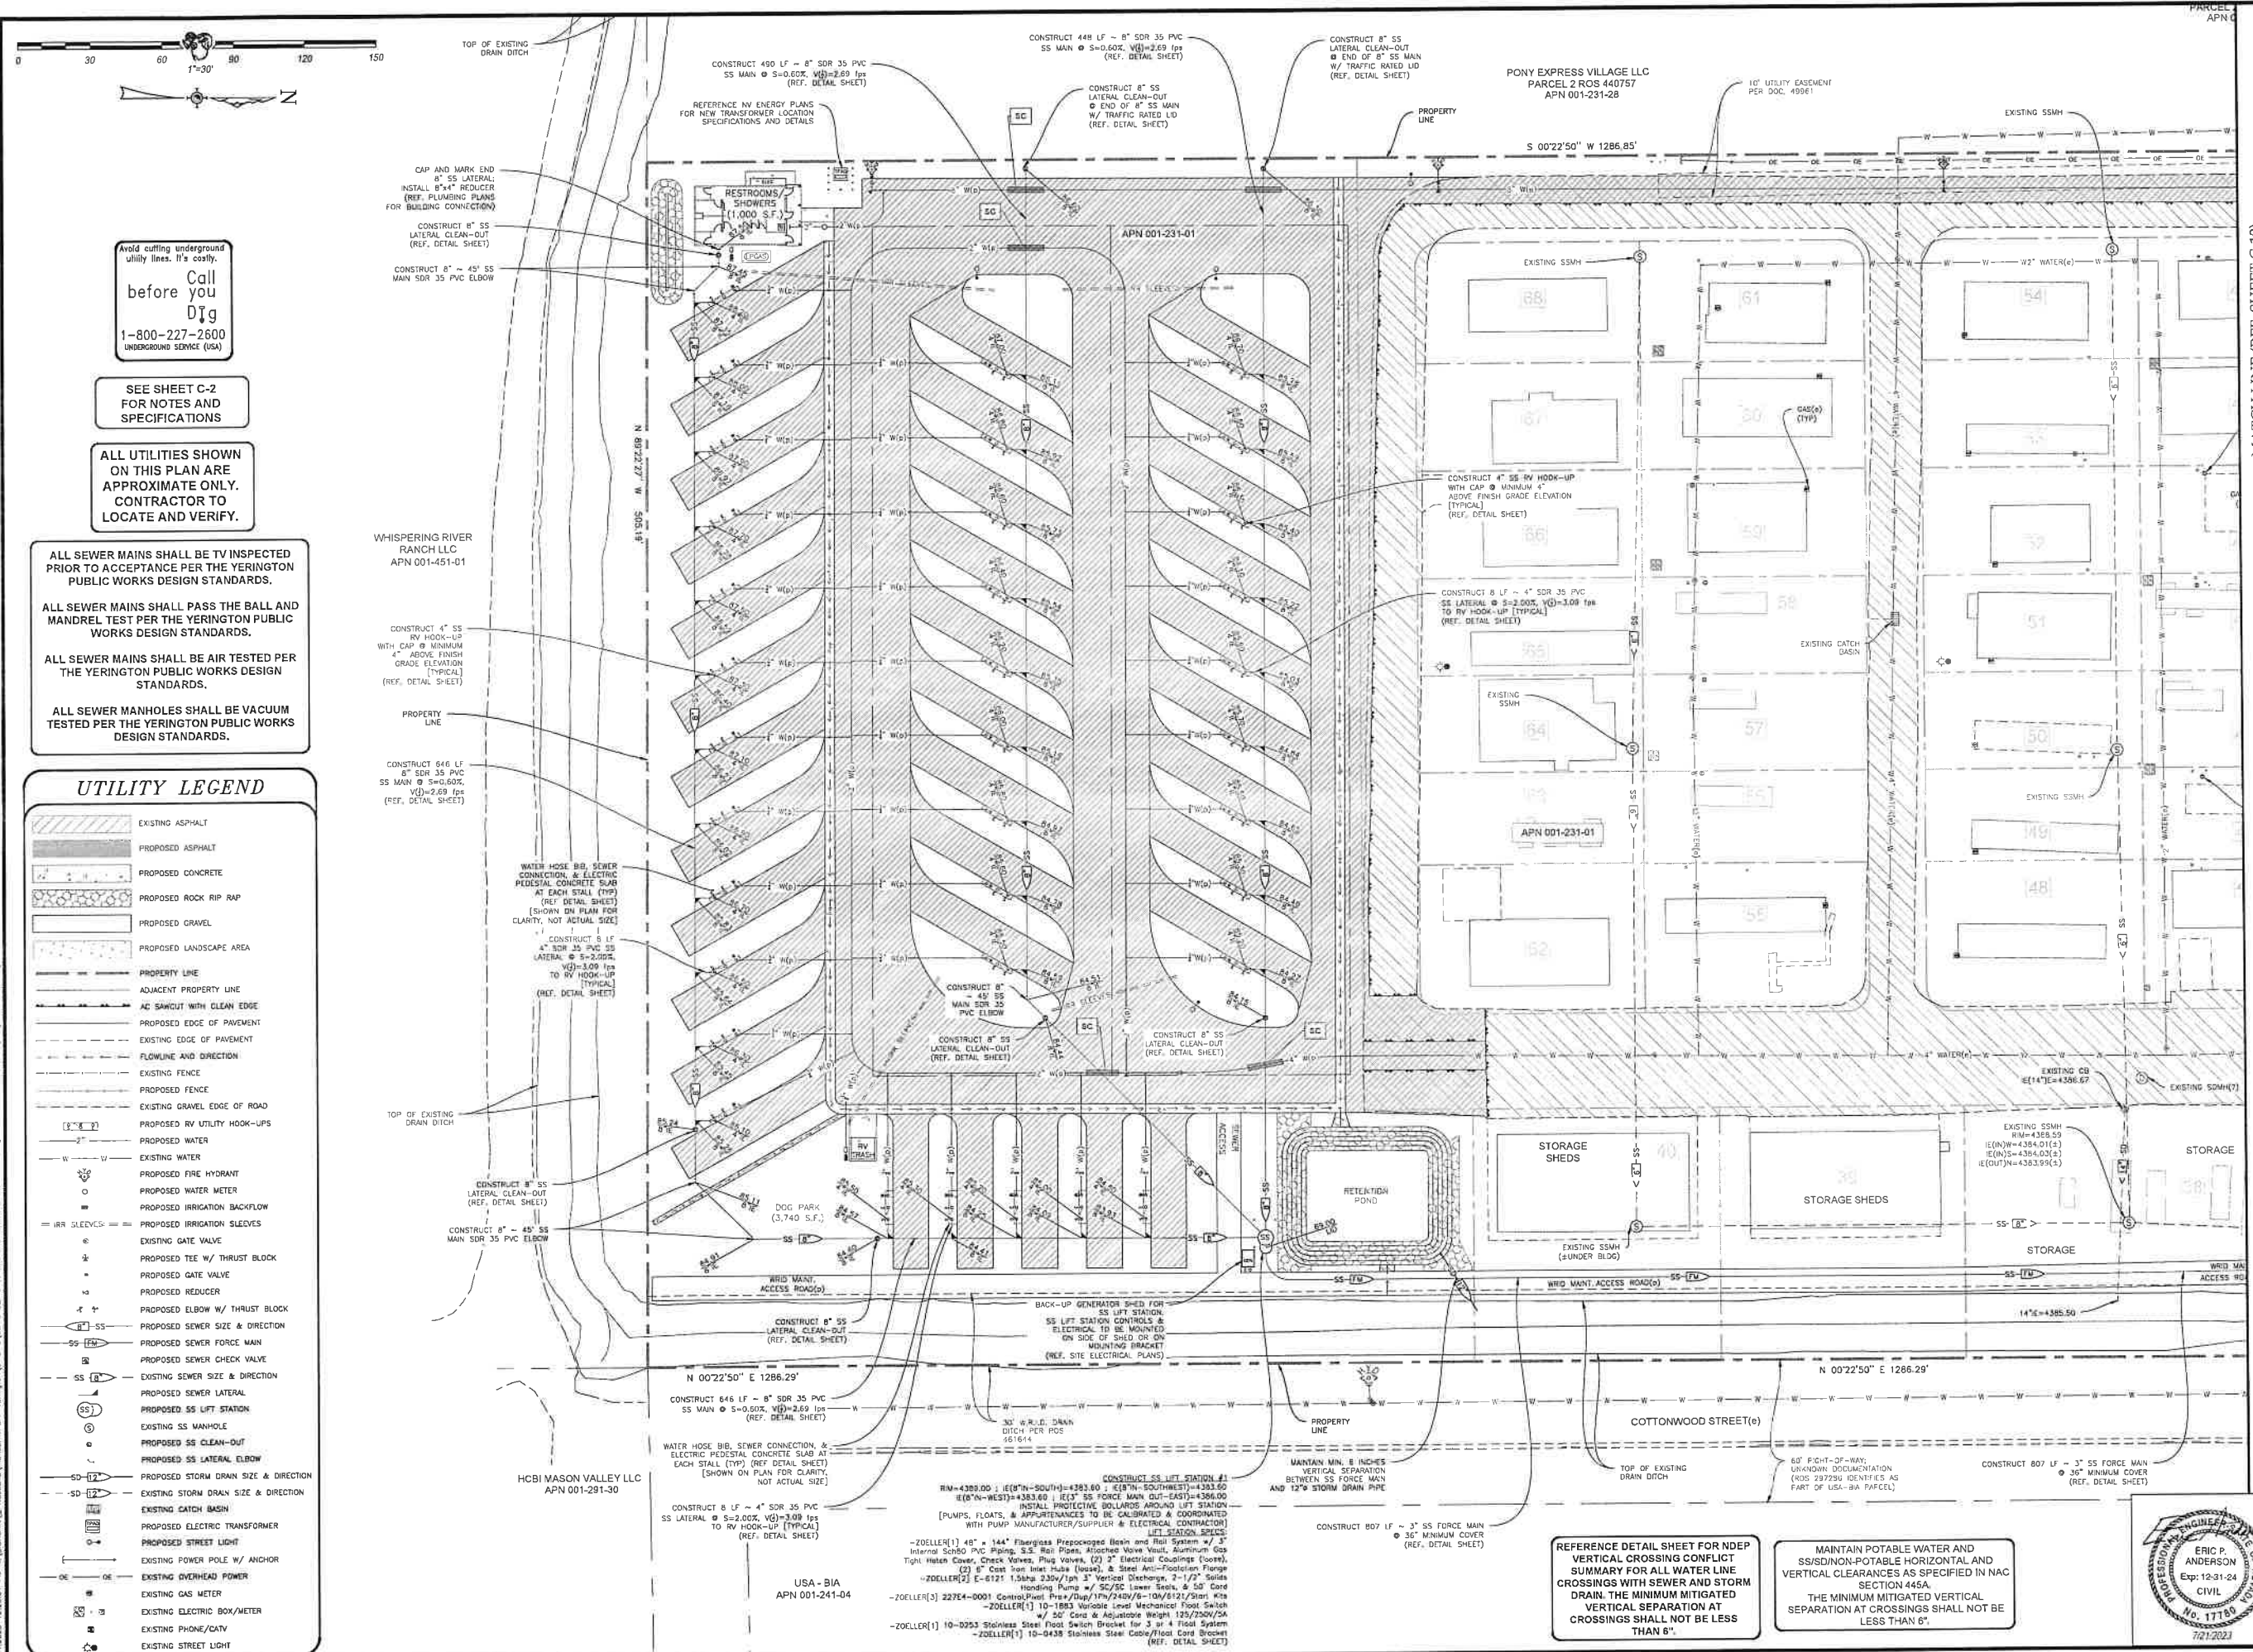

Avoid cutting underground utility lines. It's costly.

Call
before you
Dig


1-800-227-2600
UNDERGROUND SERVICE (USA)

USA - BIA
APN 001-241-04

[illegible]


EXISTING 55MH
RM=4390.01
IE(10*IN)W=4381.24
IE(10*OUT)NE=4381.15

LUCY RECHEL
PARCEL B PM 621536

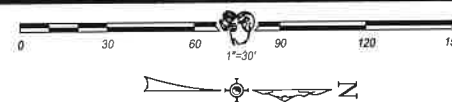

MATCH LINE (REF. SHEET C-11)

MATCHLINE (REF SHEET C-11)

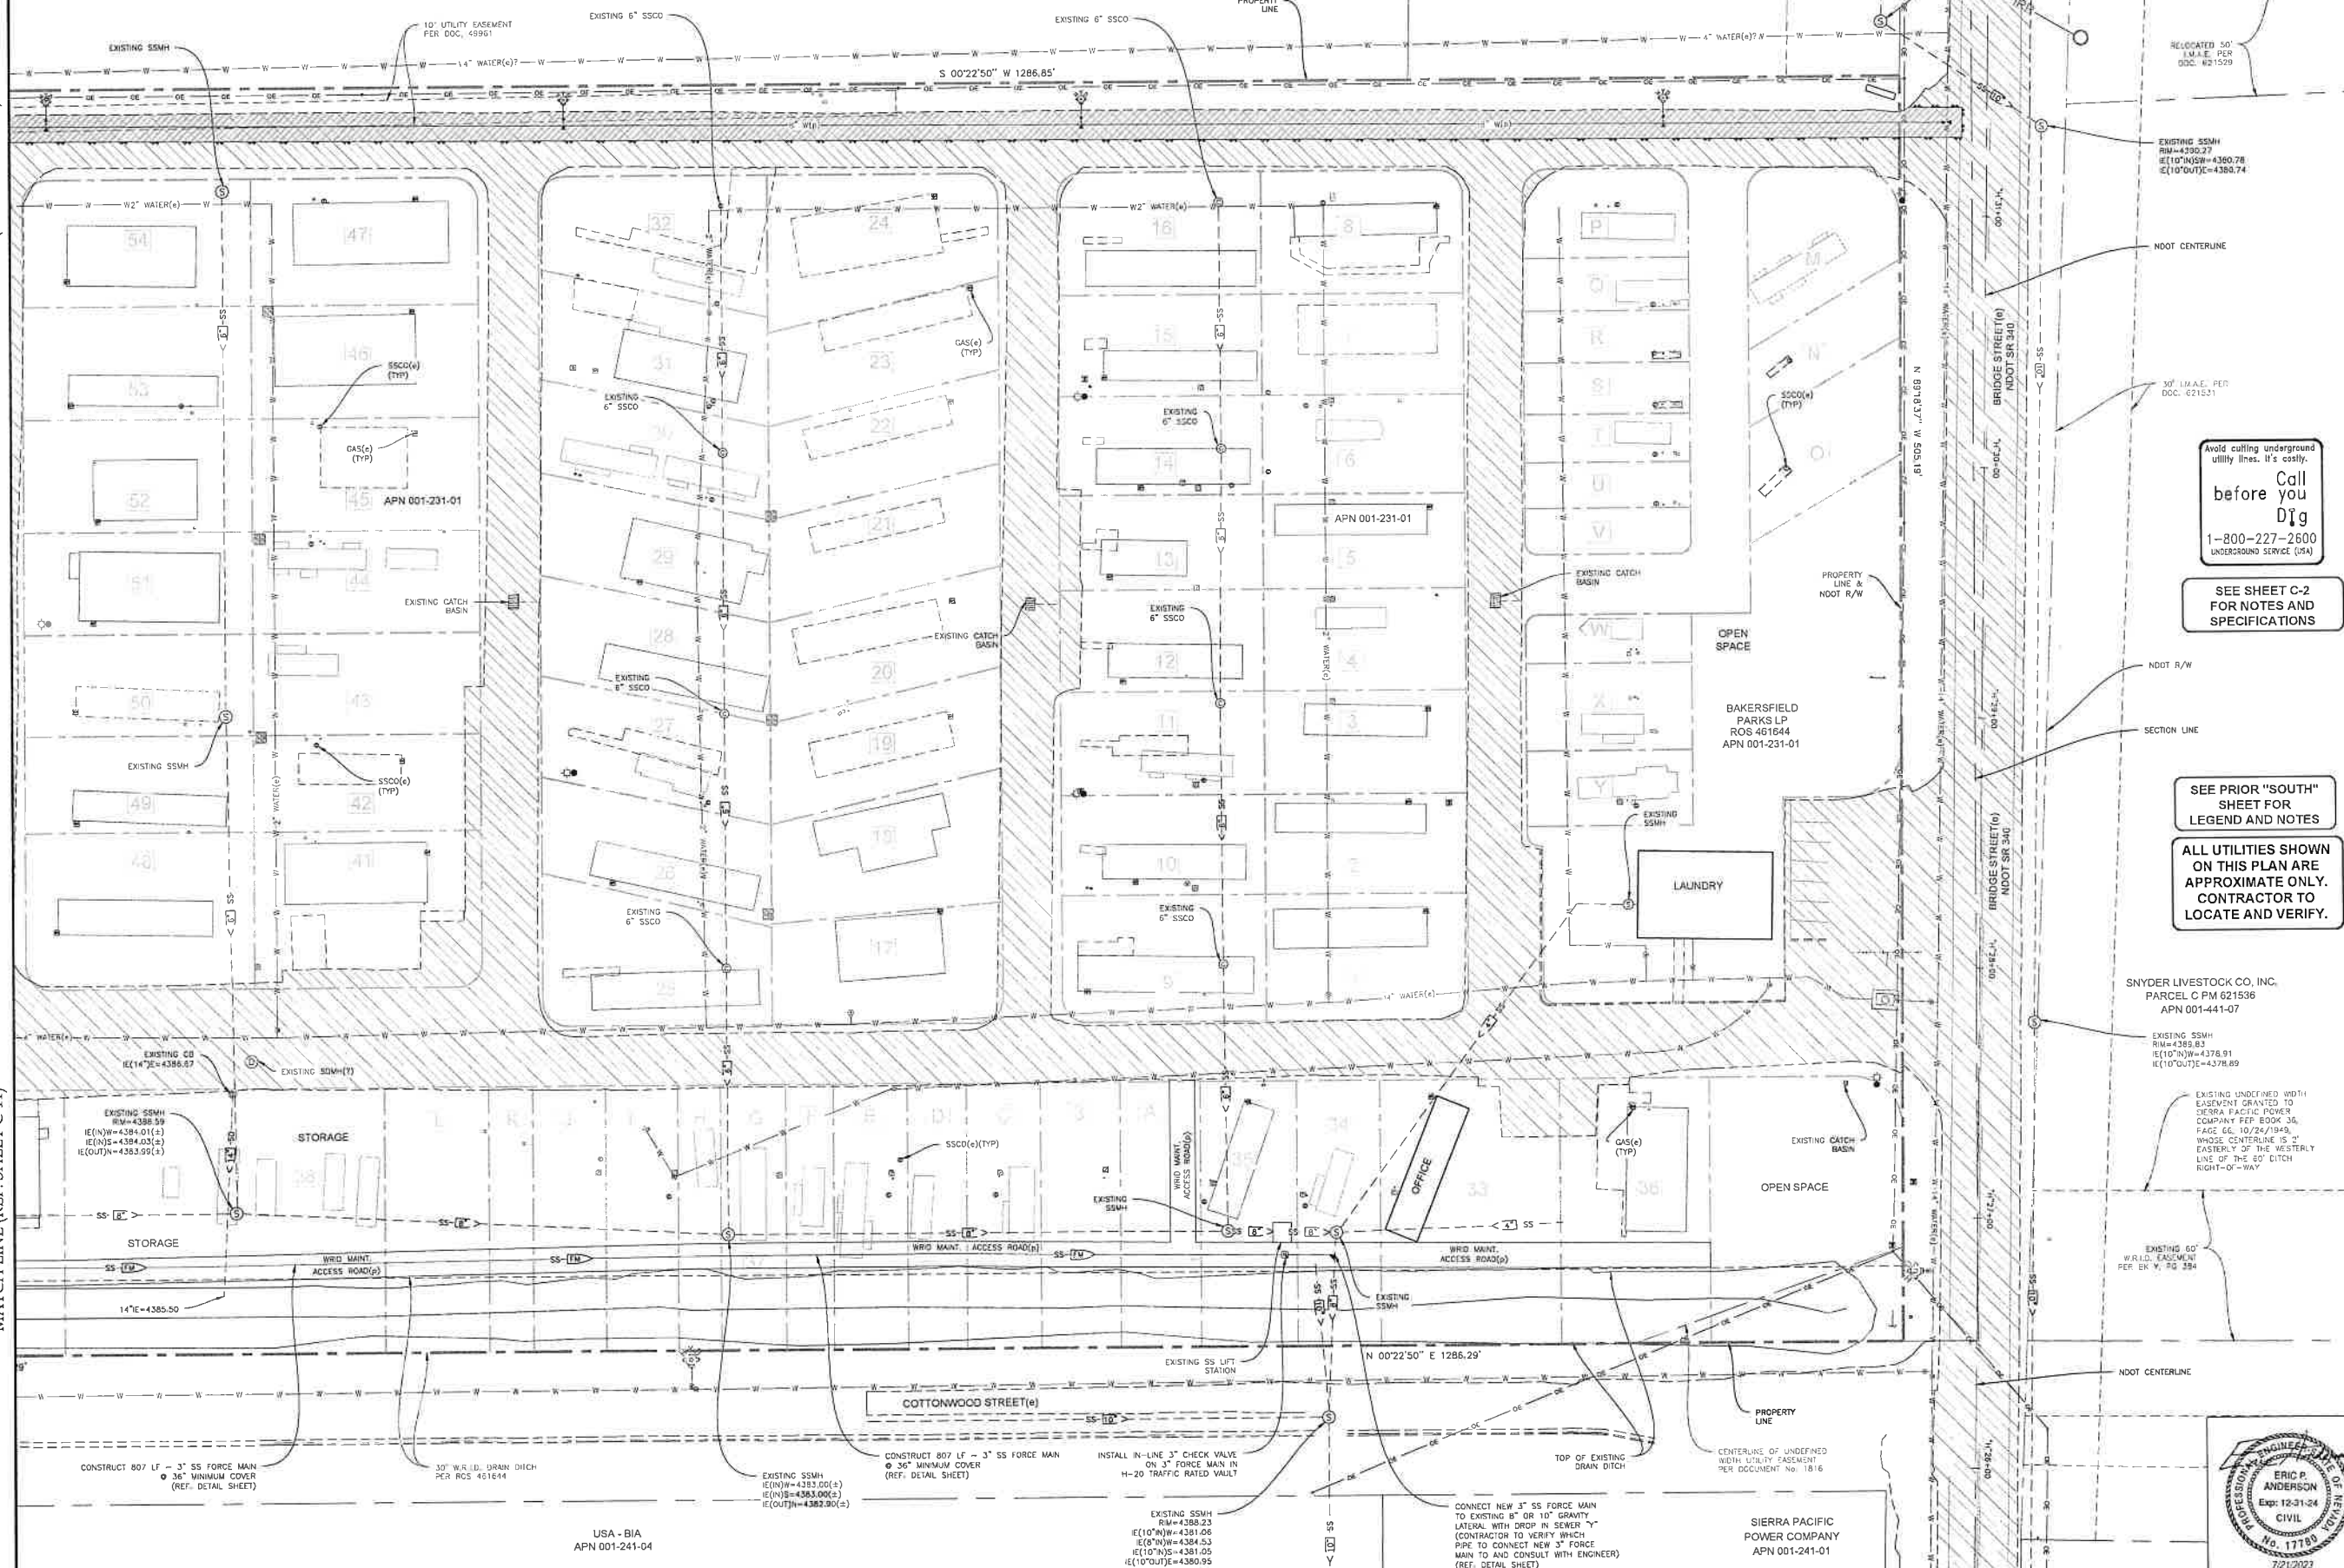

Avoid cutting underground utility lines. It's costly.
Call before you Dig
1-800-227-2600
UNDERGROUND SERVICE (USA)

SEE SHEET C-2
FOR NOTES AND
SPECIFICATIONS

SEE PRIOR "SOUTH"
SHEET FOR
LEGEND AND NOTES


ALL UTILITIES SHOWN
ON THIS PLAN ARE
APPROXIMATE ONLY.
CONTRACTOR TO
LOCATE AND VERIFY.

SNYDER LIVESTOCK CO, INC
PARCEL C PM 621536
APN 001-441-07

EXISTING SSMH
RIM=4389.83
IE(10"IN)W=4378.91
IE(10"OUT)E=4378.89

EXISTING UNDEFINED WIDTH
EASEMENT GRANTED TO
SIERRA PACIFIC POWER
COMPANY FEP BOOK 36,
PAGE 66, 10/24/1949,
WHOSE CENTERLINE IS 2'
EASTERLY OF THE WESTERL
LINE OF THE 60' DITCH
RIGHT-OF-WAY

EXISTING
W.R.D. CASE
PER EK Y, PG 3

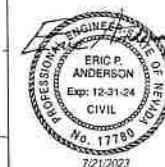

BIGHORN
CONSULTING

CIVIL IMPROVEMENT PLANS FOR THE
PIONEER MOBILE HOME & RV PARK EXPANSION
SANITARY SEWER PLAN ~ NORTH

Date: 7.21.2023
Drawn By: EPA
Designed By: EPA
Checked By: EPA

C-12
12 OF 20



6"Ø UTILITY BOLLARDS
REQUIRED AROUND PERIMETER
OF ALL FIRE HYDRANTS, FDCs,
PIVs, AND ELECTRICAL
TRANSFORMERS/GEAR
(REF. DETAIL SHEET)

	EXISTING ASPHALT
	PROPOSED ASPHALT
	PROPOSED CONCRETE
	PROPOSED ROCK RIP RAP
	PROPOSED GRAVEL
	PROPOSED LANDSCAPE AREA
	PROPERTY LINE
	ADJACENT PROPERTY LINE
	AC SAWCUT WITH CLEAN EDGE
	PROPOSED EDGE OF PAVEMENT
	EXISTING EDGE OF PAVEMENT
	FLOWLINE AND DIRECTION
	EXISTING FENCE
	PROPOSED FENCE
	EXISTING ROAD EDGE OF ROAD
	PROPOSED RV UTILITY HOOK-UPS
	PROPOSED WATER
	EXISTING WATER
	PROPOSED FIRE HYDRANT
	PROPOSED WATER METER
	PROPOSED IRRIGATION BACKFLOW
	PROPOSED IRRIGATION SLEEVES
	EXISTING GATE VALVE
	PROPOSED TEE W/ THRUST BLOCK
	PROPOSED GATE VALVE
	PROPOSED REDUCER
	PROPOSED ELBOW W/ THRUST BLOCK
	PROPOSED SEWER SIZE & DIRECTION
	PROPOSED SEWER FORCE MAIN
	PROPOSED SEWER CHECK VALVE
	EXISTING SEWER SIZE & DIRECTION
	PROPOSED SEWER LATERAL
	PROPOSED SS LIFT STATION
	EXISTING SS MAN-HOLE
	PROPOSED SS CLEAN-OUT
	PROPOSED SS LATERAL ELBOW
	PROPOSED POWER DRAIN SIZE & DIRECTION
	EXISTING POWER DRAIN SIZE & DIRECTION
	EXISTING CATCH BASIN
	PROPOSED ELECTRIC TRANSFORMER
	PROPOSED STREET LIGHT
	EXISTING POWER POLE W/ ANCHOR
	EXISTING OVERHEAD POWER
	EXISTING GAS METER
	EXISTING ELECTRIC BOX/METER
	EXISTING PHONE/CATV
	EXISTING STREET LIGHT

N 89°22'27" W 505.19

TOP OF EXISTING —

HCBI MASON VALLEY LLC
APN 001-291-30

Avoid cutting underground utility lines. It's costly.

Call
before you
Dig

1-800-227-2600
UNDERGROUND SERVICE (USA)

ALL WATER MAINS SHALL BE
DISINFECTED AND TESTED PER
AWWA C651.

ALL WATER MAINS SHALL BE
PRESSURE TESTED IN
ACCORDANCE WITH AWWA C605.

MAINTAIN POTABLE WATER AND
SS/SD/NON-POTABLE HORIZONTAL AND
VERTICAL CLEARANCES AS SPECIFIED IN NAC
SECTION 445A.
THE MINIMUM MITIGATED VERTICAL
SEPARATION AT CROSSINGS SHALL NOT BE
LESS THAN 6".

REFERENCE DETAIL SHEET FOR NDEP
VERTICAL CROSSING CONFLICT
SUMMARY FOR ALL WATER LINE
CROSSINGS WITH SEWER AND STORM
DRAIN. THE MINIMUM MITIGATED
VERTICAL SEPARATION AT
CROSSINGS SHALL NOT BE LESS
THAN 6"

PONY EXPRESS VILLAGE LLC
PARCEL 2 ROS 440757
APN 001-231-28

ELEC METER,
PANEL, BOX(e)

10' UTILITY EASEMENT
PER DOC. 49961

POWER
POLE(e)
#191753

PONY EXP
VILLAGE
PARCEL 2 RO
APN 001-

MATCH LINE (REF. SHEET C-14)

MATCH LINE (REF. SHEET C-14)

*CIVIL IMPROVEMENT PLANS FOR THE
PIONEER MOBILE HOME & RV PARK EXPANSION
OVERALL UTILITY PLAN ~ SOUTH*

NEVADA

CITY OF YERINGTON

Date: 7.21.2023
 Drawn By: EPA
 Designed By: EPA
 Checked By: EPA

C-13
13 OF 20

7/21/2023 12:02:27 PM K:\BID\BIDN_PROJECTS\BIDN\BIDN-Expansion\BIDN-Expansion.dwg User: jg... Title: BidN-Expansion.dwg


MATCH LINE (REF. SHEET C-13)

MATCH LINE (REF. SHEET C-13)

PONY EXPRESS
VILLAGE LLC
PARCEL 2 ROS 440757
APN 001-231-28

PONY EXPRESS VILLAGE LLC
PARCEL 1 ROS 440757
APN 001-231-27

LUCY RECHEL
PARCEL B PM 621536
APN 001-441-08

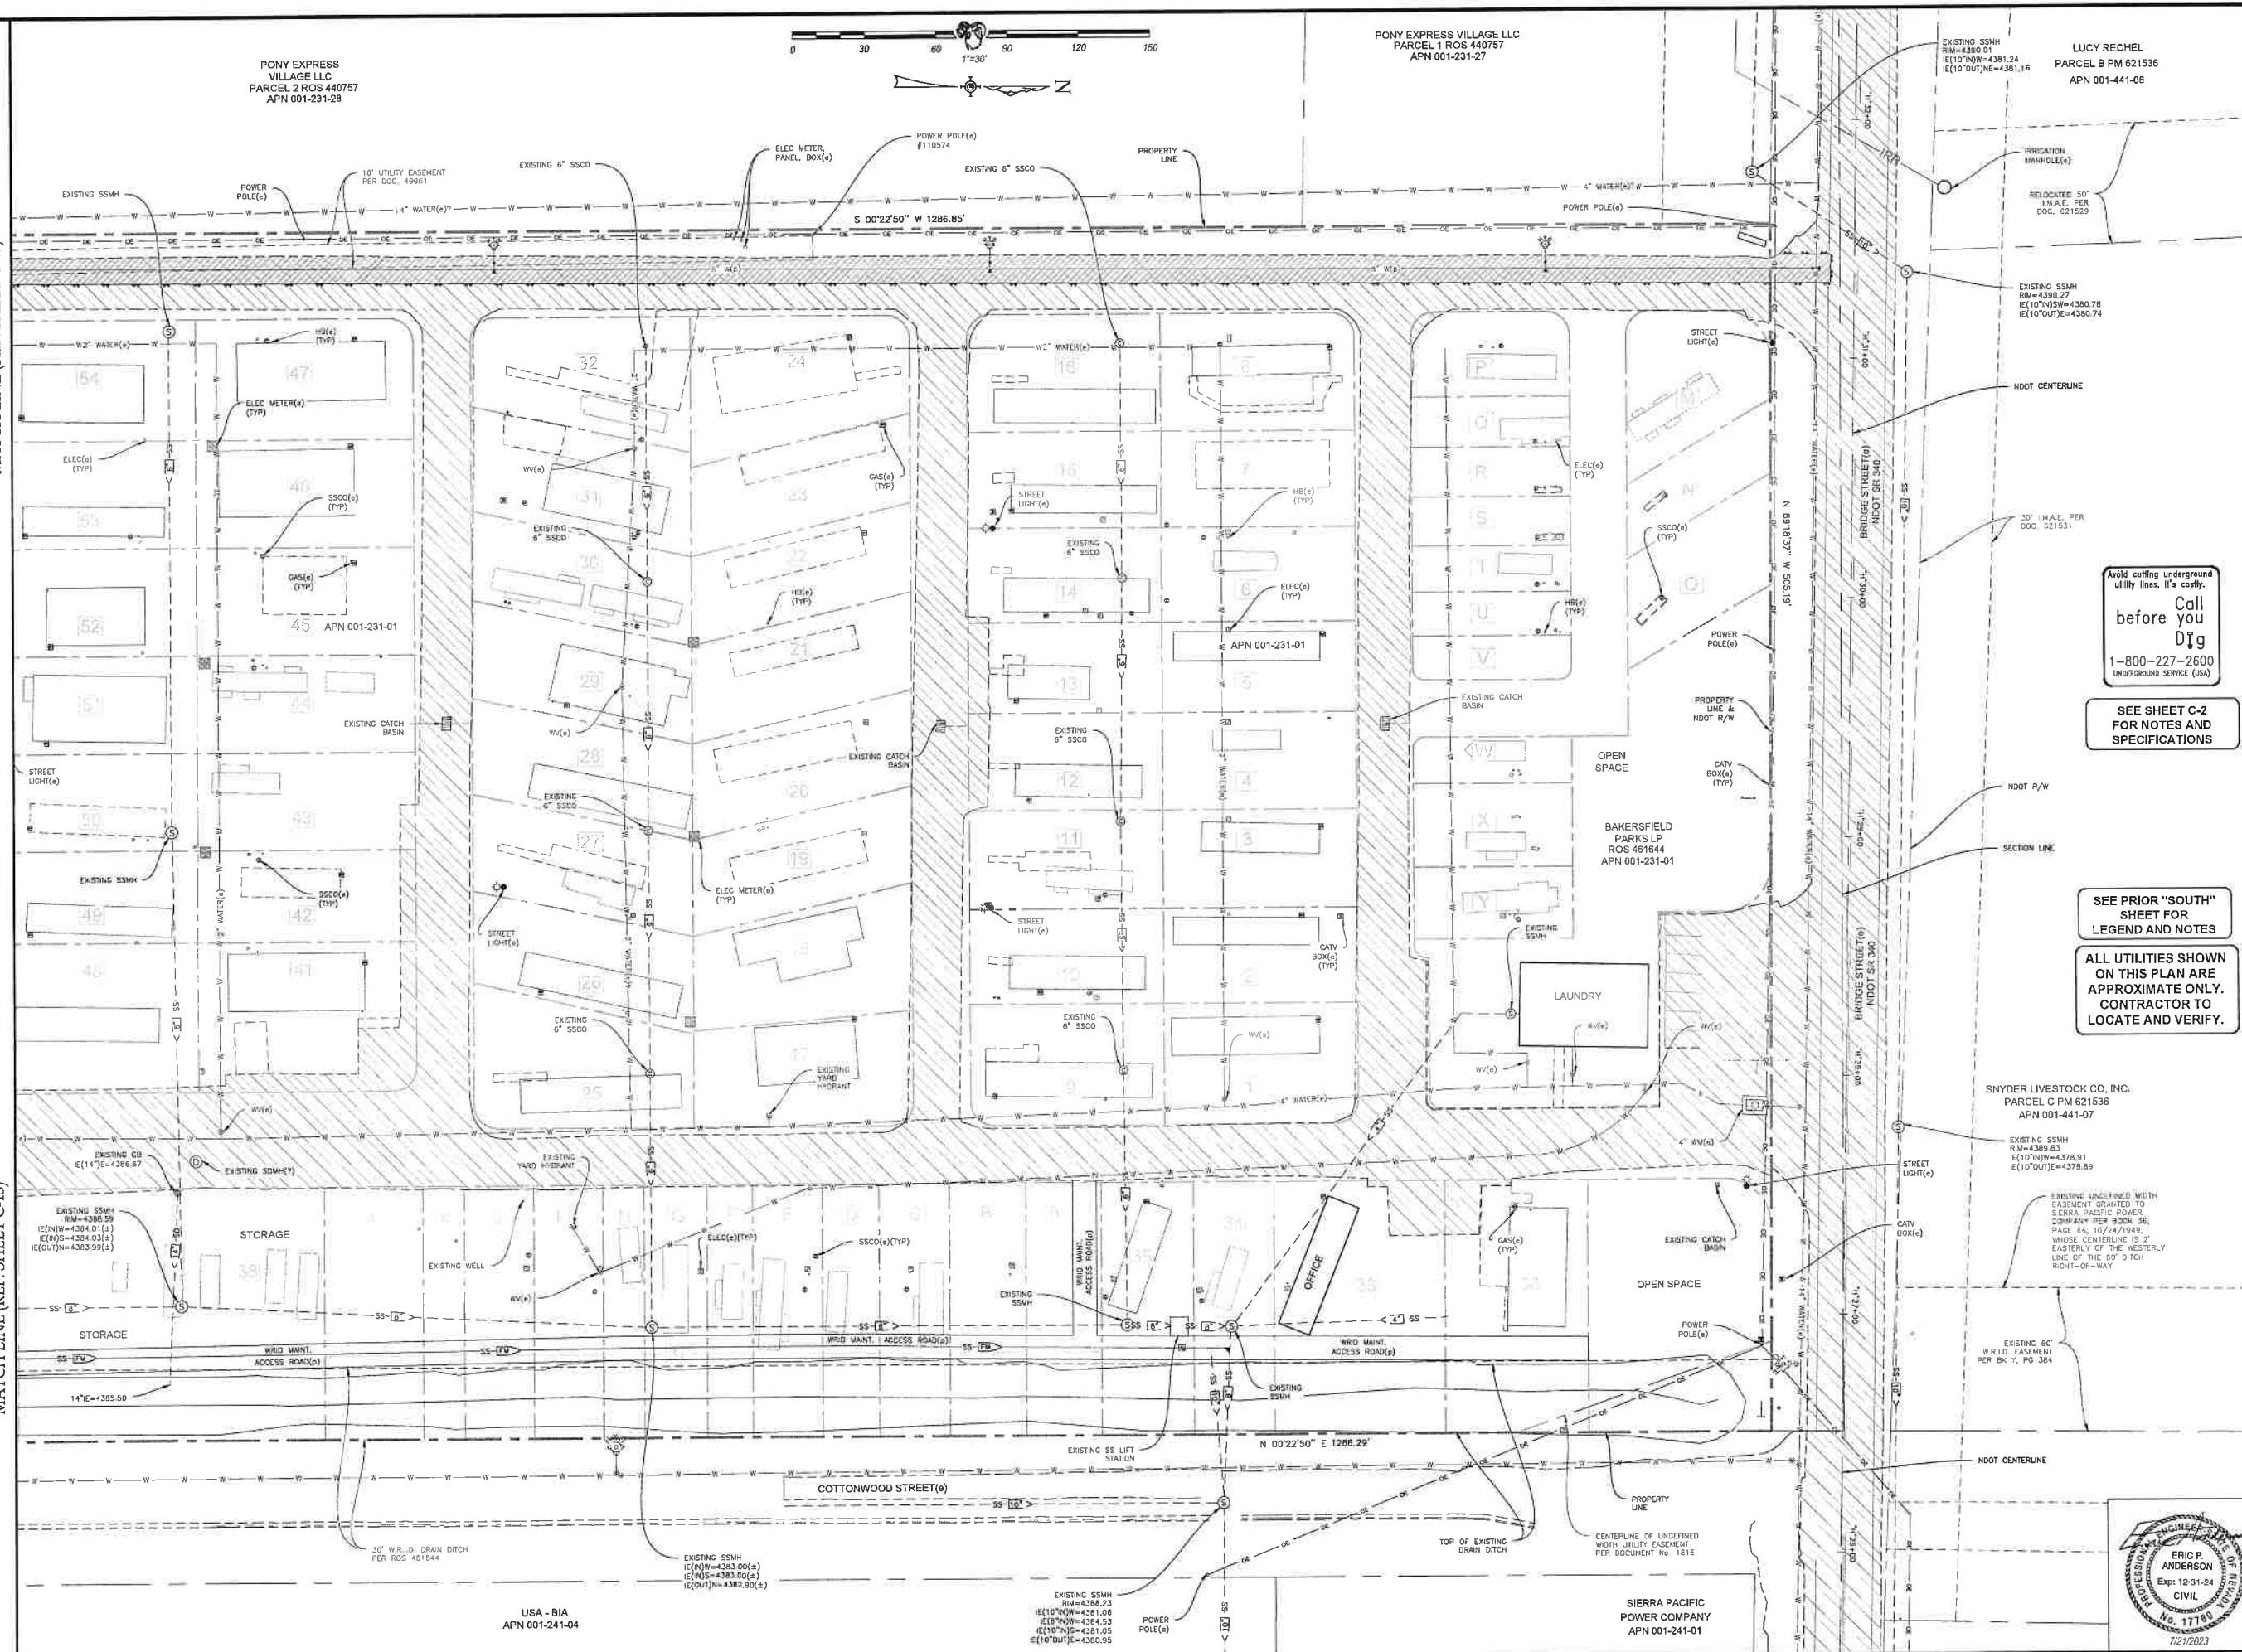

Avoid cutting underground
utility lines. It's costly.
**Call
before
you
Dig**
1-800-227-2600
UNDERGROUND SERVICE (USA)

SEE SHEET C-2
FOR NOTES AND
SPECIFICATIONS

SEE PRIOR "SOUTH"
SHEET FOR
LEGEND AND NOTES


ALL UTILITIES SHOWN
ON THIS PLAN ARE
APPROXIMATE ONLY.
CONTRACTOR TO
LOCATE AND VERIFY.

SNYDER LIVESTOCK CO., INC.
PARCEL C PM 621536
APN 001-441-07

EXISTING SSMH
RM=4389.63
IE(10°N)W=4378.91
IE(10°OUT)E=4378.89

EXISTING EASEMENT GRANTED
TO SERA PACIFIC POWER
COMPANY PER BOOK 36,
PAGE 55, 10/24/1949,
WHOSE CENTERLINE IS 2'
EASTERLY OF THE WESTERLY
LINE OF THE 50' DITCH
RIGHT-OF-WAY

EXISTING 60'
W.R.D. EASEMENT
PER BK 7, PG 364

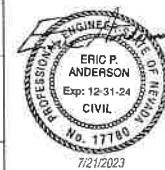

CIVIL IMPROVEMENT PLANS FOR THE
PIONEER MOBILE HOME & RV PARK EXPANSION
OVERALL UTILITY PLAN ~ NORTH

NEVADA

CITY OF VERMINGTON

Date: 7.21.2023
Drawn By: EPA
Designed By: EPA
Checked By: EPA

C-14
14 OF 20



No.	Date	Revision



SITE INFORMATION

APN: 001-231-01
OWNER: BAKERSFIELD PARKS LP
MR. PETE DETERDING
ADDRESS: 815 WEST BRIDGE STREET
YERINGTON, NV 89447
AREA: 14.92 ACRES (RS 461644)
ZONING: C-1 - COMMERCIAL
LAND USE: MANUFACTURED HOME PARK
(10 OR MORE UNITS)

SEE SHEET C-2
FOR NOTES AND
SPECIFICATIONS

ALTERNATIVE BMPs TO WHAT
ARE SHOWN MUST BE
INSTALLED AND SERVE THE
IDENTICAL PURPOSE
PER THE REQUIREMENTS OF
THE NDEP - BUREAU OF
WATER POLLUTION CONTROL

EROSION CONTROL LEGEND

- CONSTRUCTION SITE ENTRANCES AND EXITS [SC-8]
- FIBER ROLLS / STRAW WADDLES [SC-1]
- STORM DRAIN INLET PROTECTION [DP-3]
WITH CATCH BASIN FILTER [DP-4]
- RIP RAP [EC-7]
- SILT FENCES [SC-5]
- COMPOST FILTER BERM/SOCK [SC-12]
- CONCRETE WASH OUT

LEGEND

- EXISTING ASPHALT
- PROPOSED ASPHALT
- PROPOSED CONCRETE
- PROPOSED ROCK RIP RAP
- PROPOSED GRAVEL
- PROPOSED LANDSCAPE AREA
- PROPERTY LINE
- ADJACENT PROPERTY LINE
- AC SANDCUT WITH CLEAN EDGE
- PROPOSED EDGE OF PAVEMENT
- EXISTING EDGE OF PAVEMENT
- FLOWLINE AND DIRECTION
- EXISTING FENCE
- PROPOSED FENCE
- EXISTING CONTOUR W/ ELEVATION
- EXISTING GRAVEL EDGE OF ROAD
- PROPOSED SLOPE RATE AND DIRECTION
- PROPOSED SPOT ELEVATION AND DESCRIPTION
- EXISTING SLOPE RATE AND DIRECTION
- EXISTING SPOT ELEVATION AND DESCRIPTION
- GRADE BREAK
- SLOPE INDICATOR AND DIRECTION
- EXISTING STORM DRAIN SIZE & DIRECTION
- EXISTING CATCH BASIN

EROSION CONTROL NOTES

- In case of emergency call 971-264-3825 (General Manager).
- A standby crew for emergency work shall be available at all times. Necessary materials shall be available on-site and stockpiled at approved locations to facilitate rapid construction of temporary devices or to repair damaged erosion control measures.
- After a rainstorm, all silt and debris shall be removed from check berms and existing facilities. Graded slope surface protection measures damaged during the rainstorm shall also be repaired.
- Fill slopes at the project perimeter must drain away from the top of the slope at the conclusion of each working day.
- A six-foot (6') high perimeter fence or a twenty-four (24) hour guard shall be posted on the site whenever the depth of water in a facility exceeds eighteen inches (18').

DRAINAGE FACILITIES MAINTENANCE NOTE:

OWNER IS RESPONSIBLE TO ENSURE THAT ALL VEGETATION, DEBRIS, AND BLOCKAGES SHALL BE REMOVED FROM ALL DRAINAGE FACILITIES/STRUCTURES AT A MINIMUM OF FOUR (4) TIMES (QUARTERLY) EVERY YEAR AND AFTER EACH SIGNIFICANT STORM EVENT. STANDING WATER THAT POUNDS FOR A PERIOD LONGER THAN 72 HOURS MUST BE MITIGATED TO PREVENT INSECT DEVELOPMENT.

Call
before
you
Dig
1-800-227-2600
UNDERGROUND SERVICE (USA)

ALL UTILITIES SHOWN
ON THIS PLAN ARE
APPROXIMATE ONLY.
CONTRACTOR TO
LOCATE AND VERIFY.

WHISPERING RIVER
RANCH LLC
APN 001-451-01

PROPERTY LINE

ROCK RIP-RAP (TYPICAL)
DATE:

HCBI MASON VALLEY LLC
APN 001-291-30

USA - BIA
APN 001-241-04

PONY EXPRESS VILLAGE LLC
PARCEL 2 ROS 440757
APN 001-231-28

SILT FENCE (TYP)
DATE:

S 00°22'50" W 1286.85'

PROPERTY LINE

APN 001-231-01

COMPOST FILTER
BERM/SOCK (TYPICAL)
DATE:

COMPOST FILTER
BERM/SOCK (TYPICAL)
DATE:

COMPOST FILTER
BERM/SOCK (TYPICAL)
DATE:

COMPOST FILTER
BERM/SOCK (TYPICAL)
DATE:

COMPOST FILTER
BERM/SOCK (TYPICAL)
DATE:

COMPOST FILTER
BERM/SOCK (TYPICAL)
DATE:

CONSTRUCTION SITE
ENTRANCE AND EXIT
DATE:

EROSION CONTROL GENERAL NOTES:

- THE OWNER, SITE DEVELOPER, CONTRACTOR AND/OR THEIR AUTHORIZED AGENTS SHALL EACH DAY REMOVE ALL SEDIMENT, MUD, CONSTRUCTION DEBRIS, OR OTHER POTENTIAL POLLUTANTS THAT MAY HAVE BEEN DISCHARGED TO, OR ACCUMULATE IN, THE PUBLIC RIGHTS OF WAYS OF THE CITY OF YERINGTON, EXISTING IRRIGATION DITCHES, OR NOT AS A RESULT OF CONSTRUCTION ACTIVITIES ASSOCIATED WITH THIS SITE DEVELOPMENT OR CONSTRUCTION PROJECT. SUCH MATERIALS SHALL BE PREVENTED FROM ENTERING THE STORM WATER PIPING, RETENTION, AND DETENTION SYSTEMS.
- ADDITIONAL CONSTRUCTION SITE DISCHARGE BEST MANAGEMENT PRACTICES MAY BE REQUIRED OF THE OWNER AND HIS OR HER AGENTS DUE TO UNFORESEEN EROSION PROBLEMS OR IF THE SUBMITTED PLAN DOES NOT MEET THE PERFORMANCE STANDARDS SPECIFIED IN THE N.D.E.P. CONSTRUCTION SITE BEST MANAGEMENT PRACTICES HANDBOOKS.
- TEMPORARY OR PERMANENT STABILIZATION PRACTICES WILL BE INSTALLED ON DISTURBED AREAS AS SOON AS PRACTICABLE AND NO LATER THAN 14 DAYS AFTER THE CONSTRUCTION ACTIVITY IN THAT PORTION OF THE SITE HAS TEMPORARILY OR PERMANENTLY CEASED. SOME EXCEPTIONS MAY APPLY. REFER TO STORM WATER GENERAL PERMIT NVRI00000, SECTION 1.B.1.a.(2).
- AT A MINIMUM, THE CONTRACTOR OR HIS AGENT SHALL INSPECT ALL DISTURBED AREAS, AREAS USED FOR STORAGE OF MATERIALS AND EQUIPMENT THAT ARE EXPOSED TO PRECIPITATION, VEHICLE ENTRANCE AND EXIT LOCATIONS AND ALL BMPs WEEKLY PRIOR TO A FORECASTED RAIN EVENT AND WITHIN 24 HOURS AFTER ANY ACTUAL RAIN EVENT. THE CONTRACTOR OR HIS AGENT SHALL UPDATE OR MODIFY THE STORMWATER POLLUTION PLAN AS NECESSARY. SOME EXCEPTIONS TO WEEKLY INSPECTIONS MAY APPLY, SUCH AS FROZEN GROUND CONDITIONS OR SUSPENSION OF LAND DISTURBANCE ACTIVITIES. REFER TO STORMWATER GENERAL PERMIT NVRI00000, SECTION 1.B.1.g.
- ACCUMULATED SEDIMENT IN BMPs SHALL BE REMOVED AT REGULAR INTERVALS, WITHIN 7 DAYS AFTER A STORMWATER RUNOFF EVENT, AND PRIOR TO THE NEXT ANTICIPATED STORM EVENT. SEDIMENT MUST BE REMOVED WHEN BMP DESIGN CAPACITY HAS BEEN REDUCED BY 50 PERCENT OR MORE.
- TOTAL DISTURBED AREA: 13.80 ACRES.
- ESTIMATED PROJECT DURATION: JULY 2023 THROUGH JULY 2024.
- A COPY OF THE NOTICE OF INTENT (NOI), LETTER OF AUTHORIZATION FROM NDEP, AND SWPPP SHALL REMAIN ON-SITE AT ALL TIMES. CONTRACTOR SHALL FOLLOW REQUIREMENTS SET FORTH IN THE SWPPP AT ALL TIMES.
- CONTRACTOR SHALL MODIFY THE SWPPP AS NEEDED TO PROVIDE CONTINUOUS PROTECTION FROM STORM WATER RUN-OFF.
- CONTRACTOR SHALL CREATE AND MAINTAIN A LOCATION FOR HANDLING AND DISPOSING OF CONCRETE AND CEMENT AND FOR VEHICLE STORAGE AND MAINTENANCE.
- REFER TO THE N.D.E.P. BEST MANAGEMENT PRACTICES HANDBOOK AND THE N.D.E.P. STRUCTURAL CONTROLS MANUAL FOR ALL BMPs TO BE UTILIZED DURING CONSTRUCTION.

APN 001-231-01

CONSTRUCTION SITE
ENTRANCE AND EXIT
DATE:

STORAGE
SHEDS

ROCK RIP-RAP (TYPICAL)
DATE:

FIBER ROLLS / STRAW
WADDLES
(TYPICAL)
DATE:

STORAGE SHEDS

EXISTING CH
E(14°E)=4386.07

STORAGE

WIND MAINT. ACCESS ROAD(s)

N 00°22'50" E 1286.29'

COTTONWOOD STREET(e)

SILT FENCE (TYP)
DATE:

PROPERTY LINE



CIVIL IMPROVEMENT PLANS FOR THE
PIONEER MOBILE HOME & RV PARK EXPANSION
EROSION CONTROL & BMP PLAN

Date: 7.21.2023
Drawn By: EPA
Designed By: EPA
Checked By: EPA

C-15
15 OF 20

1. HYDRANTS SHALL BE WHEELED RED PER M.V.F.P.D. REQUIREMENTS.
2. ALL HYDRANTS SHALL HAVE (2) 2 1/2" THREADED DISCHARGES AND (1) 5" STORM STEAMER DISCHARGE
ALL THREADS SHALL BE AS SPECIFIED FOR AMERICAN NATIONAL HOSE COUPLING.
3. OPERATING NUT SHALL BE 1 1/2" PENTAGON.
4. INSPECTION BY APPROPRIATE AGENCY SHALL BE REQUIRED PRIOR TO BACKFLING.
5. MINIMUM DEPTH OF MAIN SHALL BE 42"
6. LANDER CO. - BUTTERFLY VALVE SHALL BE USED IN LIEU OF GATE VALVE IN STREET.
7. WATER CO. SHALL BE PVC CLASS 150.
8. NO FENCES SHALL BE ALLOWED WITHIN 3' OF ANY PORTION OF A FIRE HYDRANT.
9. CURBS IN FRONT OF FIRE HYDRANTS SHALL BE PAINTED RED. THE TOTAL PAINTED SURFACE SHALL BE 2 FEET, 7 1/2 FEET IN EACH DIRECTION FROM THE CENTER OF THE FIRE HYDRANT.

- NOTES:
1. MATERIAL USED FOR THRUST BLOCKING SHOULD NOT PREVENT ACCESS TO THE BOLT ASSEMBLY.
 2. MINIMUM DISTANCE BETWEEN SADDLE, COLLARS, JOINTS, SERVICES, TAPS, ETC. WILL BE 18" CLEAR.
 3. SADDLE TO BE HYDROSTATICALLY PRESSURE TESTED TO CLASS RATING OF THE PIPE PRIOR TO TAP.
 4. ALL FITTINGS TO BE POLY WRAPPED PRIOR TO CONCRETE PLACEMENT.

1. PLATFORM NOT SHOWN FOR CLARITY.
2. INSTALL PER MANUFACTURER'S SPECIFICATIONS.
3. METER BOX SHALL BE INSTALLED 1' (ONE FOOT) FROM PROPERTY LINE.
4. CORPORATION STOP, CURB STOP AND SERVICE LINE TO BE SAME SIZE.
5. SERVICE CLAMPS SHALL BE SPECIFICALLY DESIGNED FOR USE ON
PVC PIPE WITH CAST IRON O.D.'S.
6. SEE WATER CONSTRUCTION PLANS FOR SERVICE LOCATION.

1. CONCRETE FOR THURST BLOCKS SHALL HAVE A MINIMUM 28-DAY COMPRESSIVE STRENGTH OF 1,000 PSI (PER THE STANDARD SPECIFICATIONS FOR PUBLIC WORKS CONSTRUCTION - ORANGE COUNTY, CA). BULK CONCRETE MIX IS NOT ALLOWED.
2. THURST BLOCKS SHALL BE CAST AT CLASS 150 TYPE AT TEST PRESSURE OF 150 PSI, WITH 2000 PSI BEARING CAPACITY. INSTALLATIONS USING DIFFERENT PIPE, TEST PRESSURES, AND/OR SOIL TYPES SHALL ADJUST AREAS ACCORDINGLY, SUBJECT TO APPROVAL OF ENGINEER.
- FOR OTHER TEST PRESSURES: $\text{TEST PRESSURE (PSI)} \times \text{AREA IN TABLE ABOVE}$
3. THURST BLOCKS SHALL BE POURING AGAINST UNDISTURBED SOIL, IN CASES WHERE THIS IS NOT PRACTICAL, BACKFILL AREA BETWEEN THURST BLOCKS WILL BE FOLDED WITH TYPE 2, CLASS II AGGREGATE BASE (PER SECTION 200.01.03 OF THE STANDARD SPECIFICATIONS FOR PUBLIC WORKS CONSTRUCTION - ORANGE COUNTY, CA). BACKFILL SHALL BE PLACED TO THE TOP OF EACH THURST BLOCK. MOISTURE CONTENT AS DETERMINED BY PROCEDURES SET FORTH IN ASTM D 1557, OUT-BACK COMPACTED AGGREGATE BASE TO EXPOSE A FIRM SURFACE, THEN POUR THURST BLOCKS. FIRSTS AND FACE OF PILES TO BE TOP OF EACH THURST BLOCK.
4. WRAP ALL FITTINGS WITH POLY WRAP PRIOR TO CORRECT PLACEMENT.

1. GATE VALVE SHALL BE AWWA C500 GATE VALVE.
2. SEE DETAIL FOR THRUST BLOCK CONSTRUCTION.
3. CONCRETE FOR THRUST BLOCK SHALL BE CLASS C PORTLAND CEMENT CONCRETE.
4. CONCRETE FOR COLLAR SHALL BE CLASS AA OR DA PORTLAND CEMENT CONCRETE WITH FIBER MESH.
5. WHERE CENTER OF PIPE EXCEEDS 5 FOOT DEPTH PROVIDE EXTENSION STEM WITH STEM GUIDE.

- NOTES:
1. RISER PIPE TO BE BRASS OR COPPER. ELBOWS AND FITTINGS TO BE BRASS. FLANGED DUCTILE IRON TO BE USED FOR PIPES 4" AND GREATER.
2. REDUCED PRESSURE BACKFLOW PREVENTER RESILIENT SEATED SHUTOFF VALVES REQUIRED.
3. BACKFLOW DEVICE TO BE REDUCED PRESSURE PRINCIPLE (SIZE AS INDICATED ON PLANS).

1. ALL SERVICE LINE COUPLING FITTINGS SHALL BE MUELLER CTS 110 COMP. w/ NIP OR APPROVED EQUAL.
2. ALL SERVICE VALVES SHALL BE SAME SIZE AS SERVICE LINES (ON 3" SERVICE, USE 4" GATE VALVE AND PIPE).
3. SERVICE CLAMPS SHALL BE FACTORY COATED EPOXY WITH STAINLESS STEEL BAND.
4. MINIMUM DISTANCE BETWEEN PAPS AND MANLINE FITTINGS, INCLUDING BELLS SHALL BE 18".
5. ALL METER SETS TO BE PLACED 4'-4" FROM BACK FACE OF CURB. IN AREAS WHERE NO CURB IS PRESENT, THE FRONT OF THE METER IS TO BE SET AS DIRECTION BY C.W.A.U.
6. TAPPING SADDLES 3" OR LARGER SHALL BE STAINLESS STEEL, HAVE A FULL CIRCUMFERENTIAL SEAL, AND HAVE EITHER A STAINLESS STEEL OR BRITILE IRON FLANGE.
7. UPON ABANDONING OF SERVICE TAP, WATER UTILITY SHALL BE NOTIFIED SO THAT METER CAN BE REMOVED.
8. ENTRY REQUESTING ABANDONMENT SHALL REMOVE EXISTING METER BOX AND EXPOSE CORP STOP FOR SHUT-OFF. ALL PLUMBING SHALL BE DISCONNECTED FROM CORP AND PLUGGED AT STREET. WATER UTILITY SHALL BE NOTIFIED FOR INSPECTION OF CORP ASSEMBLY PRIOR TO BACKFILLING.

- NOTES:
1. RISER PIPE TO BE BRASS OR COPPER. ELBOWS AND FITTINGS TO BE BRASS. FLANGED DUCTILE IRON TO BE USED FOR PIPES 4" AND GREATER.
2. REDUCED PRESSURE BACKFLOW PREVENTER RESILIENT SEATED SHUTOFF VALVES REQUIRED.
3. BACKFLOW DEVICE TO BE REDUCED PRESSURE PRINCIPLE (SIZE AS INDICATED ON PLANS).

1. USE A TRAFFIC RATED LID AND BOX WITH READING LID IN ALL TRAFFIC AREAS.
2. METER SHALL BE INSTALLED SO AS TO ACHIEVE A WATER TIGHT SEAL.
3. CUT TWO PIECES OF 1" METAL PIPE 18" LONG AND INSTALL THROUGH THE B
EYE SUPPORTS.
4. BYPASS NOT REQUIRED FOR SINGLE FAMILY RESIDENTIAL APPLICATION.

1. VALVE BOX MUST BE DIAFFER RATED, (CHRISTY G-BOX OR EQUAL)
2. MIN. OF 10" INSIDE DIAMETER.
3. CAST IRON LID MARKED "WATER" FOR WATER LINE APPLICATIONS. CAST IRON LID MARKED "SEWER" WATER LID MARKED "SEWER" WHEN INSTALLED ON A RECLAMED WATER MAIN. LID SHALL BE MARKED "SS FORCE MAIN" OR "SS FM" WHEN INSTALLED ON A SANITARY SEWER FORCE MAIN.
4. RISER OF 6" OR 8" PVC EXTENDED IN VALVE CAN MIN. OF 6". USE SAME MATERIAL AS NEW MAIN LINE.
5. TORQUE BOLTS TO MANUFACTURER'S RECOMMENDATIONS.
6. ALL NEW VALVE BOXES TO BE SET TO GRADE ONLY ONE GRADE RING PER VALVE BOX.
7. R.C.W. TO BE POWDER COATED PURPLE.
8. CONCRETE COLLAR TO BE 6"x6" 4000 P.S.I. WITH FIBER MESH.

1. WATERLINES GREATER THAN 12-INCHES SHALL REQUIRE DESIGN BY A NEVADA LICENSED ENGINEER
2. COMBINATION AIR VALVES TO BE INSTALLED AT ALL HIGH POINTS. TO BE SIZED BY THE ENGINEER.
3. ALL CROSSINGS CLEARANCES AND PROTECTIONS SHALL CONFORM TO NAC 443A.
4. ALL FITTINGS SHALL CONFORM TO ANNA CT10, CT13 AND/OR CT11
5. MINIMUM DEPTH TO TOP OF PIPE = 42" IF ELEVATION > 5000'.

1. WATER DENSED BACKFILL AND TUNNELING SHALL BE BY SPECIAL PROVISION ONLY.
2. BACKFILL SHALL MEET THE REQUIREMENTS FOR CLASS "F" BACKFILL WITH NO ROCKS OVER 4" COMPACTED IN 6" (MAX) LAYS TO MIN. 90% OF MAX. DRY DENSITY.
3. BEDDING MATERIAL SHALL MEET REQUIREMENTS FOR CLASS "A" BACKFILL AS SHOWN IN SUBSECTION 200.02.03 OF THE SPECIFICATIONS. ALL BEDDING SHALL BE COMPACTED TO AT LEAST 90% OF MAX. DRY DENSITY.
4. FOR THE PURPOSE OF PAYMENT, EXCAVATION AND BACKFILL QUANTITIES ARE BASED ON THESE STANDARD DIMENSIONS, AND NO ADDITIONAL COMPENSATION WILL BE MADE. SHORING OR CUT SLOPES MAY BE REQUIRED FOR EXCAVATIONS, BUT THERE WILL BE NO ADDITIONAL PAYMENT. ALL EXCAVATIONS SHALL BE NO ADDITIONAL PAYMENT. ALL EXCAVATIONS SHALL CONFORM TO THE LATEST D.S.A. - REQUIREMENTS.
5. FOR TRENCHES IN ROADWAY SECTION, SEE TRENCH PATCH DETAILS.
6. NOT FOR USE IN CITY OF RENO, REFER TO DWG. R-24.
7. PLACE METALLIC LOCATION TAPE 1 FT. ABOVE WATER PIPE.


ALL WATER MAINS SHALL BE
DISINFECTED AND TESTED PER
AWWA C651.

ALL WATER MAINS SHALL BE
PRESSURE TESTED IN
ACCORDANCE WITH AWWA C605.

ALL POTABLE WATER PIPES, MATERIALS,
& APPURTENANCES MUST BE NSF/ANSI
61 CERTIFIED AS COMPATIBLE WITH
DRINKING WATER & THIRD PARTY
CERTIFIED AS LEAD FREE.
(CONTRACTOR IS RESPONSIBLE FOR
CERTIFICATION OF RATINGS BEING
SATISFIED)

NOTE:
ALL DETAILS
NOT TO SCALE.

NOTE:
BIGHORN CONSULTING IS NOT RESPONSIBLE
FOR ANY STRUCTURAL CALCULATIONS
AND/OR DESIGN. THIS INCLUDES, BUT IS NOT
LIMITED TO, SOUND OR RETAINING WALLS,
BUILDING FOUNDATIONS, FOOTINGS, FENCING,
TRASH ENCLOSURES, MASONRY, MONUMENT OR
OTHER SIGNS, AND SPECIAL INSPECTION
REQUIREMENTS OF SAID STRUCTURAL
ELEMENTS.

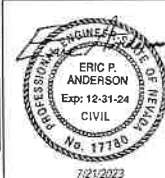


CIVIL IMPROVEMENT PLANS FOR THE
PIONEER MOBILE HOME & RV PARK EXPANSION
DETAILS SHEET

NEVADA

CITY OF VERMONT

Date: 7.21.2023
Drawn By: EPA
Designed By: EPA
Checked By: EPA

C-17
17 OF 20

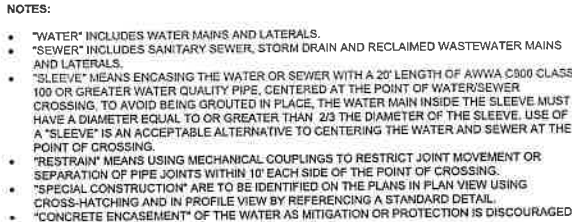
103
SEWER

DATE	REVISIONS	BY
03/04	UPDATE ENCASMENT REQUIREMENTS	ML
05/07	GENERAL EDIT: MIN LAT 62 ADDED	FR
11/07	REVISE NOTES, CLEARANCE & CROSS	FR
11/07	REDUCE MIN SEPARATION TO 1"	EB
04/08	MAJOR REVISIONS	EB

1. "SPECIAL CONSTRUCTION" IS REQUIRED WHENEVER:

6. SEWER MAINS RUN PARALLEL TO WATER MAINS WITH BETWEEN 6 FEET AND 10 FEET OF HORIZONTAL SEPARATION AND LESS THAN 18 INCHES VERTICAL SEPARATION BELOW WATER MAINS OR LATERALS
 7. SEWER SERVICE LATERALS RUN PARALLEL TO WATER MAINS OR WATER SERVICE LATERALS WITH LESS THAN 4 FEET OF HORIZONTAL SEPARATION AND LESS THAN 12 INCHES VERTICAL SEPARATION BELOW WATER MAINS OR LATERALS
 8. SEWER MAINS CROSSING WATER MAINS OR WATER SERVICE LATERALS WITH SEWER ABOVE THE WATER BY ANY DISTANCE OR SEWER BELOW WATER BY LESS THAN 18 INCHES
 9. SEWER SERVICE LATERALS CROSSING WATER MAINS OR WATER SERVICE LATERALS WITH SEWER ABOVE WATER BY ANY DISTANCE OR SEWER BELOW WATER BY LESS THAN 12 INCHES
 10. THE TERM "SEWER" IS INCLUSIVE OF STORM SEWER AND SANITARY SEWER FOR THE CONDITIONS LISTED ABOVE.
2. WHEN "SPECIAL CONSTRUCTION" IS REQUIRED, THE FOLLOWING MEASURES ARE TO BE FOLLOWED:
- a. WATER MAINS: ONE STOP OF WATER MAIN PIPE IS TO BE CENTERED OVER THE CROSSING WITH MECHANICAL RESTRAINTS INSTALLED ON ALL JOINTS WITHIN 10 FEET OF THE CROSSING.
 - b. WATER LATERALS: WATER LATERAL PIPE SHALL NOT CONTAIN SPICES OR JOINTS WITHIN 10 FEET OF THE CROSSING.
 - c. SANITARY SEWER: SANITARY SEWER MAIN AND LATERAL PIPES ARE TO BE CENTERED OVER THE CROSSING WITH WIGGATION TO ALL JOINTS WITHIN 10 FEET OF THE CROSSING. PIPE JOINTS ARE TO BE MECHANICALLY RESTRAINED, FUSED OR WELDED, OR WEE TASTM 03212E, WHERE THE SEWER MAIN IS TO REMAIN AS EXISTING, JOINTS MAY BE CONCRETE ENCASED IN PIPE OF THE OTHER MITIGATION METHODS LISTED.
 - d. STORM SEWER: STORM SEWER PIPE IS TO BE CENTERED OVER THE CROSSING WITH WIGGATION TO ALL JOINTS WITHIN 10 FEET OF THE CROSSING. PIPE JOINTS ARE TO HAVE INTERNAL OR EXTERNAL JOINT SEALANT, BE WATER TIGHT, WEE TASTM 03212E OR BE MECHANICALLY RESTRAINED, WHERE THE STORM SEWER MAIN IS TO REMAIN AS EXISTING, JOINTS MAY BE CONCRETE ENCASED IN PIPE OF OTHER MITIGATION METHODS LISTED.
 - e. WHEN WATER QUALITY PIPE CONFORMING TO AWWA REQUIREMENTS IS USED FOR BOTH INTERSECTING PIPES, NO ADDITIONAL MITIGATION IS REQUIRED FOR EITHER PIPE.
3. 6 INCHES MINIMUM VERTICAL SEPARATION IS TO BE MAINTAINED IN ALL CASES.
4. 6 FEET HORIZONTAL SEPARATION IS TO BE MAINTAINED IN ALL CASES FOR SEWER MAINS IN PARALLEL WITH WATER MAINS AND 4 FEET HORIZONTAL SEPARATION IS TO BE MAINTAINED IN ALL CASES FOR SEWER LATERALS IN PARALLEL WITH WATER MAINS.
5. REFERENCE NHD GUIDANCE FOR AREAS REQUIRING MITIGATION FOR WATER AND SEWER SEPARATION IS SET FORTH IN CHAPTER 200 FOR ADDITIONAL GUIDANCE ON MITIGATION REQUIREMENTS.

WATER/SEWER
SEPARATION NOTES

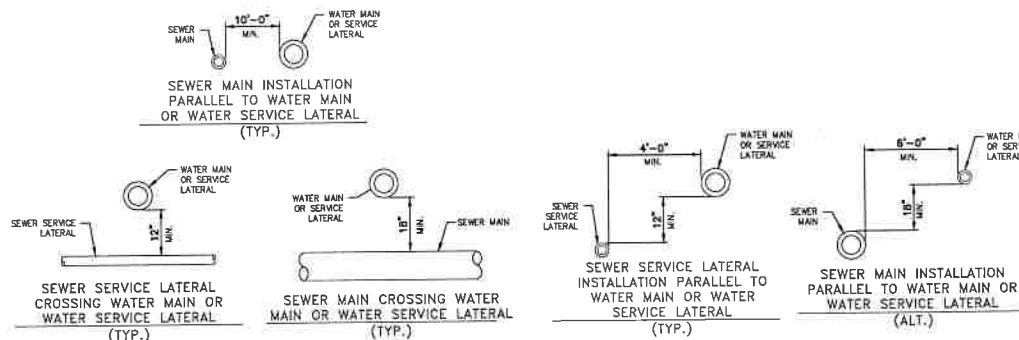

NOTES:

1. INSTALLATION OF WATER, SEWER AND STORM DRAIN MAINS AND LATERALS SHALL BE IN CONFORMANCE WITH NAC 445A.67155 TO NAC 445A.6718 FOR WATER AND SEWER SEPARATION AND CROSSING REQUIREMENTS.
2. WHENEVER POSSIBLE, SEWER LINES AND LATERALS SHALL BE INSTALLED IN SEPARATE TRENCHES IN THE TYPICAL CONFIGURATIONS SHOWN ABOVE. IF NOT THE CONTRACTOR SHALL OBTAIN WRITTEN APPROVAL FROM CITY ENGINEER FOR ANY OTHER CONFIGURATION.


WATER AND SEWER SEPARATION

NOTE:
THIS REPORT IS NOT RESPONSIBLE FOR
STRUCTURAL CALCULATIONS
THIS INCLUDES, BUT IS NOT
LIMITED TO, FOUND OR RETAINING WALLS,
RETAINING WALLS, FOOTINGS, FENCING,
CONCRETE, MASONRY, MONUMENT OR
AND SPECIAL INSPECTION
OF ANY OF SAID STRUCTURAL
ELEMENTS.

1. ALL WORK MUST CONFORM TO THE STANDARD SPECIFICATIONS FOR PUBLIC WORKS CONSTRUCTION (SPWC) AND THE AMERICAN WATER WORKS ASSOCIATION (AWWA) STANDARDS PER NAC 454.6.714.5 (1)(A).
2. WATER MAIN SHUTDOWNS/INTERRUPTION OF WATER/FIRE SERVICE:
- A. THE CONTRACTOR MUST MAKE A WRITTEN REQUEST WITH A MINIMUM OF 5 BUSINESS DAYS IN ADVANCE OF ANY PLANNED WATER MAIN SHUTDOWN AND OBTAIN APPROVAL FROM THE CITY WATER UTILITY MANAGER OR THEIR DESIGNEE PRIOR TO PLANNED SHUTDOWN.
- B. THE CONTRACTOR MUST PROVIDE WATER UTILITY CUSTOMERS TWO (2) DAYS WRITTEN NOTICE PRIOR TO ANY PLANNED WATER SERVICE SHUTDOWN. THE CONTRACTOR MUST USE THE CITY'S ESTABLISHED NOTIFICATION PROCEDURES AND MUST COORDINATE ALL WATER UTILITY CUSTOMERS CORRESPONDENCE WITH THE CITY WATER UTILITY MANAGER OR THEIR DESIGNEE. THE CONTRACTOR MUST PROVIDE THE CITY A COMPLETE LISTING OF THE DATE, TIME AND ADDRESS OF ALL PERSONS NOTIFIED FOR THE APPROVAL AND VERIFICATION. THE CONTRACTOR WILL BE SUBJECT TO DAMAGE CLAIMS SHOULD THEY FAIL TO PROPERLY NOTIFY CUSTOMERS OR MAINTAIN DOCUMENTATION OF CUSTOMER NOTIFICATIONS.
- C. NOTIFICATIONS FOR PRECAUTIONARY BOIL WATER SHUTDOWNS WILL BE DONE BY CITY STAFF. CITY STAFF IS RESPONSIBLE FOR SHUTTING OFF AFFECTED WATER METERS IMMEDIATELY BEFORE SHUTDOWN. CONTRACTOR TO COORDINATE SHUTDOWN WITH CITY STAFF TO LIFT THE AMOUNT OF DISRUPTION TO CUSTOMERS.
- D. THE TOTAL TIME OF ANY WATER SERVICE INTERRUPTION IS LIMITED TO 5 HOURS MAXIMUM UNLESS APPROVED OTHERWISE IN WRITING BY THE CITY MANAGER OR THEIR DESIGNEE. IF THE SHUTDOWN OR INTERRUPTION IS LONGER THAN APPROVED TIME, THE CONTRACTOR MUST SUPPLY EACH RESIDENT WITH 2 GALLONS OF BOTTLED WATER PER EXTRA HOUR OF OUTAGE ON THE HOUR.
- E. PLANNED WATER MAIN SHUTDOWNS WILL ONLY BE SCHEDULED FOR MONDAYS THROUGH WEDNESDAYS, EXCLUDING THE WORKING DAYS BEFORE AND AFTER A HOLIDAY. IF A HOLIDAY IS ON A TUESDAY, WEDNESDAY OR THURSDAY, NO SHUTDOWNS WILL BE ALLOWED THAT WEEK, UNLESS PERMISSION IS GIVEN BY THE WATER UTILITY MANAGER OR THEIR DESIGNEE.
- F. ONCE WORK IS COMPLETED, TWO CONSECUTIVE BACTERIOLOGICAL SAMPLES TAKEN BY CITY WATER OPERATORS ARE NEEDED TO CONFIRM THE ABSENCE OF TOTAL COLIFORM BACTERIA. AFTER THE SECOND SUCCESSFUL TEST, THE PRECAUTIONARY BOIL WATER NOTICE MAY BE RESCINDED BY CITY STAFF.
3. THE CONTRACTOR MUST NOT OPERATE ANY EXISTING CITY WATER VALVES, INCLUDING METER SHUT OFF VALVES. CONTRACTOR MUST NOTIFY THE FIRE DEPARTMENT OF ANY FIRE HYDRANTS AFFECTED BY THE CONSTRUCTION.
4. WATER MAINS MUST BE PVC C900, SDR 18 MINIMUM WALL THICKNESS UNLESS HIGHER PRESSURE IS SPECIFIED ON THE PLANS. ALL SEPARATIONS MUST BE IN ACCORDANCE WITH THE NEVADA DIVISION OF ENVIRONMENTAL PROTECTION RULES AND REGULATIONS. WATER SERVICES 2 INCHES OR LESS MUST BE C901 CTS PE TUBING, MINIMUM PRESSURE CLASS 200 PSI. WATER SERVICES 4 INCHES OR GREATER MUST BE PVC C900, DR 18 OR AS SPECIFIED ON THE PLANS.
5. MAINTAIN 18 INCHES VERTICAL AND 5 FEET HORIZONTAL SEPARATION BETWEEN ALL UNDERGROUND UTILITY LINES AND WATER LINES. IF WATER LINE IS BELOW POWER LINE OR IS WITHIN 18 INCH VERTICAL SEPARATION OF POWER LINE, POWER LINE APPROVE LINE MUST BE EMBEDDED WITH A 4 INCHES MINIMUM OF CONCRETE EXTENDING 5 FEET EACH SIDE OF CROSSING. COMPLETE ENCASEMENT OF WATER LINES IS NOT ALLOWED. PIPELINE DEPTHS MUST BE INSTALLED PER PLAN TO AVOID ADDITIONAL HIGHLIGHTS IN THE WATERLINE AND TO SUPPORT AIR RELIEF VALVE LOCATIONS SHOWN ON THE PLANS.
6. ALL HOT TAPS, A HIGH BRACKET TO 12 INCH DIAMETER, ARE TO BE PERFORMED BY EITHER THE CITY WATER UTILITY OR A CERTIFIED AND LICENSED TAPPER. THE CONTRACTOR MUST CONTACT THE WATER OPERATIONS SUPERVISOR AT LEAST 2 WORKING DAYS PRIOR TO SCHEDULING HOT TAP DATE AND TIME. HOT TAPS ARE PERFORMED MONDAY THRU THURSDAY EXCLUDING THE WORKING DAYS BEFORE AND AFTER A HOLIDAY. IF NOT TAPPING THE MONDAY THRU THURSDAY EXCLUDING THE WORKING DAYS BEFORE AND AFTER A HOLIDAY, THE CITY WATER UTILITY MUST BE HYDROTESTED TO PRESSURE TESTED TO 150 PSI TO MINIMUM OF THE PIPE SYSTEM FOR A MINIMUM OF 5 MINUTES BY THE WATER UTILITY PERSONNEL. FOR ALL TAPS PERFORMED BY THE CONTRACTOR, ALL TAPPING EQUIPMENT MUST BE INSPECTED BY AND DISINFECTED IN THE PRESENCE OF CITY FORCES PRIOR TO TAPPING A CITY MAIN.
7. WATER VALVE MARKERS MUST BE BLUE CRYSTALLINE UTILITY MARKER (50W-3000G), 5 FEET-2 INCHES (3'-2") WITH WATER VALVE DECAL OR APPROVED EQUAL. PLANT MARKER NO MARKER IN 3 FEET FROM THE VALVE OR AS DIRECTED BY THE CITY INSPECTOR.
8. REDUCED PRESSURE PRINCIPLE AND DOUBLE CHECK VALVE BACKFLOW ASSEMBLIES MUST BE APPROVED BY THE CITY INSPECTOR, AND TESTED BY A CERTIFIED BACKFLOW ASSEMBLY TESTER. TEST RESULTS MUST BE APPROVED BY THE CITY INSPECTOR. FOR NEW WATER METER SIZES, THE REQUIRED BACKFLOW PREVENTION DEVICE MUST BE APPROVED BY THE CITY INSPECTOR. THE REQUIRED BACKFLOW PREVENTION DEVICE MUST BE INSTALLED, UNLESS THE CITY ENGINEER OR PUBLIC WORKS DIRECTOR OFFERS OTHERWISE. THE SERVICE WILL BE LOCKED OFF IF INSPECTIONS AND CERTIFICATIONS ARE NOT COMPLETED AS SPECIFIED ABOVE.
9. ALL WATER MAIN, WATER/FIRE SERVICE, AND BACKFLOW PREVENTION INSPECTIONS AND TESTING MUST BE APPROVED PRIOR TO APPROVAL OF ANY CERTIFICATE OF OCCUPANCY.
10. A WATER MAIN MUST NOT BE PLACED INTO SERVICE AFTER ITS INITIAL CONSTRUCTION UNTIL THE WATER MAIN HAS BEEN HYDROTESTED TO PRESSURE TESTED TO 150 PSI TO MINIMUM OF THE PIPE SYSTEM. AS ADOPTED BY REFERENCE IN NAC 454.6.663.3 CITY STAFF WILL BE RESPONSIBLE FOR PERFORMING AND FUNGING UP TO (2) TWO BACTERIOLOGICAL TESTS PER RUN OF PIPE CONSTRUCTED. IF MORE THAN TWO TESTS ARE REQUIRED THE COST WILL BE PLACED ON THE CONTRACTOR. TWO (2) TESTS PER TESTED SECTION OF PIPE. THE CONTRACTOR SHALL BE RESPONSIBLE FOR THE COST OF THE TESTS. THE SYSTEM SHALL BE HYDROTESTED TO PRESSURE TESTED TO 150 PSI TO MINIMUM OF THE PIPE SYSTEM. FROM EVERY 1200 FEET OF MAIN, AT THE END OF THE LINE, AND FROM EACH BRANCH, BACTERIOLOGICAL TEST SAMPLES WILL NOT BE COLLECTED ON FRIDAYS, WEEKENDS, CITY OBSERVED HOLIDAYS OR THE DAY BEFORE A CITY OBSERVED HOLIDAY, UNLESS AUTHORIZED BY THE WATER UTILITY MANAGER OR THEIR DESIGNEE. THE RESULTS OF THE WATER MAIN ANALYSES INDICATING THAT THE WATER MEETS PRIMARY DRINKING WATER STANDARDS FOR COLIFORM BACTERIA (ABSENT OF COLIFORM BACTERIA) MUST BE OBTAINED PER AWWA STANDARD C601.
11. DISINFECTION TABLETS MUST BE PLACED USING LOCUTEC H301 METACRYLATE ADHESIVE OR APPROVED FOOD GRADE NSF CERTIFIED GROUT, PROVIDE 30 MINUTE ADHESIVE CURING TIME TO EXPOSURE TO THE WATER. THE DISPOSAL OF ANY SPENT CHLORINE SOLUTIONS MUST BE COORDINATED WITH THE CITY.
12. ALL ASBESTOS CEMENT (ACE) PIPE CUTS SHALL BE MADE USING A CHAIN STIFF SHAVING TOOL. NO SAWING OR POWER PIPE WILL BE ALLOWED. COORDINATE WITH CITY WATER DIVISION PRIOR TO CUTTING OR CONNECTING TO EXISTING ASBESTOS CEMENT PIPE. ALLOW THE CITY TO OBTAIN A WATER SAMPLE DOWNSTREAM FROM WORK LOCATION AFTER CONSTRUCTION TO TEST FOR ASBESTOS. THE RESULTS, ALL FITTINGS MUST BE RESTRAINED. ALL TESTING MUST BE DONE UNDER THE DIRECT SUPERVISION OF CITY INSPECTOR OR THEIR DESIGNEE.
13. PRIOR TO ANY PRESSURE TESTING, A SAMPLE OF THE WATER IN THE MAIN MUST PASS AN INITIAL BACTERIOLOGICAL WATER QUALITY TEST.
- THE PIPING INSTALLED IN A DISTRIBUTION SYSTEM MUST, IF THE PIPING CONSISTS OF:
- A. OUTLET IRON, BE PRESSURE TESTED IN ACCORDANCE WITH AMERICAN WATER WORKS ASSOCIATION STANDARD C600, AS ADOPTED BY REFERENCE IN NAC 454.6.663.3.
- B. PVC, BE PRESSURE TESTED IN ACCORDANCE WITH AMERICAN WATER WORKS ASSOCIATION STANDARD C605, AS ADOPTED BY REFERENCE IN NAC 454.6.663.3.
- C. ALL OTHER MATERIALS SHALL BE PRESSURE TESTED IN ACCORDANCE WITH STANDARD SPECIFICATIONS FOR PUBLIC WORKS CONSTRUCTION AND AWWA STANDARDS AS ADOPTED BY REFERENCE IN NAC 454.6.663.3.
14. ALL PARTS OF THE PIPELINE MUST BE BACKFILLED AND IRRADED SUFFICIENTLY TO PREVENT MOVEMENT UNDER PRESSURE. DO NOT PRESSURE TEST AGAINST FRESHLY POURED CONCRETE. THRUST BLOCKS ALLOW A MINIMUM OF 24 HOURS FOR CONCRETE TO SET BEFORE TESTING. TESTING SHALL BE DONE WITH KEPTY THRUST RESTRAINTS OR EQUIVALENTS. ALL FITTINGS MUST BE RESTRAINED. ALL TESTING MUST BE DONE UNDER THE DIRECT SUPERVISION OF CITY INSPECTOR OR THEIR DESIGNEE.
15. DURING CONSTRUCTION OF WATER MAINS, ANY OPENINGS IN UNFINISHED PIPING OR APPURTENANCES MUST BE SEALED AT THE END OF EACH WORKING DAY OR WHENEVER THE OPENINGS ARE NOT NEEDED. PLUGS TO BE USED TO PREVENT THE ENTRY OF BRISKS OR OTHER DEBRIS INTO THE WATER MAIN AND OTHER SOURCES OF POLLUTION OR CONTAMINATION.
16. ALL PIPE FITTINGS, AND ASSOCIATED APPURTENANCES MUST BE INSPECTED FOR DEFECTS PRIOR TO INSTALLATION. ANY DEFECTIVE, DAMAGED OR MATERIALS MUST BE REPAIRED OR REPLACED. ALL FOREIGN MATERIAL OR DIRT MUST BE REMOVED FROM THE INTERIOR OF THE PIPE, FITTINGS, AND APPURTENANCES BEFORE LOWERING INTO POSITION IN THE TRENCH AND MUST BE KEPT CLEAN DURING AND AFTER LAYING.
17. ALL WATERLINE MATERIALS MUST BE CERTIFIED TO NATIONAL SANITATION FOUNDATION/AMERICAN NATIONAL STANDARDS INSTITUTE (NSF/ANSI) 61 AND 372 STANDARDS (OR APPROVED EQUIVALENT).
18. SOIL RETENTION MUST BE PROVIDED AROUND WATER METER BOXES, FIRE HYDRANTS AND OTHER FACILITIES IF SLOPES EXCEED 15%.
19. RESTRAINED PUSH-ON JOINTS AND MECHANICAL JOINTS FOR PIPE MUST BE DESIGNED FOR 235 PSR WATER OPERATING PRESSURE UNLESS OTHERWISE NOTED. THE CONTRACTOR MUST COMPLY WITH THE MANUFACTURERS RECOMMENDATIONS REGARDING MECHANICALLY RESTRAINED JOINTS AND MUST ENSURE THAT SUFFICIENT PIPE LENGTH IS JOINED TO RESTRICT MOVEMENT. RESTRAINTS MUST BE KEPT IN PLACE THROUGHOUT THE CONSTRUCTION OF ALL PROPOSED JOINTS. CONCRETE THRUSTS MUST BE USED WHEN CONNECTING TO EXISTING PIPING THAT HAS INSUFFICIENT THRUST RESTRAINT.
20. ALL STANDARD SERVICE (NOT SUBMERGED) BOLTS, ANCHOR BOLTS AND NUTS MUST BE STAINLESS STEEL 304 COATED WITH TRIPAC 2000 BLUE, XTALAN 1424 OR APPROVED EQUAL, EXCEPT AS OTHERWISE SHOWN OR SPECIFIED. SUBMERGED SERVICE BOLTS, NUTS, WASHERS, THE RODS, AND OTHER THREADED FASTENERS MUST BE TYPE 316 STAINLESS STEEL COATED WITH TRIPAC 2000 BLUE, XTALAN 1424 OR APPROVED EQUAL.
21. CONTRACTOR'S PERSONNEL PERFORMING WORK ON ASBESTOS OR TRANSITE PIPE, INCLUDING WITHOUT LIMITATION CUTTING, TAPPING, REPAIRING, OR REMOVING, MUST HAVE SUCCESSFULLY COMPLETED SPECIALIZED ASBESTOS TRAINING IN THE HANDLING AND DISPOSAL OF ASBESTOS PRIOR TO THE PERFORMANCE OF ANY SUCH WORK. THE CONTRACTOR MUST HIRE A CONTRACTOR THAT HAS SUCCESSFULLY COMPLETED SPECIALIZED ASBESTOS TRAINING IN THE HANDLING AND DISPOSAL OF ASBESTOS TO PERFORM SUCH WORK.

WATER
GENERAL NOTES

NOTE:
ALL DETAILS
NOT TO SCALE.

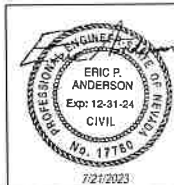


**CIVIL IMPROVEMENT PLANS FOR THE
PIONEER MOBILE HOME & RV PARK EXPANSION
DETAILS SHEET**

NEVADA

CITY OF VERINGTON

Date: 7.21.2023
Drawn By: EPA
Designed By: EPA
Checked By: EPA

C-18
18 OF 20

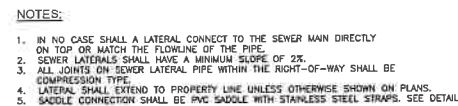

ORIGINAL GROUND

SS WARNING TAPE

FINISHED SUBGRADE

ORIGINAL GROUND

BACKFILL

MIN 140N REQUIRED FOR SEWER & STORM DRAIN IF CLASS B, C OR D BEDDING IS USED

12" MIN. OR 15" MIN. DIA.

BEDDING

12" 12" 12"

PPE 0.8 PPE 0.8

12 GAUGE SOLID COPPER TRACER WIRE REQUIRED FOR SANITARY SEWER FORCE MAIN

SS WARNING TAPE

FINISHED SUBGRADE OR ORIGINAL GROUND

BACKFILL

BEDDING

12" MIN. OR 15" MIN. DIA.

12" 12" 12"

PPE 0.8 PPE 0.8

12 GAUGE SOLID COPPER TRACER WIRE REQUIRED FOR SANITARY SEWER FORCE MAIN

NOTES

1. Water densified backfill and tunneling shall be by special provision only.
2. Backfill shall meet the requirements for class "C" backfill in 12"(max.) lifts to minimum 90% of maximum dry density.
3. Bedding material shall meet requirements for class "A" backfill as shown in sub-section 500.03.02 of standard specified by the agency and shall be compacted to at least 90% of maximum dry density.
4. For the purpose of payment, excavation and backfill quantities are based on these standard drawing, and no additional compensation will be made. Shoring or sloped cuts may be necessary, but there will be additional payment. All excavations shall conform to the latest O.S.H.A. requirements.
5. For trenches in roadway section, see Trench Patch Details (W2.2).
6. Clay pipes shall be installed if class B, C or D bedding is used for sanitary sewer.
7. For pipes 36" dia. or larger, dimension from outside edge of pipe to trench wall shall be 18".


Technical drawing of a hydrant assembly, showing a side view and a top view of the hydrant body and riser pipe.

NOTES:

- 1) HOSE BIB SHALL ACCOMMODATE STANDARD 3/4" GARDEN HOSE.
- 2) ALL FITTINGS SHALL BE "NO LEAD" BRASS MEETING UNS C89833 AS PER ASTM B584.

Dimensions and Labels:

- 30"**: Vertical dimension from finished grade to the top of the hydrant body.
- 24"**: Vertical dimension from finished grade to the top of the hydrant body.
- 30"**: Vertical dimension from finished grade to the top of the hydrant body.
- MIN. BURY**: Minimum burial depth for the hydrant body.
- MIN. BURY**: Minimum burial depth for the hydrant body.
- FINISHED GRADE**: Horizontal line indicating the ground level.
- FROST LINE**: Horizontal line indicating the depth of the frost line.
- SEE DETAIL BELOW FOR CONCRETE PAD DETAILS**: Callout pointing to the concrete pad area.
- LOOSE GRAVEL/STONE AROUND VALVE BODY FOR DRAINAGE (MINIMUM 1 CU. FT.)**: Callout pointing to the gravel area around the hydrant body.
- 1" NPT DRAIN HOLE**: Callout pointing to the drain hole in the riser pipe.
- 1" DIAMETER WITH THREADED TO COMPRESSION FITTING AT HYDRANT.**: Callout pointing to the threaded section of the riser pipe.
- WATER LINE**: Callout pointing to the water line connection.

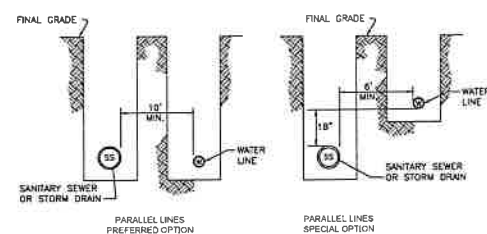25
WAT

NOTES:
1) SEPARATIONS CAN BE ALTERED IN THE FIELD BASED ON UNDERGROUND WATER PIPE, SEWER PIPE, AND ELECTRICAL CONDUIT ROUTING

PLAN VIEW

RV STALL ASPHALT

RV STALL ASPHALT

4" P.C.C. (SEE NOTES)

4" STANDARD RV SEWER CONNECTOR - NPT THREADED (MIN. 2" ABOVE CONCRETE SURFACE)

ELECTRIC PEDESTAL (REF. SITE ELECTRICAL PLANS)

FROST FREE WATER HOSE BIB WITH VACUUM BREAKER SIPHON

6.5' MIN.

2.5' MIN.

1.0' MIN.

6" TYP.

1.0' MIN.

PROFILE VIEW

FINISH GRADE

4" STANDARD RV SEWER CONNECTOR - NPT THREADED (MIN. 2" ABOVE CONCRETE SURFACE)

4" P.C.C. (SEE NOTES)

2" MIN.

4.5' - 18" TYP.

30" MIN.

24" MIN. BURY

FROST LINE

4" - TYPE 2 CLASS B AGGREGATE BASE MOISTURE CONDITIONED TO WITHIN 2% OF OPTIMUM DETERMINED BY THE ASTM D1557 STANDARD AND COMPACTED TO 95% MAXIMUM DRY DENSITY.

6" (MIN.) SUBGRADE MOISTURE CONDITIONED TO WITHIN 2% OF OPTIMUM DETERMINED BY THE ASTM D1557 STANDARD AND COMPACTED TO 90% MAXIMUM DRY DENSITY

Diagram illustrating the required rip rap and rebar details for a pipe crossing a pond:


- TOP OF POND
- 16"
- 6" MIN. ABOVE PIPE
- SD PIPE
- SD INLET
- BOTTOM OF POND
- RIP RAP PER PLANS
- BURY CENTER VERTICAL REBAR AND END VERTICAL REBARS 30" MINIMUM DEPTH INTO EARTH
- 5'

Diagram illustrating the construction of a concrete structure, likely a pond or foundation, showing the placement of rebar and the contractor's instructions:

- 6" MIN. FROM PIPE EDGES
- CONTRACTOR TO CONSTRUCT TRUSS RACK USING #4 REBAR @ A 4" O.C. GRID, PLACE AROUND INLET STRUCTURE.
- 6" MIN. ABOVE PIPE
- BOTTOM OF POND
- 30"
- RIPP RAP PER PLANS
- BURY CENTER VERTICAL REBAR AND END VERTICAL REBAR 30" MINIMUM DEPTH INTO EARTH

2
W

NOTE:
BIGHORN CONSULTING IS NOT RESPONSIBLE
FOR ANY STRUCTURAL CALCULATIONS
AND/OR DESIGN. THIS INCLUDES, BUT IS NOT
LIMITED TO, SOUND OR RETAINING WALLS,
BUILDING FOUNDATIONS, FOOTINGS, FENCING,
TRASH ENCLOSURES, MASONRY, MONUMENT OR
OTHER SIGNS, AND SPECIAL INSPECTION
REQUIREMENTS OF SAID STRUCTURAL
ELEMENTS.

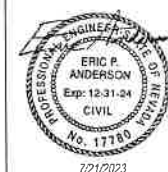


GENERAL ELECTRICAL SPECIFICATIONS FOR DWELLING UNITS

ELECTRICAL SYMBOLS LIST ^{1,2,3}	
SYMBOL	DESCRIPTION
	DUPLEX RECEPTACLE - DECORA STYLE +15" AFF (BOTTOM OF BOX) UNLESS OTHERWISE NOTED
	DUPLEX RECEPTACLE WITH INTEGRAL GROUND FAULT PROTECTION +15" AFF (BOTTOM OF BOX) UNLESS OTHERWISE NOTED
	DUPLEX RECEPTACLE - DECORA STYLE WITH TWO INTEGRAL USB CHARTER PORTS +15" AFF (BOTTOM OF BOX) UNLESS OTHERWISE NOTED
	DUPLEX RECEPTACLE - DECORA STYLE WITH TAMPER RESISTANT PROTECTION +15" AFF (BOTTOM OF BOX) UNLESS OTHERWISE NOTED
	DUPLEX RECEPTACLE WITH INTEGRAL GFI PROTECTION AND EXTRA-DUTY WEATHERPROOF IN-USE HOOD +15" AFF (BOTTOM OF BOX) UNLESS OTHERWISE NOTED
	DUPLEX RECEPTACLE - DECORA STYLE +48" AFF (TOP OF BOX) UNLESS OTHERWISE NOTED
	DUPLEX RECEPTACLE WITH INTEGRAL GROUND FAULT PROTECTION +48" AFF (TOP OF BOX) UNLESS OTHERWISE NOTED
	DUPLEX RECEPTACLE - DECORA STYLE WITH TWO INTEGRAL USB CHARTER PORTS +48" AFF (TOP OF BOX) UNLESS OTHERWISE NOTED
	DUPLEX RECEPTACLE - DECORA STYLE WITH TAMPER RESISTANT PROTECTION +48" AFF (TOP OF BOX) UNLESS OTHERWISE NOTED
	DUPLEX RECEPTACLE WITH INTEGRAL GFI PROTECTION AND EXTRA-DUTY WEATHERPROOF IN-USE HOOD +48" AFF (TOP OF BOX) UNLESS OTHERWISE NOTED
	DOUBLE DUPLEX RECEPTACLE - DECORA STYLE +15" AFF (BOTTOM OF BOX) UNLESS OTHERWISE NOTED
	DOUBLE DUPLEX RECEPTACLE WITH INTEGRAL GROUND FAULT PROTECTION +15" AFF (BOTTOM OF BOX) UNLESS OTHERWISE NOTED
	DOUBLE DUPLEX RECEPTACLE - DECORA STYLE WITH FOUR INTEGRAL USB CHARTER PORTS +15" AFF (BOTTOM OF BOX) UNLESS OTHERWISE NOTED
	DOUBLE DUPLEX RECEPTACLE - DECORA STYLE WITH TAMPER RESISTANT PROTECTION +15" AFF (BOTTOM OF BOX) UNLESS OTHERWISE NOTED
	DOUBLE DUPLEX RECEPTACLE - DECORA STYLE +48" AFF (TOP OF BOX) UNLESS OTHERWISE NOTED
	DOUBLE DUPLEX RECEPTACLE WITH INTEGRAL GROUND FAULT PROTECTION +48" AFF (TOP OF BOX) UNLESS OTHERWISE NOTED
	DOUBLE DUPLEX RECEPTACLE - DECORA STYLE WITH FOUR INTEGRAL USB CHARTER PORTS +48" AFF (TOP OF BOX) UNLESS OTHERWISE NOTED
	DOUBLE DUPLEX RECEPTACLE - DECORA STYLE WITH TAMPER RESISTANT PROTECTION +48" AFF (TOP OF BOX) UNLESS OTHERWISE NOTED
	JUNCTION BOX - SIZED AS REQUIRED
	SPECIAL CONFIGURATION RECEPTACLE - NEMA CONFIGURATION AS NOTED
	DATA/TELECOM BACK-BOX AND CONDUIT SINGLE-GANG BOX WITH 3/4" CONDUIT STUBBED INTO ACCESSIBLE CEILING SPACE
	SAFETY DISCONNECT SWITCH FRAME AMPACITY/FUSE AMPACITY/POLE QUANTITY, VOLTAGE CLASS, ENCLOSURE RATING AS NOTED
	CEILING MOUNTED SMOKE AND CARBON-MONOXIDE DETECTOR 120 VOLT WITH BATTERY BACKING
	FIRE-SMOKE DAMPER (PROVIDED BY OTHERS) 4" SQUARE BOX WITH 3/4" CONDUIT STUBBED INTO ACCESSIBLE CEILING SPACE
	LIGHTING TOGGLE SWITCH - DECORA STYLE +44" AFF (CENTER OF BOX) UNLESS OTHERWISE NOTED
	LIGHTING DIMMING SWITCH +44" AFF (CENTER OF BOX) UNLESS OTHERWISE NOTED
	LIGHTING TOGGLE SWITCH WITH INTEGRAL OCCUPANT SENSOR - DECORA STYLE +44" AFF (CENTER OF BOX) UNLESS OTHERWISE NOTED
	LIGHTING SWITCH - THREE WAY CONFIGURATION +44" AFF (CENTER OF BOX) UNLESS OTHERWISE NOTED
	CEILING MOUNTED OCCUPANCY/VACANCY SENSOR
	CEILING MOUNTED DAYLIGHT SENSOR
	MECHANICAL EQUIPMENT IDENTIFIER TAG EXAMPLE: AIR CONDITIONER #1
	SHEET NOTE BUBBLE
	ELECTRICAL EQUIPMENT IDENTIFIER TAG
	ELECTRICAL FEEDER IDENTIFIER TAG
	REFERENCE TAG EXAMPLE: DETAIL 'A', SHEET EXXX
	BRANCH CIRCUIT WIRING 3/4" CONDUIT WITH (2)-#12 Cu + (1)-#12 Cu GROUND UNLESS OTHERWISE NOTED
	UNDERGROUND/UNDERFLOOR BRANCH CIRCUIT WIRING 3/4" CONDUIT WITH (2)-#12 Cu + (1)-#12 Cu GROUND UNLESS OTHERWISE NOTED
	LOW VOLTAGE INTERCONNECTION WIRING VERIFY CABLING TYPE UNLESS OTHERWISE NOTED
NOTES:	
1. GROUND-FAULT INTERRUPTING RECEPTACLES SHALL BE "STAND-ALONE" AND SHALL NOT BE CONFIGURED FOR SERIES PROTECTION.	
2. PROVIDE AND INSTALL BACK-BOX AND 3/4" CONDUIT STUBBED FROM BACK-BOX INTO ACCESSIBLE CEILING OR FLOOR SPACE FOR ALL TELEVISION, DATA/COMMUNICATION, INTERNET, ETC. BACK-BOXES FOR FUTURE CABLING AND TERMINATIONS.	
3. PROVIDE AND INSTALL PLASTIC COVERS FOR ALL RECEPTACLES, SWITCHES, DATA AND COMMUNICATIONS BOXES, ETC. VERIFY COLORS WITH ARCHITECT AND OWNER. PROVIDE FACEPLATES WITH TERMINATION JACKS FOR INTERNAL COMMUNICATION SYSTEMS (TELEVISION, TELEPHONE, INTERNET) PER BRAND STANDARDS.	
4. VERIFY INTERCONNECTION AND CONTROL WIRING TYPE, QUANTITY, TERMINATION, ETC. WITH AUXILIARY SYSTEM CONTRACTOR AND MANUFACTURER'S WIRING DIAGRAMS.	

PART 1.0	GENERAL PROVISIONS
1.1	ELECTRICAL COORDINATION ELECTRICAL CONTRACTOR SHALL COORDINATE WITH GENERAL CONTRACTOR AS REQUIRED FOR INSTALLATION OF ALL ELECTRICAL ELEMENTS WITHIN DWELLING UNITS INCLUDING WIRING DEVICES, BRANCH CIRCUIT WIRING, PANELBOARDS, PATHWAYS FOR LOW-VOLTAGE CABLING, SMOKE AND CARBON MONOXIDE DETECTION DEVICES, ETC. PER THE TYPICAL DWELLING UNIT ELECTRICAL PLANS. WHERE IN-FIELD CONDITIONS REQUIRE ADJUSTMENT TO THE LAYOUT OF ELECTRICAL ELEMENTS COMPARED TO THE TYPICAL DWELLING UNIT ELECTRICAL PLANS, ELECTRICAL CONTRACTOR SHALL ADJUST THE LAYOUT AS REQUIRED TO EXCEED THE MINIMUMS SET FORTH IN NEC/CEC ARTICLE 218.52(A) IN TERMS OF QUANTITY AND PLACEMENT OF ELECTRICAL ELEMENTS.
1.2	SEPARATION OF ADJACENT UNITS TO REDUCE SOUND AND FIRE TRANSMISSION, WHERE POSSIBLE, WIRING DEVICES SERVING ADJACENT DWELLING UNITS SHALL BE SEPARATED BY AT LEAST ONE STUD-BAY. PROVIDE AND INSTALL ACOUSTICAL PUTTY AROUND BACK-BOXES FOR ELECTRICAL ELEMENTS IN ALL DWELLING UNITS.
1.3	DISCONNECTING MEANS ALL PERMANENTLY CONNECTED APPLIANCES OVER 300 VA MUST FEATURE A DISCONNECTING MEANS LOCATED WITHIN SIGHT OF APPLIANCE SERVED OR THE SERVING OVERCURRENT PROTECTION DEVICE (OCPD) SHALL FEATURE A LOCKING MECHANISM IN ACCORDANCE WITH NEC/CEC 110.25 PER NEC/CEC 420.31.
PART 2.0	WIRING DEVICES
2.1	PLACEMENT OF DEVICES ELECTRICAL CONTRACTOR SHALL COORDINATE WITH GENERAL CONTRACTOR AS REQUIRED AND SHALL PROVIDE AND INSTALL RECEPTACLE OUTLETS IN DWELLING UNITS (EVEN IF NOT DEPICTED IN THESE DRAWINGS) AS FOLLOWS: A. NEC/CEC 210.52(A)(1): RECEPTACLES SHALL BE INSTALLED SUCH THAT NO POINT MEASURED HORIZONTALLY ALONG THE FLOOR LINE OF ANY WALL SPACE IS MORE THAN SIX FEET FROM A RECEPTACLE. WALL SPACE SHALL INCLUDE ANY SPACE TWO FEET OR MORE IN WIDTH, INCLUDING SPACE MEASURED AROUND CORNERS, AND UNBROKEN ALONG THE FLOOR LINE BY DOORS OR SIMILAR OPENINGS. B. NEC/CEC 210.52(C)(1): RECEPTACLES SHALL BE INSTALLED SUCH THAT NO POINT MEASURED HORIZONTALLY ALONG THE WALL LINE OF ANY COUNTERTOP WORK SURFACE IS MORE THAN TWO FEET FROM A RECEPTACLE. RECEPTACLE SHALL BE LOCATED ON OR ABOVE (BUT NOT MORE THAN 20" ABOVE) THE COUNTERTOP WORK SURFACE. C. NEC/CEC 210.52(D): AT LEAST ONE RECEPTACLE OUTLET SHALL BE INSTALLED IN BATHROOMS WITHIN THREE FEET OF THE OUTSIDE EDGE OF EACH BASIN AND SHALL BE LOCATED ON A WALL OR PARTITION ADJACENT TO THE BASIN OR BASIN COUNTERTOP. D. NEC/CEC 210.52(E)(3): AT LEAST ONE RECEPTACLE OUTLET SHALL BE INSTALLED AT EACH BALCONY, DECK, OR PORCH. THIS RECEPTACLE SHALL BE LOCATED NO MORE THAN 78" AFF. E. NEC/CEC 210.52(F): AT LEAST ONE RECEPTACLE OUTLET SHALL BE INSTALLED IN THE AREAS DESIGNATED FOR INSTALLATION OF LAUNDRY EQUIPMENT. F. NEC/CEC 210.58(C): APPLIANCE RECEPTACLE OUTLETS INSTALLED IN A DWELLING UNIT FOR SPECIFIC APPLIANCES (LAUNDRY EQUIPMENT, REFRIGERATOR, ETC.) SHALL BE INSTALLED WITHIN SIX-FEET OF THE INTENDED APPLIANCE LOCATION.
2.2	DEVICE TYPES ALL 120-VOLT AND 240-VOLT NON-LOCKING TYPE RECEPTACLES LOCATED IN DWELLING UNIT FAMILY ROOMS, DINING ROOMS, LIVING ROOMS, BEDROOMS, CLOSETS, HALLWAYS, OR SIMILAR ROOMS OR AREAS SHALL BE LISTED TAMPER-RESISTANT RECEPTACLES PER NEC/CEC 406.12(1). EXCEPTION 1: RECEPTACLES OVER 66" AFF. EXCEPTION 2: RECEPTACLES THAT ARE PART OF A LUMINAIRE OR APPLIANCE. ALL 120-VOLT 15-AMP AND 20-AMP RECEPTACLES LOCATED IN DWELLING UNIT BATHROOMS, BALCONY/PORCH/DECK SPACES, KITCHENS (SERVING COUNTERTOP WORK SURFACES), ADJACENT SINKS, AND IN LAUNDRY AREAS SHALL FEATURE GROUND-FAULT INTERRUPTING PROTECTION PER NEC/CEC 210.8(A). ALL GFI PROTECTION MUST BE READILY ACCESSIBLE.
2.3	DOORBELL ELECTRICAL CONTRACTOR SHALL PROVIDE AND INSTALL ELECTRICAL PATHWAY FOR DOORBELL SYSTEM. PROVIDE AND INSTALL JUNCTION BOX LOCATED ADJACENT DWELLING UNIT ENTRYWAY DOOR ON OUTSIDE OF DWELLING UNIT FOR PUSH-BUTTON STATION. PROVIDE AND INSTALL JUNCTION BOX AT LOCATION OF DOORBELL CHIME DEVICE. VERIFY LOCATION OF DOORBELL CHIME DEVICE. EXTEND 3/4" CONDUIT FROM PUSH-BUTTON STATION TO CHIME DEVICE FOR CONNECTION OF DWELLING UNIT DOOR BELL. INSTALL COMPLETE CONNECTION FOR DOOR BELL PER MANUFACTURER'S INSTRUCTIONS.
2.4	CEILING MOUNTED PADDLE FANS ELECTRICAL CONTRACTOR SHALL PROVIDE AND INSTALL FLUSH-IN-CEILING JUNCTION BOX FOR CEILING MOUNT PADDLE FANS (WHERE APPLICABLE). COORDINATE WITH GENERAL CONTRACTOR AS REQUIRED FOR INSTALLATION OF ANCHORING AND SUPPORT AS REQUIRED TO ACCOMMODATE CEILING FAN.

PART 3.0	LIGHTING
3.1	PLACEMENT OF FIXTURES ELECTRICAL CONTRACTOR SHALL PROVIDE AND INSTALL LIGHTING OUTLETS PER THE TYPICAL DWELLING UNIT ELECTRICAL PLANS AND NEC/CEC 210.70 AS FOLLOWS: A. AT LEAST ONE WALL-SWITCH CONTROLLED LIGHTING OUTLET SHALL BE INSTALLED IN EVERY HABITABLE ROOM AND BATHROOM (NEC/CEC 210.70(A)(1). A SWITCHED RECEPTACLE SHALL BE PERMITTED IN PLACE OF LIGHTING OUTLET IN SPACES OTHER THAN KITCHENS AND BATHROOMS. B. AT LEAST ONE WALL-SWITCH CONTROLLED LIGHTING OUTLET SHALL BE INSTALLED IN HALLWAYS. C. AT LEAST ONE LIGHTING OUTLET CONTAINING A SWITCH, OR CONTROLLED BY A WALL-SWITCH, SHALL BE INSTALLED IN ATTICS, UNDERFLOOR SPACES, UTILITY ROOMS, AND BASEMENTS WHICH ARE USED FOR STORAGE OR CONTAIN EQUIPMENT REQUIRING SERVICE. POINT OF CONTROL SHALL BE AT THE POINT OF ENTRY TO THE SPACE. LIGHTING OUTLET SHALL BE PROVIDED AT OR NEAR THE EQUIPMENT REQUIRING SERVICING.
3.2	LIGHTING PERFORMANCE ALL PERMANENTLY INSTALLED LIGHTING FIXTURES INSTALLED WITHIN DWELLING UNITS SHALL BE LED TYPE 'HIGH-EFFICACY' AS FOLLOWS: A. FIXTURES 15 WATTS OR LESS - MINIMUM OF 40 LUMENS PER WATT. B. FIXTURES OVER 15 WATTS BUT LESS THAN OR EQUAL TO 40 WATTS. - MINIMUM OF 50 LUMENS PER WATT. C. FIXTURES OVER 40 WATTS - MINIMUM OF 60 LUMENS PER WATT.
PART 4.0	CONDUCTORS AND CABLES
4.1	CONSTRUCTION AND OCCUPANCY TYPE ELECTRICAL CONTRACTOR SHALL COORDINATE WITH THE GENERAL CONTRACTOR AND THE AUTHORITY HAVING JURISDICTION (AHJ) AS REQUIRED TO DETERMINE CONSTRUCTION AND OCCUPANCY TYPES PRIOR TO CREATING ELECTRICAL CONSTRUCTION ESTIMATES/BIDS.
4.2	SERVICE ENTRANCE AND UNDERGROUND SERVICE ENTRANCE RATED CABLES SERVICE ENTRANCE (TYPE SE) AND UNDERGROUND SERVICE ENTRANCE (TYPE USE) CABLES SHALL ONLY BE PERMITTED FOR USE IN DRY, INDOOR, CONCEALED LOCATIONS AS DESCRIBED IN NEC/CEC ARTICLE 338 AND AS ALLOWED BY THE AHJ. AMPACITY OF SE/USE CABLES SERVING DWELLING UNITS SHALL BE DETERMINED IN ACCORDANCE WITH NEC/CEC ARTICLE 310.15(B)(7). CONDUCTORS SHALL BE SIZED FOR AMPACITY USING NEC/CEC TABLE 310.15(B)(16) USING THE 60 DEGREES C COLUMNS (FOR COPPER OR ALUMINUM CONDUCTORS).
4.3	BRANCH CIRCUIT WIRING WITHIN DWELLING UNITS NON-METALLIC (TYPE NM) CABLES SHALL ONLY BE PERMITTED FOR USE IN DRY, INDOOR, CONCEALED LOCATIONS AS DESCRIBED IN NEC/CEC ARTICLE 334 AND WITHIN TYPE 'R' (RESIDENTIAL) OCCUPANCIES AS ALLOWED BY THE AHJ. TYPE NM CABLEING SHALL BE COMPRISED OF COPPER CONDUCTORS AND SHALL OPERATE NO MORE THAN ONE CIRCUIT. TYPE NM CABLEING SHALL BE SIZED FOR AMPACITY RATINGS USING NEC/CEC TABLE 310.15(B)(16) USING THE 60 DEGREES C COLUMN. ELECTRICAL CONTRACTOR SHALL PROVIDE AND INSTALL LISTED AND LABELED CABLE MANAGEMENT COMPONENTS INCLUDING CONNECTORS, SPACES, STACKING ORGANIZERS, AND INSULATED THROATS FOR KNOCK-OUTS AS REQUIRED BY CODE.
PART 5.0	FIRE ALARM
5.1	SMOKE AND CARBON MONOXIDE DETECTION ELECTRICAL CONTRACTOR SHALL PROVIDE AND INSTALL A COMPLETE TESTED AND TAGGED FIRE-DETECTION AND ALARM SYSTEM TO THE SATISFACTION OF THE LOCAL FIRE MARSHALL. ELECTRICAL CONTRACTOR SHALL PROVIDE AND INSTALL 120V, BATTERY BACKED CEILING MOUNTED, LOCAL SMOKE/ CARBON MONOXIDE ALARM (TYPICAL) IN ACCORDANCE WITH 2012 IFC 907.2.9.2 AND 907.2.11. ALL DETECTORS WITHIN A DWELLING UNIT SHALL BE ON A COMMON CIRCUIT FOR SIMULTANEOUS ALARM SIGNAL.

PART 6.0	PANELBOARDS AND CIRCUIT BREAKERS
6.1	RESIDENTIAL PANELBOARDS/LOAD CENTERS ELECTRICAL CONTRACTOR SHALL PROVIDE AND INSTALL FLUSH-IN-WALL MOUNTED RESIDENTIAL PANELS/LOAD-CENTERS WITH COVERS AS REQUIRED. RESIDENTIAL PANELBOARDS/LOAD-CENTERS TERMINALS AND BUSES SHALL BE RATED FOR 75 DEGREES C.
6.2	CIRCUIT BREAKERS ALL 120-VOLT, SINGLE-PHASE, 15-AMP AND 20-AMP BRANCH CIRCUITS SUPPLYING OUTLETS INSTALLED IN DWELLING UNIT KITCHENS, BATHROOMS, FAMILY ROOMS, DINING ROOMS, LIVING ROOMS, BEDROOMS, CLOSETS, HALLWAYS, OR SIMILAR ROOMS OR AREAS SHALL BE PROTECTED BY LISTED ARC-FAULT INTERRUPTER, COMBINATION-TYPE, INSTALLED TO PROVIDE PROTECTION OF THE BRANCH CIRCUIT PER NEC/CEC 210.12.
6.3	IN-FIELD DEVIATIONS FROM ELECTRICAL PLANS WHERE IN-FIELD CONDITIONS REQUIRE DEVIATIONS FROM THE TYPICAL DWELLING UNIT ELECTRICAL PLANS, ELECTRICAL CONTRACTOR SHALL SUBMIT DETAILED DRAWINGS (MAX SCALE OF 1" = 1'-0") DEPICTING ALL PROPOSED BRANCH CIRCUIT WIRING, PLACEMENT OF DEVICES, ETC. TO THE ENGINEER OF RECORD FOR APPROVAL PRIOR TO ROUGH-IN. WHERE IN-FIELD CONDITIONS REQUIRE DEVIATIONS FROM THE TYPICAL DWELLING UNIT ELECTRICAL PLANS, ELECTRICAL CONTRACTOR SHALL SUBMIT TYPED PANELBOARD/LOAD-CENTER DIRECTORY FOR EACH APARTMENT UNIT TYPE PRIOR TO TERMINATING ANY BRANCH CIRCUIT WIRING.
6.4	BRANCH CIRCUITS REQUIRED ELECTRICAL CONTRACTOR SHALL PROVIDE AND INSTALL DEDICATED BRANCH CIRCUITS PER NEC/CEC 210.11(C) AS FOLLOWS: A. SMALL APPLIANCE BRANCH CIRCUITS PER NEC/CEC 210.11(C)(1). SMALL APPLIANCE BRANCH CIRCUIT SHALL SERVE ALL RECEPTACLES IN THE KITCHEN, PANTRY, BREAKFAST ROOM, DINING ROOM OR SIMILAR AREA INCLUDING COUNTER-TOP RECEPTACLES AND REFRIGERATOR. THE SMALL APPLIANCE BRANCH CIRCUITS SHALL SERVE NO OTHER LOADS PER NEC/CEC 210.11(C)(2). B. LAUNDRY BRANCH CIRCUITS AS REQUIRED TO SERVE RECEPTACLES PROVIDED TO SUPPLY LAUNDRY EQUIPMENT. C. AT LEAST ONE BRANCH CIRCUIT SHALL BE PROVIDED TO SUPPLY BATHROOM RECEPTACLE.
PART 7.0	COMMUNICATION AND ACCESSIBLE FEATURES
7.1	ACCESSIBLE UNITS ELECTRICAL CONTRACTOR SHALL COORDINATE WITH GENERAL CONTRACTOR AS REQUIRED AND SHALL PROVIDE AND INSTALL ACCESSIBLE DWELLING UNIT EQUIPMENT AS REQUIRED. PROVIDE AND INSTALL WHEELCHAIR ACCESSIBLE TOGGLE SWITCHES FOR OPERATION OF COOK TOP EXHAUST FAN AND COOK TOP LIGHTING IN ALL WHEELCHAIR ACCESSIBLE UNITS. VERIFY EXACT LOCATION OF TOGGLE SWITCHES IN EACH WHEELCHAIR ACCESSIBLE UNITS PRIOR TO ROUGH-IN.
7.2	COMMUNICATION FEATURES ELECTRICAL CONTRACTOR SHALL COORDINATE WITH GENERAL CONTRACTOR AS REQUIRED AND SHALL INSTALL HEARING IMPAIRED DWELLING UNIT EQUIPMENT AS REQUIRED. PROVIDE AND INSTALL COMPLETE VISUAL NOTIFICATION SYSTEMS FOR TELEPHONE, DOORBELL, FIRE-ALARM, ETC. AS REQUIRED. PROVIDE AND INSTALL ALL DEVICES, BRANCH CIRCUIT WIRING, INTER- CONNECTION WIRING, ETC. AS REQUIRED. CONNECT COMPLETELY PER DEVICE MANUFACTURER'S INSTRUCTIONS.

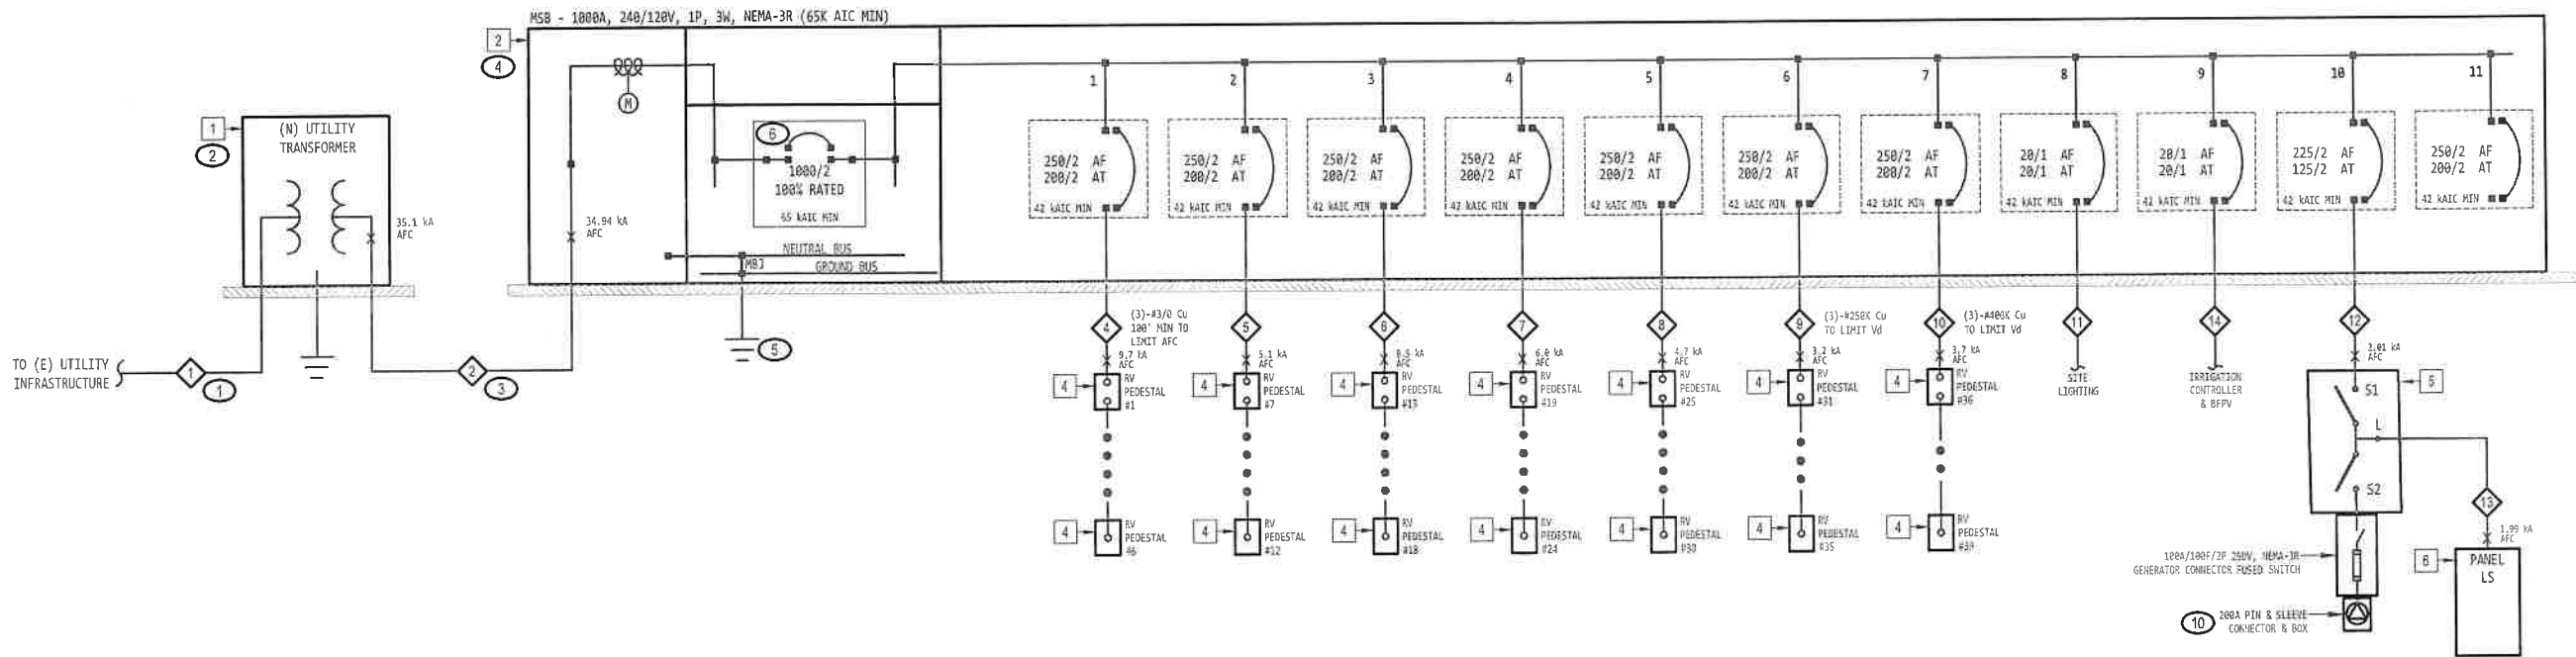

SINGLE-LINE DIAGRAM NOTES

1. COORDINATE WITH SERVING ELECTRICAL UTILITY COMPANY AS REQUIRED FOR INSTALLATION OF NEW UTILITY PRIMARY SERVICE ENTRANCE. ELECTRICAL CONTRACTOR SHALL PROVIDE AND INSTALL 5/8"x10" COPPER CLAD GROUND ROD. VERIFY EXACT LOCATION OF EXISTING UTILITY INFRASTRUCTURE AND UTILITY TRANSFORMER. NEW CONDUITS SHALL BE INSTALLED PER UTILITY STANDARDS AND WORK ORDER DRAWINGS.
2. COORDINATE WITH SERVING ELECTRICAL UTILITY COMPANY AS REQUIRED FOR INSTALLATION OF NEW UTILITY TRANSFORMER. ELECTRICAL CONTRACTOR SHALL PROVIDE AND INSTALL REINFORCED CONCRETE PAD PER UTILITY STANDARDS AND WORK ORDER DRAWINGS.
3. COORDINATE WITH SERVING ELECTRICAL UTILITY COMPANY AS REQUIRED FOR INSTALLATION OF NEW UTILITY SECONDARY.
4. COORDINATE WITH SERVING UTILITY COMPANY AND GENERAL CONTRACTOR AS REQUIRED FOR INSTALLATION OF NEW MAIN ELECTRICAL SERVICE EQUIPMENT. PROVIDE AND INSTALL NEW EQUIPMENT INCLUDING SEISMIC CONTROL PER MANUFACTURER'S INSTRUCTIONS.
5. ELECTRICAL CONTRACTOR SHALL GROUND MAIN ELECTRICAL SERVICE PER NEC ARTICLE 250. PROVIDE AND INSTALL MAIN BONDING JUMPER SIZED IN ACCORDANCE WITH NEC TABLE 250.102(C)(1) AND BOND SERVICE EQUIPMENT GROUND-BUS TO SERVICE EQUIPMENT NEUTRAL BUS PER NEC 250.28. PROVIDE AND INSTALL #3/0 Cu GROUNDING ELECTRODE CONDUCTOR AND BOND TO SERVICE EQUIPMENT GROUND-BUS AND ALL AVAILABLE APPROVED GROUNDING ELECTRODE SYSTEMS PER NEC 250.53 AS FOLLOWS:
- 1. METAL UNDERGROUND WATER PIPING SYSTEMS (250.53(A)(1)).
 - 2. METAL FRAME OF THE BUILDING OR STRUCTURE (250.53(A)(2)).
 - 3. CONCRETE ENCASED ELECTRODE (250.53(A)(3)).
 - 4. GROUNDING RING SYSTEM (250.53(A)(4)).
 - 5. ROD AND PIPE ELECTRODE SYSTEMS (250.53(1)(5)).
6. ELECTRICAL CONTRACTOR SHALL PROVIDE AND INSTALL LABELING AT EACH SERVICE DISCONNECT SWITCH STATING "SERVICE DISCONNECT". PROVIDE AND INSTALL A 12" RED EQUILATERAL TRIANGLE ON SWITCHBOARD SECTION CONTAINING THE MAIN BREAKER IN ACCORDANCE WITH NORTHERN NEVADA ADOPTED STANDARDS.
7. ELECTRICAL CONTRACTOR SHALL PROVIDE ARC-FLASH HAZARD WARNING LABELS ON ALL APPLICABLE ELECTRICAL EQUIPMENT IN ACCORDANCE WITH NEC 110.16.
8. ELECTRICAL CONTRACTOR SHALL POST MAXIMUM AVAILABLE FAULT CURRENT ON SERVICE EQUIPMENT IN ACCORDANCE WITH NEC 110.24.
9. A PERFORMANCE TEST WILL BE REQUIRED FOR THE GROUND FAULT PROTECTION OF EQUIPMENT PER NED 230.95. RECORD OF THIS TEST IS TO BE GIVEN TO THE INSPECTOR AT THE ROUGH-IN STAGE OF WORK.
10. ELECTRICAL CONTRACTOR SHALL VERIFY WITH OWNER PRIOR TO INSTALLATION TO ENSURE THAT PIN & SLEEVE CONNECTOR MATCHES THE CONNECTOR TYPE OF THE OWNER'S PORTABLE GENERATOR SET FOR A COMPLETE AND WORKING SYSTEM.

RV PEDESTAL CIRCUITS CALCULATION

RV SPACE CIRCUITS 2, 3, 4, 5, & 6:

6 SPACES * 12.00 KVA/SPACE PER NEC 551.73 = 72.00 KVA

72.00 KVA AT 60% DEMAND FACTOR PER NEC TABLE 551.73(A) = 43.20 KVA

TOTAL LOAD PER 6 SPACE CIRCUIT = 43.20 KVA

(43.20 KVA @ 240V 1P = 180. AMPS)

RV SPACE CIRCUIT 7:

5 SPACES * 12.00 KVA/SPACE PER NEC 551.73 = 60.00 KVA

60.00 KVA AT 65% DEMAND FACTOR PER NEC TABLE 551.73(A) = 39.00 KVA

TOTAL LOAD PER 5 SPACE CIRCUIT = 39.00 KVA

(39.00 KVA @ 240V 1P = 163. AMPS)

RV SPACE CIRCUIT 8:

4 SPACES * 12.00 KVA/SPACE PER NEC 551.73 = 48.00 KVA

60.00 KVA AT 75% DEMAND FACTOR PER NEC TABLE 551.73(A) = 36.00 KVA

TOTAL LOAD PER 4 SPACE CIRCUIT = 36.00 KVA

(39.00 KVA @ 240V 1P = 150. AMPS)

MAIN ELECTRICAL SERVICE CALCULATION

RV SPACES

39 SPACES * 12.00 KVA/SPACE PER NEC 551.73 = 468.00 KVA

468.00 KVA AT 41% DEMAND FACTOR PER NEC TABLE 551.73(A) = 191.88 KVA

SITE LIGHTING (3.0 KVA * 125%) = 3.75 KVA

IRRIGATION CONTROLLER (0.5 * 125%) = 0.63 KVA

SEWER LIFT STATION (16.50 * 125%) = 20.73 KVA

(F) PANEL 'SHMR' (13.96 * 125%) = 17.45 KVA

TOTAL = 234.43 KVA


(234.43 KVA @ 240V 1P = 979. AMPS)

MAIN ELECTRICAL SERVICE SINGLE-LINE DIAGRAM


FEEDER SCHEDULE													
FOR. No.	FROM	TO	QUANTITY PARALLEL	CONDUIT	CONDUCTORS	LOAD PHASES	LOAD VOLTAGE	LOAD P. FACTOR	LOAD CURRENT	APPROX. FEEDER LENGTH	VOLTAGE DROP	CONDUCTOR RESISTANCE	CONDUCTOR REACTANCE
1	UTILITY INFRASTRUCTURE	UTILITY TRANSFORMER	2	4"	PROVIDED & INSTALLED BY NV ENERGY	N/A	N/A	N/A	N/A	N/A	N/A	N/A	N/A
2	UTILITY TRANSFORMER	MAIN SWITCHBOARD	3	4"	PROVIDED & INSTALLED BY NV ENERGY	1	240	0.85	996	30'	0.356%	0.029	0.038
3	MAIN SWITCHBOARD	RV PEDESTAL	1	2"	(3) - #3/0 Cu & (1) - #4 Cu GND	1	240	0.85	180	230'	0.906%	0.079	0.052
4	MAIN SWITCHBOARD	RV PEDESTAL	1	2"	(3) - #3/0 Cu & (1) - #4 Cu GND	1	240	0.85	180	400'	1.576%	0.079	0.052
5	MAIN SWITCHBOARD	RV PEDESTAL	1	2"	(3) - #3/0 Cu & (1) - #4 Cu GND	1	240	0.85	180	360'	1.418%	0.079	0.052
6	MAIN SWITCHBOARD	RV PEDESTAL	1	2"	(3) - #3/0 Cu & (1) - #4 Cu GND	1	240	0.85	180	360'	1.418%	0.079	0.052
7	MAIN SWITCHBOARD	RV PEDESTAL	1	2"	(3) - #3/0 Cu & (1) - #4 Cu GND	1	240	0.85	180	430'	1.694%	0.079	0.052
8	MAIN SWITCHBOARD	RV PEDESTAL	1	3"	(3) - #250kCMIL Cu & (1) - #4 Cu GND	1	240	0.85	163	550'	1.680%	0.079	0.052
9	MAIN SWITCHBOARD	RV PEDESTAL	1	3"	(3) - #350kCMIL Cu & (1) - #4 Cu GND	1	240	0.85	150	700'	4.670%	0.038	0.040
10	MAIN SWITCHBOARD	SITE LIGHTING	1	1"	(2) - #10 Cu & (1) - #10 Cu GND	1	120	0.85	1.5	100'	0.262%	1.200	0.053
11	MAIN SWITCHBOARD	LS MANUAL TRANSFER SWITCH	1	2"	(3) - #1/0 Cu & (1) - #6 Cu GND	1	240	0.85	33	520'	1.790%	0.150	0.046
12	LS MANUAL TRANSFER SWITCH	PANEL LS	1	2"	(3) - #1 Cu & (1) - #6 Cu GND	1	240	0.85	33	5'	0.021%	0.150	0.046
13	MAIN SWITCHBOARD	IRRIGATION CONTROLLER	1	1"	(2) - #8 Cu & (1) - #10 Cu GND	1	120	0.85	4	430'	1.979%	1.200	0.053

- NOTES:
- ALL PVC CONDUIT SHALL BE SCHEDULE 40 UNLESS OTHERWISE NOTED.
 - ALL PVC CONDUIT SHALL CARRY AN EQUIPMENT GROUNDING CONDUCTOR, SIZED ACCORDING TO NEC T. 250-122.
 - ALL CONDUCTORS SHALL BE COPPER WIRE TYPE THHN/THWN 90° RATED INSULATION.
 - ALL UTILITY CONDUITS SHALL BE INSTALLED ACCORDING TO UTILITY COMPANY STANDARDS.
 - FEEDER LENGTHS ARE FOR ENGINEER'S PURPOSES ONLY, AND ARE NOT TO BE USED FOR BIDDING.


EQUIPMENT SCHEDULE		
SYMBOL	DESCRIPTION	NOTES
1	UTILITY TRANSFORMER - PROVIDED & INSTALLED BY UTILITY COMPANY (EST. 167KVA)	PAD BY ELECTRICAL CONTRACTOR
2	MSB - 1000A, 240/120V, 1PH, 3W, NEMA-3R 100% RATED 1000/2 MCB SWITCHBOARD	65KA AIC RATED
4	METERED POWER OUTLET PEDESTAL - 125A, 240/120V, 1φ POWER HEAD - SINGLE MOUNTING - DIRECT BURIAL RECEPTACLES - (1)-14-50R, (1)-TT30R, (1)-5-20R GFCI BREAKERS - (1)-50A/2P, (1)-30A/2P, (1)-20A/1P LUGS - DOUBLE (LOOP-FEED) #1/0 TO #350kCMIL (Cu OR AL) METER - INCLUDED CUSTOMER OWNED SUB-METER MILBANK #CL200 (0AA)	10KA AIC RATED MILBANK #US300-0-75 (0AA)
5	MTS - 125A, 250V, 1PH, NEMA-4 ENCLOSED WITH TEMPORARY GENERATOR PLUG	EATON #DT223URK (0AA)
6	PANEL LS - 125A, 240/120V, 1PH, 3W, NEMA-4 MLO PANELBOARD	SEE PANEL SCHEDULE

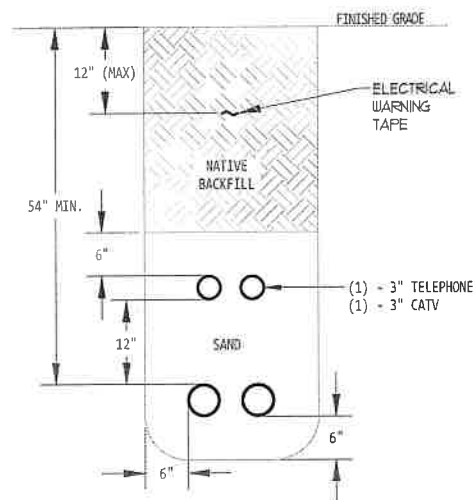


A UTILITY PRIMARY TRENCH DETAIL
 **TRENCHING MUST COMPLY WITH UTILITY COMPANY WORK ORDER DRAWINGS.
 1" = 1'-0"

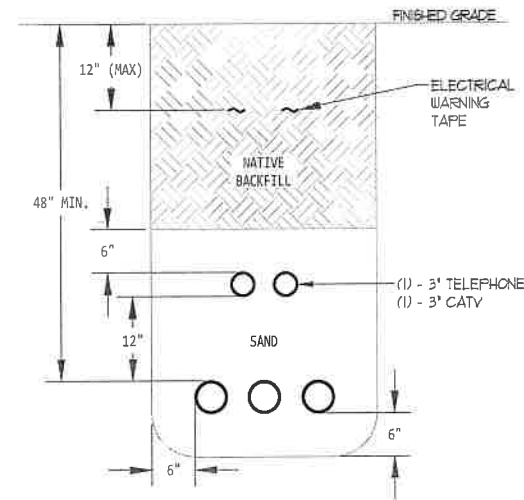

B UTILITY SECONDARY TRENCH DETAIL
 **TRENCHING MUST COMPLY WITH UTILITY COMPANY WORK ORDER DRAWINGS.
 1" = 1'-0"

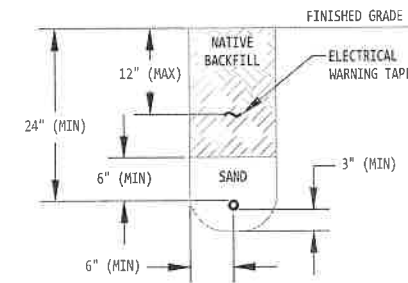


C BRANCH CIRCUIT TRENCH DETAIL
 1" = 1'-0"

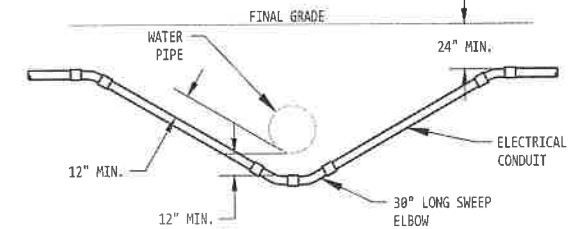


D WATER CROSSING DETAIL
 1" = 1'-0"

NOTES:


- 1 REINFORCED CONCRETE MOUNTING COLLAR FOR RV METER/MAIN PEDESTAL.
- 2 VERIFY PEDESTAL FINISH WITH OWNER PRIOR TO ORDERING.
- 3 ELECTRICAL CONTRACTOR SHALL LOOP CONDUITS IN AND OUT OF THE RV ELECTRICAL PEDESTAL.

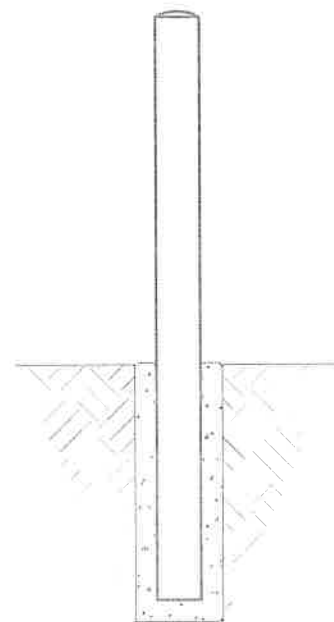

E TYPICAL BOLLARD DETAIL
 1" = 1'-0"

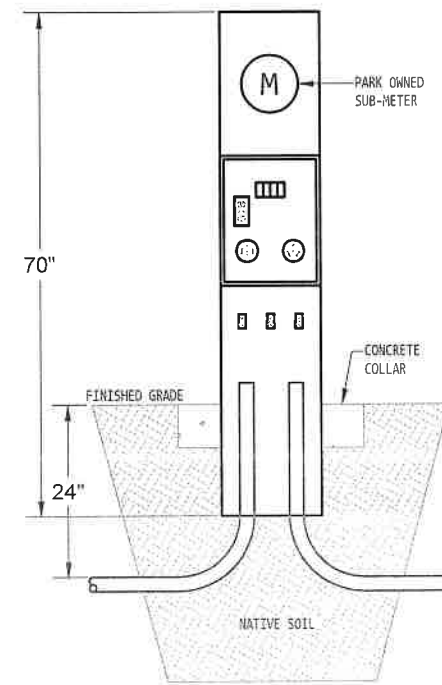

F TYPICAL RV PEDESTAL DETAIL
 1" = 1'-0"

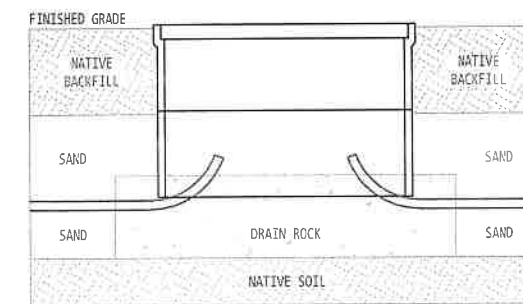



G HN1017 ELECTRICAL HANDHOLE DETAIL
 1" = 1'-0"

BASIS OF DESIGN

- A. CODES
INTERNATIONAL BUILDING CODE - 2018 EDITION
INTERNATIONAL CODE COUNCIL
- ASCE 7-16 - MINIMUM DESIGN LOADS FOR BUILDINGS AND OTHER STRUCTURES.
- ACI 318-14 - BUILDING CODE REQUIREMENTS FOR STRUCTURAL CONCRETE.
- B. SOILS
PRESUMPTIVE VALUES PER TABLE 1804.2 OF IBC, MATERIAL CLASSIFICATION 5
- C. CLASSIFICATION RISK CATEGORY I
- D. WIND
120 mph (3 SECOND GUST) Vult
EXPOSURE CATEGORY C
- E. MATERIALS
1. CONCRETE: 4500 PSI MIN COMPREHENSIVE STRENGTH @ 28 DAYS W/ 3/4" MAX AGGREGATE 4" MAX SLUMP 5-7% AIR ENTRAINMENT .45 MAX W/C RATIO (NOTE: 2500 PSI USED IN DESIGN OF FOUNDATION SPECIAL INSPECTION OF CONCRETE IS NOT REQ'D)
2. REINFORCING STEEL: ASTM A 615, GRADE 60.
3. ANCHOR BOLTS: ASTM A 307, AS REQUIRED BY MANUFACTURER

POLE BASE SCHEDULE

MAX. FIXTURE HEIGHT	OPTION 1			OPTION 2		
	D IN.	E IN.	VERTICAL BARS	D IN.	E IN.	VERTICAL BARS
12'-0"	18	54	5-5#	24	48	8-#5
16'-0"	18	60	5-5#	24	54	8-#5
20'-0"	18	66	5-5#	24	60	8-#5
25'-0"	24	66	8-5#	30	60	8-#6
30'-0"	24	72	8-5#	30	66	8-#6
35'-0"	24	78	8-5#	30	72	8-#6

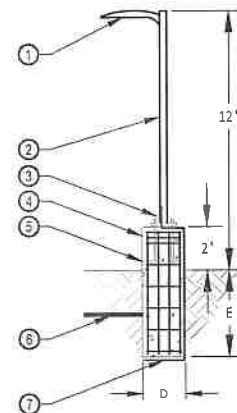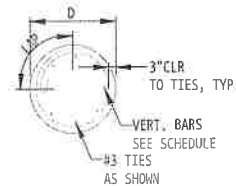

B POLE LIGHT ELEVATION
NOT TO SCALE

POLE & LUMINAIRE NOTES

- 1 ACUTY BRANDS DSX80 LUMINAIRE. (LUMINAIRE EPA = 1.2 SQ.FT., EACH)
- 2 ACUTY BRANDS SSS-10-4C-DM19AS SQUARE STRAIGHT STEEL POLE (18" HIGH x 4" SQUARE) WITH ANCHOR BOLT MOUNTING, FLANGE AND POLE RATED FOR 100 MPH WINDS, WITH 1.3 GUST FACTOR, WITH LUMINAIRE(S) ATTACHED.
- 3 INSTALL DRY-PAK CONCRETE BETWEEN POLE MOUNTING FLANGE AND CONCRETE FOUNDATION TACK WELD ATTACHMENT NUTS. PROVIDE AND INSTALL MATCHING BASE BOLT COVER
- 4 STEEL REINFORCED CONCRETE POLE BASE. CONTRACTOR SHALL RETAIN STRUCTURAL ENGINEER TO DESIGN POLE BASE AND SPECIFICATIONS.
- 5 ALL POLE BASES SHALL BE LOCATED NOT LESS THAN TWO FEET BACK FROM THE EDGE OF ANY CURB OR SIDEWALK EDGE.
- 6 UNDERGROUND ELECTRICAL LIGHTING SYSTEM CONDUITS AND WIRING SHALL BE MINIMUM 24" BELOW FINISHED GRADE.
- 7 15' - #4 BARE SOLID CU COILED IN BOTTOM OF FOUNDATION HOLE FOR LIGHTNING GROUND. EXTEND LIGHTNING GROUND CONDUCTOR UP ALONG INSIDE EDGE OF FOUNDATION AND SECURELY BOND LIGHTNING GROUND CONDUCTOR TO POLE SHAFT.


EXTERIOR LUMINAIRE SCHEDULE

FIXTURE SYMBOL	FIXTURE TYPE	NAME	MANUFACTURER	INPUT VA	MOUNTING HEIGHT	MOUNTING STYLE	LAMP TYPE	REMARKS	VOLTAGE
			CATALOG No.						
	S1	ACUTY BRANDS	DSX80-P2-40K-80CRI-T4M-HVOLT-SPA POLE: SSS-10-4C-DM19AS	45	+12'-0"	POLE	4,000K LED	BUILDING MOUNTED EXTERIOR AREA LIGHT	120/277

NOTES:

- 1 PHOTOMETRIC VALUES SHOWN DO NOT ACCOUNT FOR AMBIENT LIGHTING, OR LIGHTING CONTRIBUTION FROM EXISTING ON SITE LIGHTING, OR LIGHTING SPILLOVER FROM ADJACENT PROPERTY SITE LIGHTING. ACTUAL PHOTOMETRIC VALUES MAY VARY.

PONY EXPRESS VILLAGE LLC

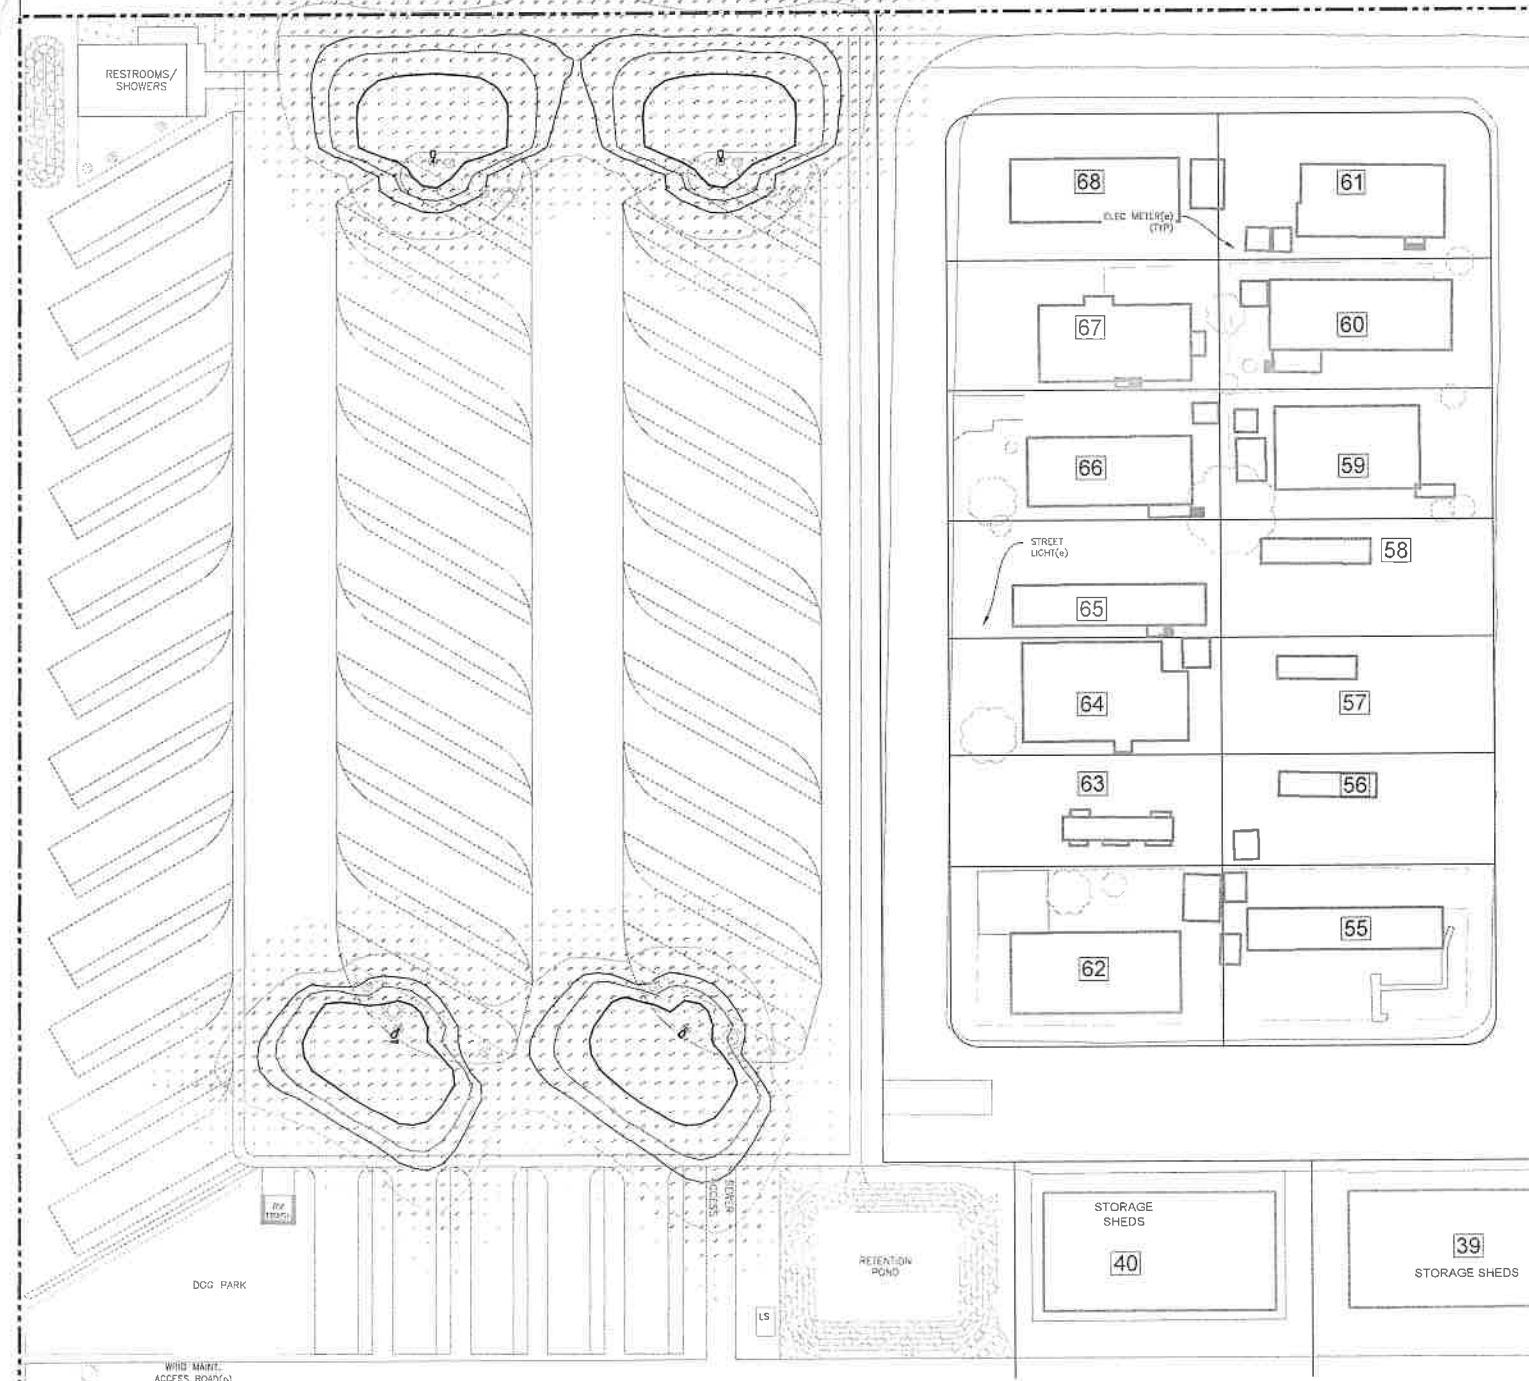

A SITE PHOTOMETRIC PLAN
1" = 30'-0"



JENSEN ENGINEERING INC.
Electrical Engineers
9555 Gateway Drive
Reno, Nevada 89521-2966
web: www.jeneng.com
Ph: (775) 852-2268
Fax: (775) 852-3388
George.Jensen@JenEng.com



SPECIAL USE PERMIT PLANS FOR THE
PIONEER MOBILE HOME & RV PARK EXPANSION
OVERALL HORIZONTAL CONTROL PLAN - PROPOSED
NEVADA
CITY OF YERINGTON

Date: 7/24/2023
Drawn By: SJM
Designed By: SJM
Checked By: GGJ

SITE ELECTRICAL
PLAN

E102

SPECIAL NOTE:

PER NFPA 820, THE INTERIOR OF THE WETWELL & CABLE TRENCH IS A CLASS-1 DIVISION-1 AREA. AREAS WITHIN 18-INCHES ABOVE GRADE AND 3-FEET HORIZONTALLY AROUND THE WET-WELL AND CABLE TRENCH ARE CLASS-1 DIVISION-2 AREAS. THE INTERIOR OF THE VALVE VAULT AND METER VAULT IS A CLASS-1 DIVISION-2 AREA. PROVIDE AN EXPLOSION PROOF INSTALLATION (INCLUDING LISTED EQUIPMENT, SEALS, FITTINGS, JUNCTION BOXES, ETC) WITHIN THESE AREAS. SEAL-OFF CONDUITS WITHIN 10-FEET OF CLASSIFIED AREA BOUNDARIES. CONDUITS WITHIN AND PENETRATING BELOW GRADE VAULTS/WET-WELLS SHALL BE EITHER PVC-COATED RIGID STEEL OR STAINLESS STEEL.


LIFT STATION ELECTRICAL LOAD SUMMARY

DESCRIPTION	LOAD (KVA)
LIFT PUMP (1 HP)	6.72
LIFT PUMP (1 HP)	6.72
LINEAR LOADS	1.00
CONNECTED TOTAL CONNECTED AMPS @240 VOLT, 1-PHASE	14.44
+25% LARGEST MOTOR +25% CONTINUOUS LOAD	1.68
NEC OCPD LOAD: NEC OCPD AMPS @240 VOLT, -PHASE	0.25
SELECTED BUS: 125-AMP SELECTED OCPD: 125-AMP	16.37
	68. AMPS


JENSEN ENGINEERING, INC.																
PANEL		L6		2400 / 120		VOLT 1 PHASE 3 WIRE		125 AMPERE MAIN CB		125 AMPERE BUS						
LOCATION		EQUIPMENT RACK AS SHOWN				MOUNTING		RACK		INTERRUPTING		10,000 A.I.C.				
LINE NO.	LOAD		LOAD DESCRIPTION				QUANTITY	UNIT	SUB TOTAL	LOAD DESCRIPTION		QUANTITY	UNIT	LOAD		
	LINE 1	LINE 2	LINE 1	LINE 2	LINE 1	LINE 2				LINE 1	LINE 2					
1	200	--	CONVENIENCE GFCI RECEPTACLE				1	20	20	2	LIFT STATION CONTROLLER PANEL		1	20	20	20
3	--	--	SPARE				1	20								4
5	--	--	SPARE				1	20	20	1	SPARE		1	20		6
7	--	--	SPARE				1	20	20	1	SPARE		1	20	--	8
9	--	--	SPARE				1	20	20	1	SPARE		1	20	--	10
11	--	--	SPARE				1	20	20	1	SPARE		1	20	--	12
13	--	--	SPARE				1	20	20	1	SPARE		1	20	--	14
15	--	--	SPARE				1	20	20	1	SPARE		1	20	--	16
17	--	--	SPARE				1	20	20	1	SPARE		1	20	--	18
19	--	--	SPARE				1	20	20	1	SPARE (IF) GENSET CIRCUIT		1	20	--	20
21	--	--	SPARE				1	20	20	2	SPARE (IF) GENSET CIRCUIT		1	20	--	22
23	--	--	SPARE				1	20							--	24
200		--					SUB TOTALS								8350	8350
BUS MATERIAL: Cu		NEW: X0X		EXISTING:						LINE TOTALS				8350	8350	
NOTES:										LINE AMPS				70	68	
										TOTAL KVA LOAD				16.58		

NOTES:

- PROVIDE AND INSTALL A REMOVABLE EXPANDED STEEL PROTECTION COVER OVER WET WELL CABLES. EXPANDED STEEL COVER SHALL BE 1/2" X #16 GAUGE FLATTENED & GALVANIZED AND SHALL BE SECURELY BOLTED TO BUILDING USING FOUR 1/4" LAG SCREWS (MINIMUM).
- PUMPS, FLOAT SWITCHES, AND CABLING TO BE PROVIDED WITH LIFT STATION CONTROLLER. ELECTRICAL CONTRACTOR SHALL VERIFY ELECTRICAL REQUIREMENTS OF LIFT STATION EQUIPMENT PRIOR TO ROUGH-IN.
- ELECTRICAL CONTRACTOR SHALL PROVIDE AND INSTALL BACK TO BACK UNISTRUT RACK MOUNTING FOR LIFT STATION EQUIPMENT. VERTICAL SUPPORTS SHALL BE INSTALLED IN CONCRETE PIERS. DOME CONCRETE PIER TOP TO AVOID WATER POOLING AGAINST VERTICAL SUPPORT. INSTALL SEISMIC BRACING PER MANUFACTURER'S INSTALLATION INSTRUCTIONS.
- ALL LIFT STATION CONDUCTORS SHALL BE TYPE XHHW-2 (MINIMUM). ALL CONDUITS IN CLASSIFIED AREAS THAT ARE SUBJECT TO DAMAGE SHALL BE PVC-COATED RIGID METALLIC.
- PROVIDE MESH-GRIP STRAIN-RELIEF DEVICES FOR EACH WETWELL CABLE AT LIFT STATION CONTROLLER AND MOUNTING LOCATION FOR THE INTERIOR OF THE WETWELL.
- PROVIDE AND INSTALL A DEDICATED GROUND-FAULT INTERRUPTING RECEPTACLE WITH WEATHERPROOF IN-USE COVER FOR CONVENIENCE POWER. MOUNT RECEPTACLE ADJACENT TO PANEL 'LS'.
- PROVIDE AND INSTALL A 12" RED EQUILATERAL TRIANGLE ON THE FRONT OF PANEL 'LS' IN ACCORDANCE WITH NORTHERN NEVADA ADOPTED STANDARDS.
- ELECTRICAL CONTRACTOR SHALL ENSURE THAT THE ZOELLER STARTER IS ADEQUATE FOR THE LIFT STATION PUMPS. MINIMUM STARTER SIZE SHALL BE NEMA-2, UNLESS OTHERWISE DIRECTED.
- PORTABLE GENERATOR INLET 100 AMP, 1 PHASE 240/120 VOLT, PIN AND SLEEVE RECEPTACLE MOUNTED IN A NEMA-3R ENCLOSURE. ELECTRICAL CONTRACTOR SHALL VERIFY THE EXACT RECEPTACLE REQUIREMENTS WITH OWNER'S PORTABLE GENERATOR PRIOR TO ROUGH-IN.

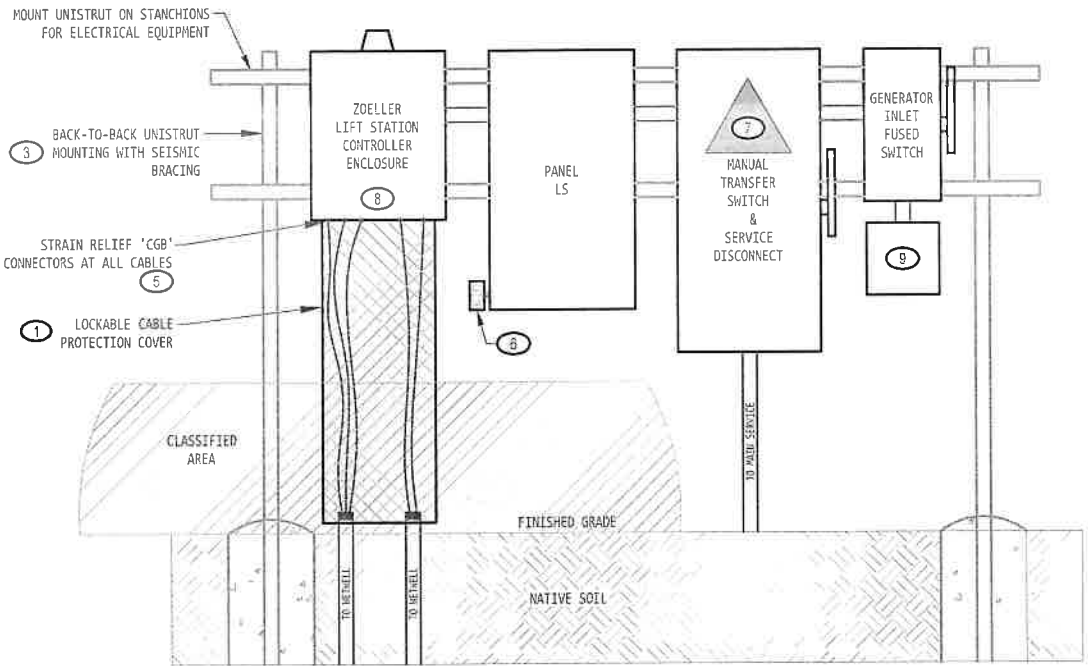

A LIFT STATION EQUIPMENT ELEVATION
NOT TO SCALE

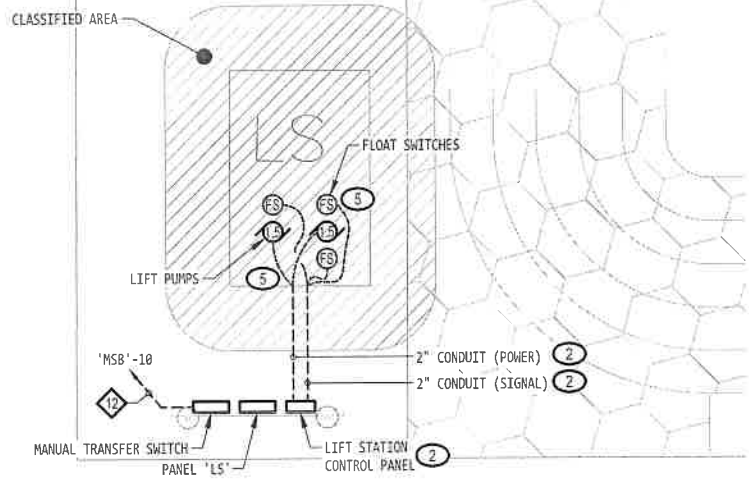

B SITE ELECTRICAL PLAN
1/4" = 1'-0"



JENSEN ENGINEERING INC.
Electrical Engineers
9655 Gateway Drive
Reno, Nevada 89521-2908
web: www.jeneng.com Phone: (775) 852-2288
Fax: (775) 852-0388
Email: George.Jensen@JenEng.com



SPECIAL USE PERMIT PLANS FOR THE
PIONEER MOBILE HOME & RV PARK EXPANSION
OVERALL HORIZONTAL CONTROL PLAN ~ PROPOSED
CITY OF YERINGTON NEVADA

Date: 7/24/2023
Drawn By: SJM
Designed By: SJM
Checked By: GJJ

LIFT STATION
ELECTRICAL PLAN

E201

NDOT ENCROACHMENT PERMIT PLANS
FOR THE


PIONEER RV PARK
FIRE HYDRANT WATER MAIN CONNECTION

IN THE EVENT OF CONFLICT BETWEEN ANY
PORTION OF THESE PLANS AND CURRENT
APPLICABLE NDOT STANDARDS, NDOT
STANDARDS SHALL PREVAIL.

CITY OF YERINGTON

SITUATED WITHIN SECTION 22,
TOWNSHIP 13 N., RANGE 25 E., M.D.M.

N.T.S.

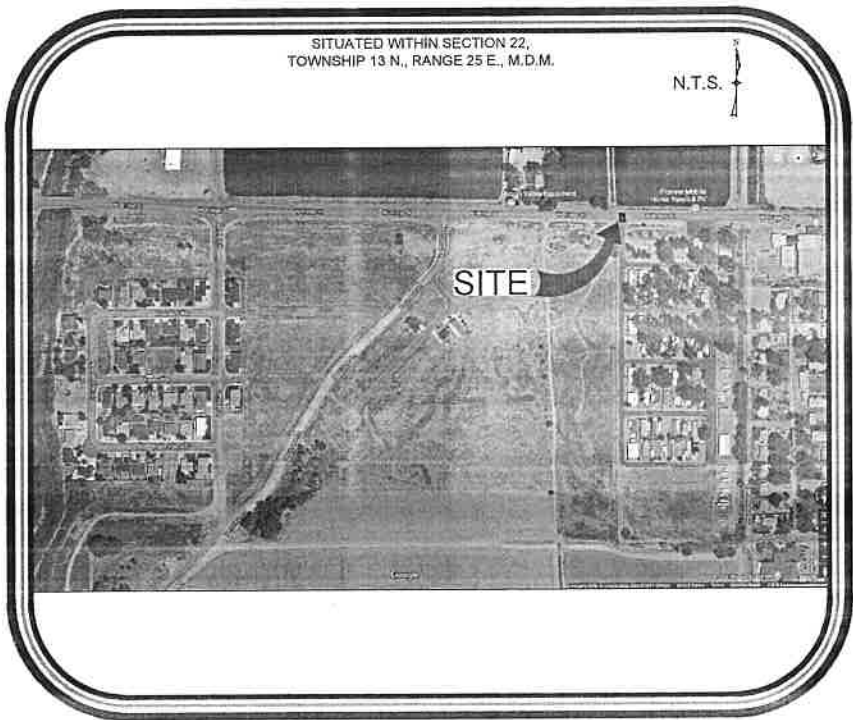

VICINITY MAP

OWNER
BAKERSFIELD PARKS LP
815 WEST BRIDGE STREET
YERINGTON, NV 89447
MR. PETE DETERDING
916.662.5099

PERMITEE
CITY OF YERINGTON
14 EAST GOLDFIELD AVENUE
YERINGTON, NV 89447
MR. JAY FLAKUS; PUBLIC WORKS DIRECTOR
775.463.3511

SURVEYOR

SUMMIT ENGINEERING
5405 MAE ANNE AVENUE
RENO, NV 89523
775.747.8550

BASIS OF BEARING

NORTH AMERICAN DATUM OF 1983 AS BASED ON FEDERAL BASE NETWORK COOPERATIVE BASE NETWORK OBSERVATIONS IN 1994 (AKA NAD83/94), NEVADA STATE PLANE COORDINATE SYSTEM, WEST ZONE AND HOLDING THE WASHOE COUNTY PUBLISHED LATITUDE AND LONGITUDE OF 38°59'31.2875" NORTH AND 119°09'44.14568" WEST FOR REGIONAL GPS CORRS "YER1" (WASHOE COUNTY IDENTIFIER LYNSM00010). A COMBINED GRID-TO-GROUND SCALE FACTOR OF 1.000279329 IS USED TO SCALE THE STATE PLANE GRID COORDINATES TO GROUND.

BASIS OF ELEVATION

NORTH AMERICAN VERTICAL DATUM OF 1988 (NAVD88) AND HOLDING THE WASHOE COUNTY PUBLISHED ELLIPSOID HEIGHT OF 1317.803 METERS (4323.820 FEET) FOR REGIONAL GPS CORRS "YER1" AND USING GEOID 99 TO DERIVE THE ORTHOMETRIC ELEVATION ABOVE MEAN SEA LEVEL.

PROPOSED NDOT
CATEGORY 1A - UNDERGROUND UTILITY INSTALLATION
(< 2.5 MILES) IN SUPPORT OF NEW 8" WATER MAIN TAP
ON EXISTING 14" WATER MAIN FOR NEW FIRE HYDRANT
WATER MAIN TO BE CONSTRUCTED WITHIN NDOT
RIGHT-OF-WAY ON SR 340; YERINGTON, NV
AT THE EXISTING PIONEER MOBILE HOME & RV PARK

[NDOT STATIONING: SR 340 "H" 31+31.42 to 31+43.42]

[MILEPOST INDEX: "H" 0.593 to "H" 0.595]


OCCUPANCY PERMIT CATEGORY: 1A

TOTAL DISTURBED AREA WITHIN NDOT R/W: 300 S.F.

SHEET INDEX

DRAWING	DESCRIPTION
N-1	NDOT - TITLE SHEET
N-2	NDOT - NOTES & SPECIFICATIONS SHEET
N-3	8" WATER MAIN TAP - UTILITY PLAN
N-4 to N-5	NDOT - DETAIL SHEETS

NEVADA

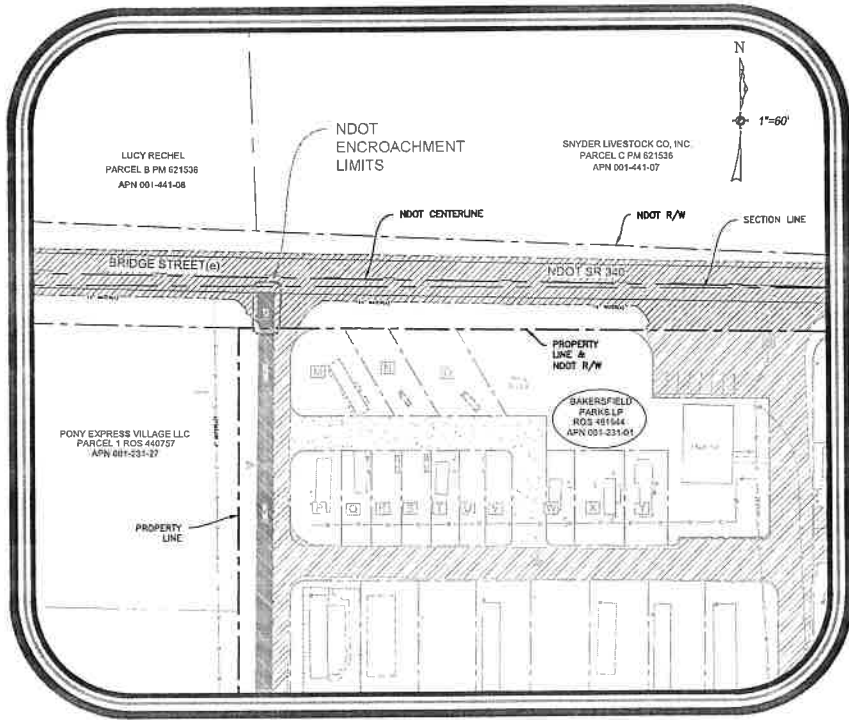

SITE PLAN

ENGINEER'S STATEMENT

I, ERIC P. ANDERSON, DO HEREBY CERTIFY THAT THESE NDOT ENCROACHMENT PERMIT PLANS (SHEETS N-1 TO N-5) HAVE BEEN COMPLETED BY ME OR UNDER MY SUPERVISION AND ARE IN COMPLIANCE WITH ALL APPLICABLE PROVISIONS SET FORTH IN THE NDOT STANDARDS AND THE STATE OF NEVADA REVISED STATUTES.



6/29/2023

ERIC P. ANDERSON

P.E. #17780

UTILITIES

- | | |
|------------|-------------------------------|
| WATER | - CITY OF YERINGTON |
| CABLE | - CHARTER COMMUNICATIONS |
| ELECTRICAL | - NV ENERGY |
| SEWER | - PRIVATE & CITY OF YERINGTON |
| TELEPHONE | - AT&T |
| GAS | - SOUTHWEST GAS & PROPANE |

SITE INFORMATION

APN: 001-231-01
OWNER: BAKERSFIELD PARKS LP
MR. PETE DETERDING
ADDRESS: 815 WEST BRIDGE STREET
YERINGTON, NV 89447
AREA: 14.92 ACRES (RS 461644)
ZONING: C-1 - COMMERCIAL
LAND USE: MANUFACTURED HOME PARK
(10 OR MORE UNITS)

ALL CONSTRUCTION WITHIN NDOT
RIGHT-OF-WAY MUST FOLLOW NDOT'S "2020
STANDARD PLANS FOR ROAD AND BRIDGE
CONSTRUCTION" AND NDOT'S "2014 STANDARD
SPECIFICATIONS FOR ROAD AND BRIDGE
CONSTRUCTION" AND NDOT'S "2017 ACCESS
MANAGEMENT SYSTEM AND STANDARDS" AND
ALL APPLICABLE WORKSHEETS

BIGHORN
C.O.N.S.U.L.T.I.N.G.
P.O. BOX 18790 RENO, NV 89511
OFFICE: 775.627.0800 FAX: 775.625.6166


NDOT ENCROACHMENT PERMIT PLANS FOR THE
PIONEER RV PARK - FIRE HYDRANT WATER MAIN CONNECTION
TITLE SHEET
NEVADA
CITY OF YERINGTON

Date: 7.17.2023
Drawn By: EPA
Designed By: EPA
Checked By: EPA



N-1
1 OF 5

SITE INFORMATION
APN: 001-231-01
OWNER: BAKERSFIELD PARKS LP
MR. PETE DETERDING
ADDRESS: 815 WEST BRIDGE STREET
YERINGTON, NV 89447
AREA: 14.92 ACRES (RS 461644)
ZONING: C-1 - COMMERCIAL
LAND USE: MANUFACTURED HOME PARK
(10 OR MORE UNITS)

NDOT COLOR CODING LEGEND
FACILITIES TO BE INSTALLED
FACILITIES TO BE REMOVED/ABANDONED OR ADJUSTED
EXISTING FACILITIES

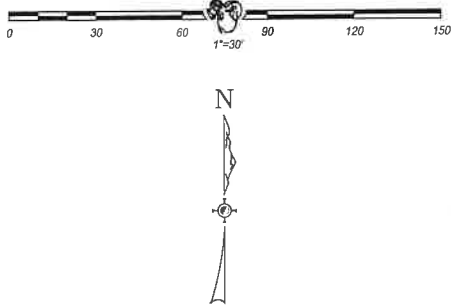

PROPOSED NDOT
CATEGORY 1A ~ UNDERGROUND UTILITY INSTALLATION (< 2.5 MILES)
IN SUPPORT OF NEW 8" WATER MAIN TAP ON EXISTING 14" WATER
MAIN FOR NEW FIRE HYDRANT WATER MAIN TO BE CONSTRUCTED
WITHIN NDOT RIGHT-OF-WAY ON SR 340; YERINGTON, NV
AT THE EXISTING PIONEER MOBILE HOME & RV PARK

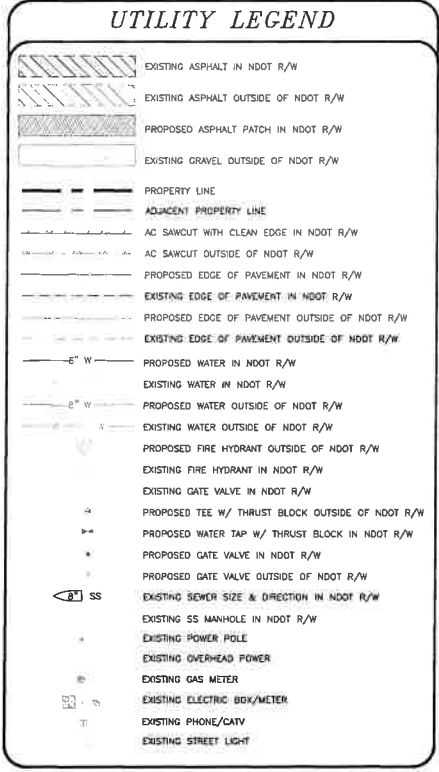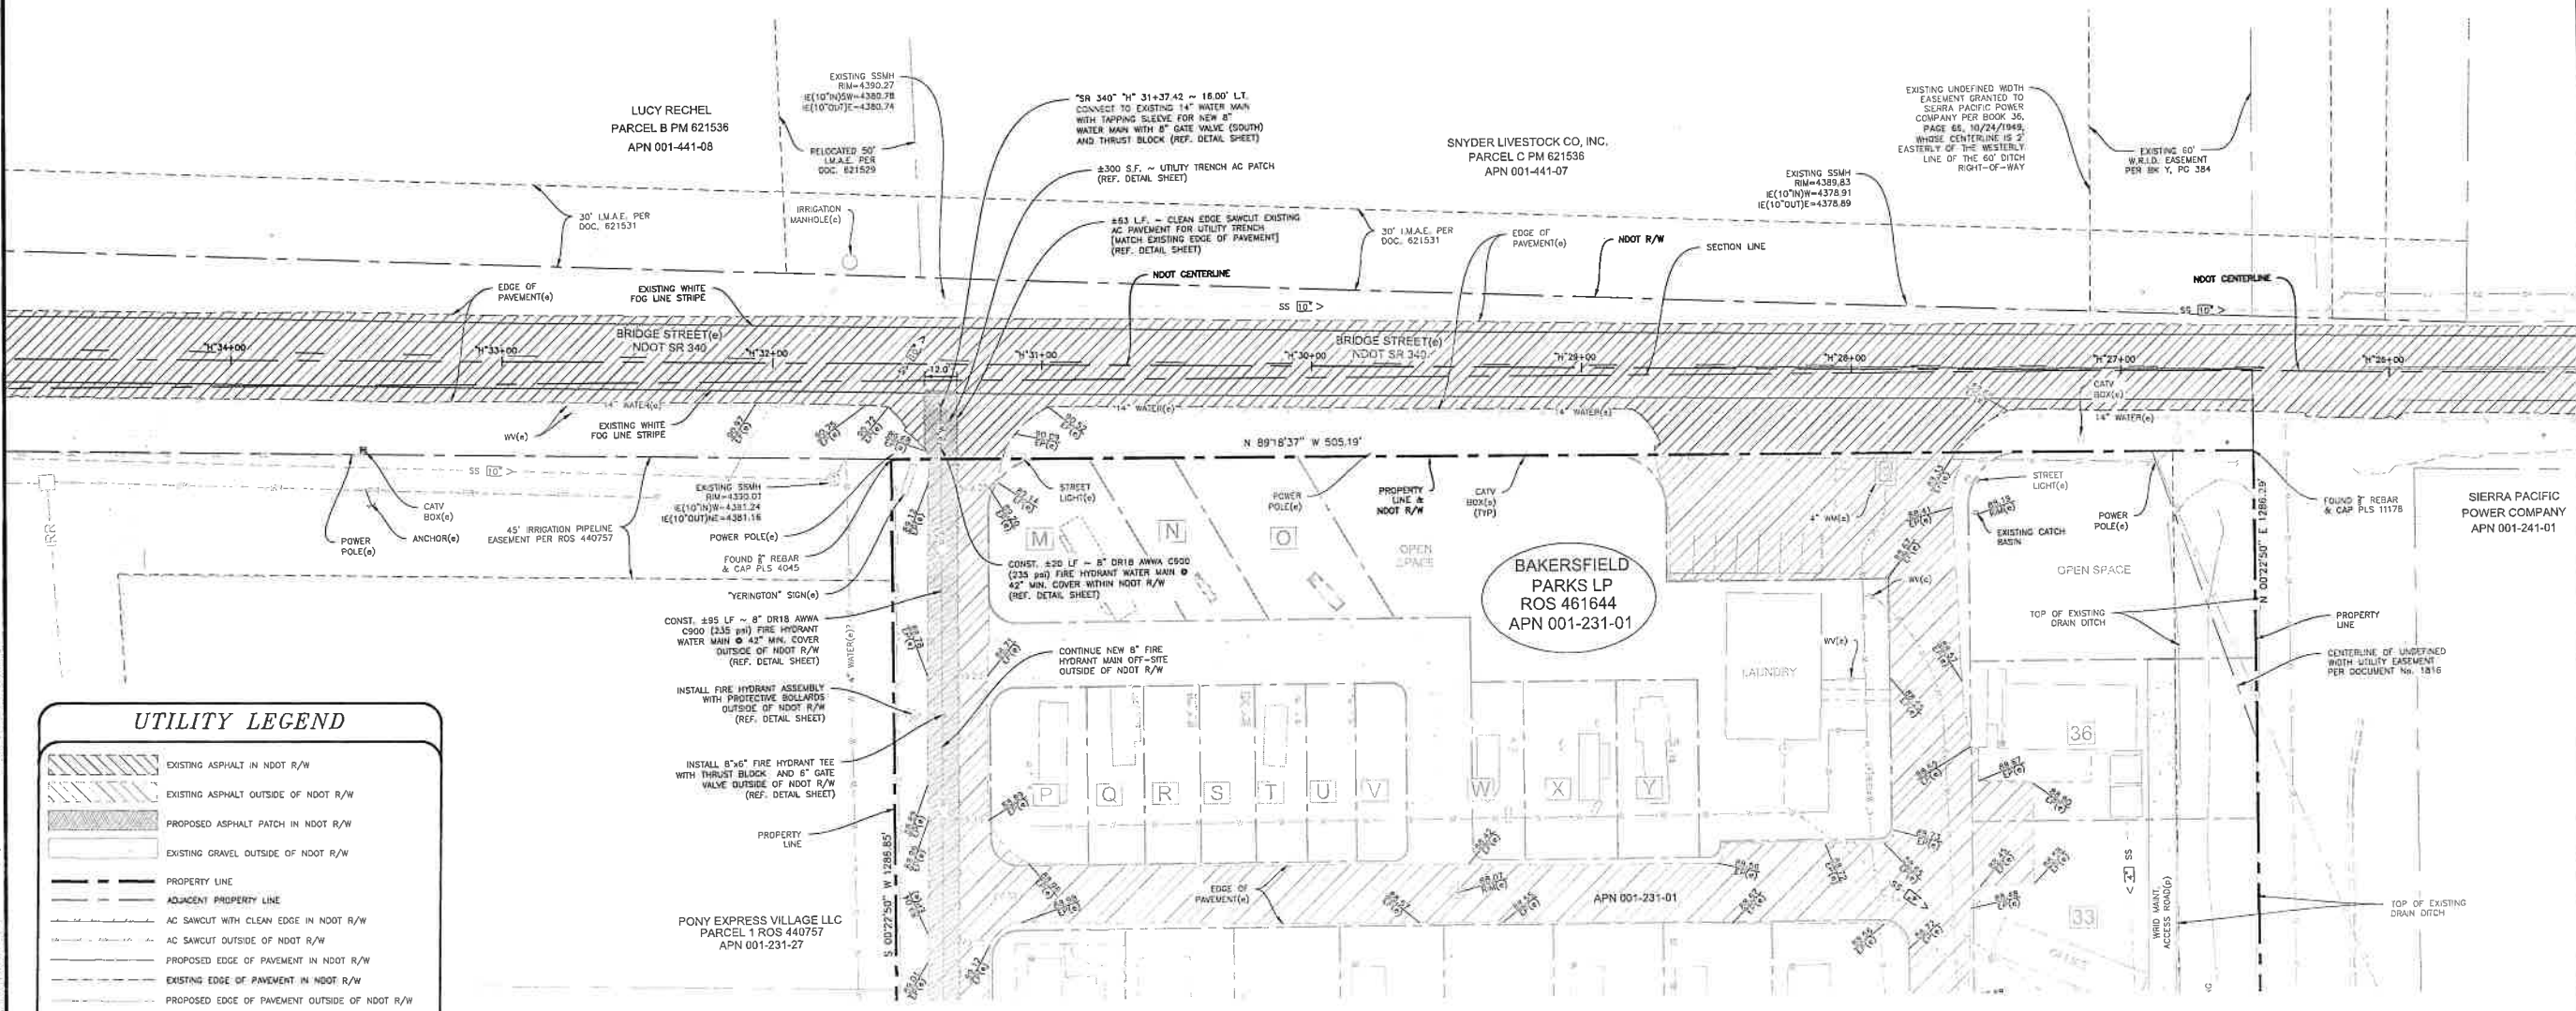

MAINTAIN POTABLE WATER AND
SS/SD/NON-POTABLE HORIZONTAL AND
VERTICAL CLEARANCES AS SPECIFIED IN NAC
SECTION 445A.
THE MINIMUM MITIGATED VERTICAL
SEPARATION AT CROSSINGS SHALL NOT BE
LESS THAN 6".

ALL POTABLE WATER PIPES, MATERIALS,
& APPURTENANCES MUST BE NSF/ANSI
61 CERTIFIED AS COMPATIBLE WITH
DRINKING WATER & THIRD PARTY
CERTIFIED AS LEAD FREE.
(CONTRACTOR IS RESPONSIBLE FOR
CERTIFICATION OF RATINGS BEING
SATISFIED)

Avoid cutting underground
utility lines. It's costly.
**Call
before
you
Dig**
1-800-227-2600
UNDERGROUND SERVICE (USA)

ALL UTILITIES SHOWN
ON THIS PLAN ARE
APPROXIMATE ONLY.
CONTRACTOR TO
LOCATE AND VERIFY.

SEE SHEET N-2
FOR NOTES AND
SPECIFICATIONS

REFERENCE SHEETS
N-4 TO N-5 FOR DETAILS

REFERENCE SHEET N-5
FOR TRAFFIC CONTROL
SPECIFICATIONS
(IF REQUIRED)

REF. PLANS BY PUBLIC UTILITY
PURVEYORS FOR ON-SITE ELECTRICAL,
GAS, PHONE, & CABLE SERVICES.

ALL CONSTRUCTION WITHIN NDOT
RIGHT-OF-WAY MUST FOLLOW NDOT'S "2020
STANDARD PLANS FOR ROAD AND BRIDGE
CONSTRUCTION" AND NDOT'S "2014 STANDARD
SPECIFICATIONS FOR ROAD AND BRIDGE
CONSTRUCTION" AND NDOT'S "2017 ACCESS
MANAGEMENT SYSTEM AND STANDARDS" AND
ALL APPLICABLE WORKSHEETS




NDOT ENCROACHMENT PERMIT PLANS FOR THE
PIONEER RV PARK ~ FIRE HYDRANT WATER MAIN CONNECTION
8" WATER MAIN TAP ~ UTILITY PLAN
CITY OF YERINGTON NEVADA

Date: 6.29.2023
Drawn By: EPA
Designed By: EPA
Checked By: EPA

N-3
3 OF 5



No.	Date	Revision

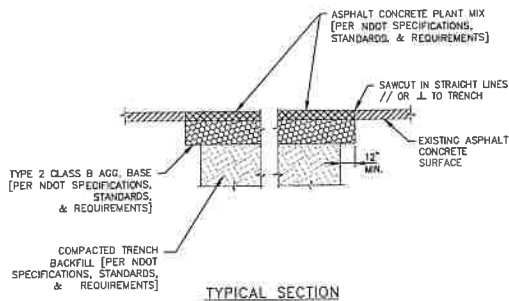

NOTES:

- IF SAWCUT IS WITHIN 24 INCHES OF EDGE OF A.C. PAVEMENT REMOVE EXISTING PAVEMENT TO THAT EDGE AND REPLACE ENTIRE SECTION.
- BITUMINOUS MATERIAL SHALL BE PER NDOT SPECIFICATIONS, STANDARDS, AND REQUIREMENTS.
- MIXING, SPREADING, AND COMPACTING OF BITUMINOUS PAVEMENT SHALL BE DONE ONLY WHEN THE SURFACE ON WHICH THE MATERIALS ARE TO BE PLACED IS DRY AND WHEN THE ATMOSPHERIC TEMPERATURE IS ABOVE 50 DEGREES FAHRENHEIT AND HAS NOT BEEN BELOW 40 DEGREES FAHRENHEIT DURING THE PRECEDING 24 HOURS PER NDOT SPECIFICATIONS, STANDARDS, AND REQUIREMENTS.
- FINISHED SURFACE VARIATIONS SHALL BE PER NDOT SPECIFICATIONS, STANDARDS, AND REQUIREMENTS.
- PLANT MIX BITUMINOUS PAVEMENT PATCHES SHALL MATCH EXISTING SECTION OR BE PER NDOT SPECIFICATIONS, STANDARDS, AND REQUIREMENTS.
- PLANS SHALL SPECIFY PAVEMENT PATCH AND AGGREGATE BASE DEPTHS AS SPECIFIED BY THE DESIGN ENGINEER.


AC PAVEMENT PATCH

AC SECTION NOTES

- ALL ASPHALT, BASE, & SUBGRADE SHALL CONFORM TO NDOT SPECIFICATIONS, STANDARDS, AND REQUIREMENTS.
- MIXING, SPREADING, AND COMPACTING OF BITUMINOUS PAVEMENT SHALL BE DONE ONLY WHEN THE SURFACE ON WHICH THE MATERIALS ARE TO BE PLACED IS DRY AND WHEN THE ATMOSPHERIC TEMPERATURE IS ABOVE 50 DEGREES FAHRENHEIT AND HAS NOT BEEN BELOW 40 DEGREES FAHRENHEIT DURING THE PRECEDING 24 HOURS PER NDOT SPECIFICATIONS, STANDARDS, AND REQUIREMENTS.
- FINISHED SURFACE VARIATIONS SHALL BE PER NDOT SPECIFICATIONS, STANDARDS, AND REQUIREMENTS.

STANDARD NDOT THEORETICAL APPLICATION RECOMMENDATIONS:

- ASPHALT CEMENT: PG 64-28BNV (TYPE 2) DENSE GRADED 6%
MINERAL FILLER: 1.5%
SPECIFIC GRAVITY: 2.5
AGGREGATE BASE UNIT WEIGHT (INCLUDES 6% MOISTURE): 138.5 LB/FT³
- EMULSIFIED ASPHALT: TYPE SS-1H (DILUTED)
TACK PMS LIFTS: 0.06 GAL/YD²
TACK EXISTING PMS: 0.06 GAL/YD²
- SEAL COAT (ISLANDS AND APPROACHES): 0.12 GAL/YD²
LIQUID ASPHALT: TYPE MC-70-W PRIME COAT (AGGREGATE BASE) @ 0.28 GAL/YD²
SAND BLOTTER: 1 LB5/YD²

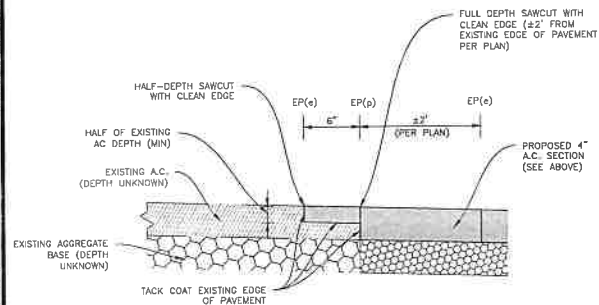


AC KEY-IN DETAIL

NOTES:

- KEY IN ASPHALT PER DETAIL ABOVE.
- AGGREGATE BASE SHALL BE PRIME WITH MATERIALS, BE APPLIED AT A RATE, AND CURING SHALL ALL BE PER NDOT SPECIFICATIONS, STANDARDS, AND REQUIREMENTS.
- EMULSIFIED ASPHALT SHALL BE PER NDOT SPECIFICATIONS, STANDARDS, AND REQUIREMENTS.
- STRUCTURAL FILL WITHIN NDOT R/W SHALL HAVE A MINIMUM R-WALVE PER NDOT SPECIFICATIONS, STANDARDS, AND REQUIREMENTS.


MATERIAL SPECIFICATIONS

SHELL 304 STAINLESS STEEL
LUGS 304 STAINLESS STEEL
BOLTS, WASHERS AND NUTS: M6 ROLLED THREAD 304 STAINLESS STEEL, 3/4\"/>

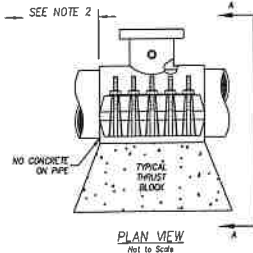

- NOTES:
- MATERIAL USED FOR THURST BLOCKING SHOULD NOT PREVENT ACCESS TO THE BOLT ASSEMBLY.
 - MINIMUM DISTANCE BETWEEN SADDLE, COLLARS, JOINTS, SHERES, TAPS, ETC. WILL BE 18\"/>
 - SADDLE TO BE HYDROSTATICALLY PRESSURE TESTED TO CLASS RATING OF THE PIPE PRIOR TO TAP.
 - ALL FITTINGS TO BE POLY WRAPPED PRIOR TO CONCRETE PLACEMENT.

DISTRIBUTION TAP

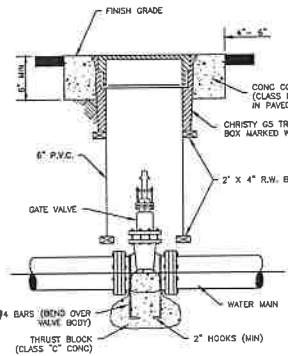

NOTES:



- GATE VALVE SHALL BE AWWA C500 GATE VALVE.
- MINIMUM THURST BLOCK CONSTRUCTION SHALL BE CLASS C PORTLAND CEMENT CONCRETE.
- CONCRETE FOR COLLAR SHALL BE CLASS A OR DA PORTLAND CEMENT CONCRETE WITH FIBER MESH.
- WHERE CENTER OF PIPE EXCEEDS 5 FOOT DEPTH, PROVIDE EXTENSION STEM WITH STEM GUIDE.

VALVE DETAIL

ALL WATER MAINS SHALL BE DISINFECTED AND TESTED PER AWWA C651.

ALL WATER MAINS SHALL BE PRESSURE TESTED IN ACCORDANCE WITH AWWA C605.

ALL POTABLE WATER PIPES, MATERIALS, & APPURTENANCES MUST BE NSF/ANSI 61 CERTIFIED AS COMPATIBLE WITH DRINKING WATER & THIRD PARTY CERTIFIED AS LEAD FREE.
(CONTRACTOR IS RESPONSIBLE FOR CERTIFICATION OF RATINGS BEING SATISFIED)

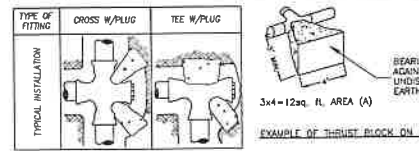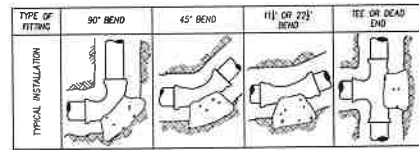


MINIMUM THURST BLOCK BEARING AREA (SQ. FT.) - SEE NOTE 2

TYPE OF FITTING	90° BEND	45° BEND	1½" OR 22½° BEND	TEE OR DEAD END	TEE W/PLUG	CROSS W/PLUG	INLINE W/VALVE
SIZE OF PIPE	4"	2	1	1	2	4	1
	6"	4	4	2	4	4	2
	8"	7	4	2	5	7	2
	10"	12	6	3	8	12	3
	12"	16	10	3	12	16	5
	14"	20	12	4	14	20	6
	16"	27	15	4	18	27	8
	18"	45	25	13	32	45	13
	24"	65	35	18	48	65	18

NOTES:

- CONCRETE FOR THURST BLOCKS SHALL HAVE A MINIMUM 28-DAY COMPRESSIVE STRENGTH OF 4,000 PSI (PER THE STANDARD SPECIFICATIONS FOR PUBLIC WORKS CONSTRUCTION - ORANGE BOOK). BAD CONCRETE MIX IS NOT ACCEPTABLE.
- MINIMUM AREAS GIVEN ARE FOR CLASS 150 PIPE AT TEST PRESSURE OF 150 P.S.I. WITH 2000 P.S.I. BEARING CAPACITY. INSTALLATIONS USING DIFFERENT PIPE, TEST PRESSURES, AND/OR SOIL TYPES SHOULD ADJUST AREAS ACCORDINGLY, SUBJECT TO APPROVAL OF ENGINEER. FOR OTHER TEST PRESSURES, REQUIRED BEARING AREA = $\frac{\text{TEST PRESSURE (P.S.I.)} \times \text{AREA IN TABLE ABOVE}}{150 \text{ P.S.I.}}$
- THURST BLOCKS SHALL BE POURED AGAINST UNDISTURBED SOIL. IN CASES WHERE THIS IS NOT PRACTICAL, BACKFILL AREA BEHIND WHERE THURST BLOCK WILL BE POURED WITH TYPE 2, CLASS B AGGREGATE BASE (PER SECTION 200.01.03 OF THE STANDARD SPECIFICATIONS FOR PUBLIC WORKS CONSTRUCTION - ORANGE BOOK) COMPACTED TO 95% HANDBOOK DRY DENSITY AT OPTIMUM MOISTURE CONTENT AS DETERMINED BY PROCEDURES SET FORTH IN ASTM D 1557, CUT-BACK COMPACTED AGGREGATE BASE TO EXPOSE A FIRM SURFACE, THEN POUR THURST BLOCK.
- JOINTS AND FACE OF PLUGS TO BE KEPT CLEAN OF CONCRETE.
- WRAP ALL FITTINGS WITH POLY WRAP PRIOR TO CONCRETE PLACEMENT.


THURST RESTRAINT

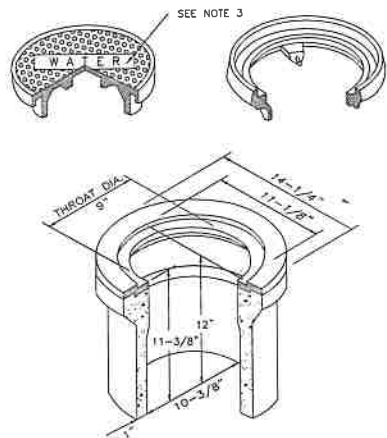

GENERAL NOTES

- VALVE BOX MUST BE TRAFFIC RATED. (CHRISTY G-5 BOX OR EQUAL)
- MIN. OF 10\"/>
- CAST IRON LID MARKED "WATER" FOR WATER LINE APPLICATIONS. CAST IRON LID MARKED "RECLAIMED WATER" OR "TOW" WHEN INSTALLED ON A RECLAIMED WATER MAIN. LID SHALL BE MARKED "SS FORCE MAIN" OR "SS FM" WHEN INSTALLED ON A SANITARY SEWER FORCE MAIN.
- RISER OF 6\"/>
- TORQUE BOLTS TO MANUFACTURER'S RECOMMENDATIONS.
- ALL NEW VALVE BOXES TO BE SET TO GRADE ONLY ONE GRADE RING PER VALVE BOX.
- R.C.W. TO BE POWDER COATED PURPLE.
- CONCRETE COLLAR TO BE 6\"/>

VALVE BOX DETAIL

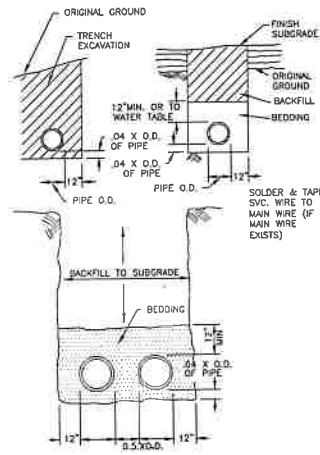

NOTES:

- WATER DENSIFIED BACKFILL AND TUNNELING SHALL BE BY SPECIAL PROVISION ONLY.
- BACKFILL SHALL MEET THE REQUIREMENTS FOR CLASS "2" BACKFILL WITH NO ROCKS OVER 4\"/>
- BEDDING MATERIAL SHALL MEET REQUIREMENTS FOR CLASS "A" BACKFILL AS SHOWN IN SUBSECTION 200.02.03 OF STANDARD SPECIFIED BY THE AGENCY AND SHALL BE COMPACTED TO AT LEAST 90% OF MAX. DRY DENSITY.
- FOR THE PURPOSE OF PAYMENT, EXCAVATION AND BACKFILL QUANTITIES ARE BASED ON THESE STANDARD DRAWINGS, AND NO ADDITIONAL COMPENSATION WILL BE MADE. SHORING OR SLOPED CUT SLOPES MAY BE NECESSARY, BUT THERE WILL BE NO ADDITIONAL PAYMENT. ALL EXCAVATIONS SHALL CONFORM TO THE LATEST O.S.H.A. - REQUIREMENTS.
- FOR TRENCHES IN ROADWAY SECTION, SEE TRENCH PATCH DETAILS.
- NOT FOR USE IN CITY OF RENO, REFER TO DWG. R-24.
- PLACE METALLIC LOCATION TAPE 1 FT. ABOVE WATER PIPE, CARSON CITY.

TRENCH EXCAVATION AND BACKFILL

- ALL WORK MUST CONFORM TO THE STANDARD SPECIFICATIONS FOR PUBLIC WORKS CONSTRUCTION (SSPWC) AND THE AMERICAN WATER WORKS ASSOCIATION (AWWA) STANDARDS PER NAC 445A.67145 (1)(A).
- WATER MAIN SHUTDOWNS/INTERRUPTION OF WATER/FIRE SERVICE.

- THE CONTRACTOR MUST MAKE A WRITTEN REQUEST WITH A MINIMUM OF 5 BUSINESS DAYS IN ADVANCE OF ANY PLANNED WATER MAIN SHUTDOWN AND OBTAIN APPROVAL FROM THE CITY WATER UTILITY MANAGER OR THEIR DESIGNEE PRIOR TO PLANNED SHUTDOWN.
- THE CONTRACTOR MUST PROVIDE WATER UTILITY CUSTOMERS TWO (2) DAYS WRITTEN NOTICE PRIOR TO ANY PLANNED WATER SERVICE SHUTDOWN. THE CONTRACTOR MUST USE THE CITY'S ESTABLISHED NOTIFICATION PROCEDURES AND MUST COORDINATE ALL WATER UTILITY CUSTOMER CORRESPONDENCE WITH THE WATER UTILITY MANAGER OR THEIR DESIGNEE. THE CONTRACTOR MUST PROVIDE THE CITY A COMPLETE LISTING OF THE DATE, TIME AND ADDRESS OF ALL PERSONS NOTIFIED FOR CITY APPROVAL AND NOTIFICATION. THE CONTRACTOR WILL BE SUBJECT TO DAMAGE CLAIMS SHOULD THEY FAIL TO PROPERLY NOTIFY CUSTOMERS OR MAINTAIN DOCUMENTATION OF CUSTOMER NOTIFICATIONS.
- NOTIFICATIONS FOR PRECAUTIONARY BOLL WATER SHUTDOWNS WILL BE DONE BY CITY STAFF. CITY STAFF IS RESPONSIBLE FOR SHUTTING OFF AFFECTED WATER METERS IMMEDIATELY BEFORE SHUTDOWN. CONTRACTOR TO COORDINATE SHUTDOWN WITH CITY STAFF TO LIMIT THE AMOUNT OF DISRUPTION TO CUSTOMERS.
- THE TOTAL TIME OF ANY WATER SERVICE INTERRUPTION IS LIMITED TO 5 HOURS MAXIMUM UNLESS APPROVED OTHERWISE IN ADVANCE BY THE WATER UTILITY MANAGER OR THEIR DESIGNEE. IF SERVICE INTERRUPTION GOES CONSIDER THAN APPROVED TIME, THE CONTRACTOR MUST SUPPLY EACH RESIDENT WITH 2 GALLONS OF BOTTLED WATER PER EXTRA HOUR OF OUTAGE ON THE HOUR.
- PLANNED WATER MAIN SHUTDOWNS WILL ONLY BE SCHEDULED FOR MONDAYS THROUGH WEDNESDAYS, EXCLUDING THE HOLIDAY DAYS BEFORE AND AFTER A HOLIDAY. IF A HOLIDAY IS ON A TUESDAY, WEDNESDAY OR THURSDAY, NO SHUTDOWN WILL BE ALLOWED THAT WEEK, UNLESS PERMISSION IS GIVEN BY THE WATER UTILITY MANAGER OR THEIR DESIGNEE.
- ONCE WORK IS COMPLETED, TWO CONSECUTIVE BACTERIOLOGICAL SAMPLES TAKEN BY CITY WATER OPERATORS ARE NEEDED TO CONFIRM THE ABSENCE OF TOTAL COLIFORM BACTERIA. AFTER THE SECOND SUCCESSFUL TEST, THE PRECAUTIONARY BOLL WATER NOTICE MAY BE RESCINDED BY CITY STAFF.

- THE CONTRACTOR MUST NOT OPERATE ANY EXISTING CITY WATER VALVES, INCLUDING WATER SHUT OFF VALVES. CONTRACTOR MUST NOTIFY THE FIRE DEPARTMENT OF ANY FIRE HYDRANTS AFFECTED BY THE CONSTRUCTION.
- WATER MAINS MUST BE PVC C900, SDR 18 MINIMUM WALL THICKNESS UNLESS HIGHER PRESSURE IS SPECIFIED ON THE PLANS. ALL SEPARATIONS MUST BE IN ACCORDANCE WITH THE NEVADA DIVISION OF ENVIRONMENTAL PROTECTION RULES AND REGULATIONS. WATER MAINS MUST BE C900 C10 PE TUBING. MINIMUM PRESSURE CLASS 200 PSI. WATER SERVICES 6 INCHES OR GREATER MUST BE PVC C900, DR 18 OR AS SPECIFIED ON THE PLANS.
- MAINTAIN 18 INCHES VERTICAL AND 3 FEET HORIZONTAL SEPARATION BETWEEN ALL UNDERGROUND UTILITY LINES AND WATER LINES. IF WATER LINE IS BELOW POWER LINES OR IS WITHIN 18 INCH VERTICAL SEPARATION OF POWER LINE, POWER/TELEPHONE LINE MUST BE ENCASED WITH 4 INCHES MINIMUM OF CONCRETE EXTENDING 5 FEET EACH SIDE OF CROSSING. CONCRETE ENCASEMENT OF WATER LINES IS NOT ALLOWED. PIPELINE OPENING MUST BE INSTALLED PER PLAN TO AVOID ADDITIONAL DISRUPTIONS IN THE WATERLINE AND TO SUPPORT AIR RELIEF VALVE LOCATIONS SHOWN IN THE PLANS.
- ALL HOT TAPS, 4 INCH DIAMETER TO 12 INCH DIAMETER, ARE TO BE PERFORMED BY EITHER THE CITY WATER UTILITY OR A CERTIFIED AND LICENSED HOT TAPPING CONTRACTOR. THE CONTRACTOR MUST CONTACT THE WATER OPERATIONS SUPERVISOR AT LEAST 2 WORKING DAYS PRIOR TO SCHEDULING HOT TAP DATE AND TIME. HOT TAPS ARE PERFORMED MONDAY THRU THURSDAYS BEFORE AND AFTER A HOLIDAY. PRIOR TO HOT TAPPING, THE SADDLE MUST BE HYDROSTATICALLY PRESSURE TESTED TO 150 PSI MINIMUM OR THE DESIGN OF PIPE SYSTEM FOR A MINIMUM OF 5 MINUTES BY THE WATER UTILITY PERSONNEL. FOR ALL TAPS PERFORMED BY THE CONTRACTOR, ALL TAPPING EQUIPMENT MUST BE INSPECTED BY AND APPROVED IN THE PRESENCE OF CITY FORCES PRIOR TO TAPPING A CITY MAIN.
- WATER VALVE MARKERS MUST BE BLUE CARBONITE UTILITY MARKER (504-306068), 5 FEET-2 INCHES (5'-2") WITH WATER VALVE DETAIL OR APPROVED EQUAL. PLACE MARKER NO MORE THAN 5 FEET FROM THE VALVE OR AS DIRECTED BY THE CITY INSPECTOR.
- REDUCED PRESSURE PRINCIPLE AND DOUBLE CHECK VALVE BACKFLOW ASSEMBLIES MUST BE APPROVED BY THE CITY INSPECTOR, AND TESTED BY A CERTIFIED BACKFLOW ASSEMBLY TESTER. TEST RESULTS MUST BE APPROVED BY THE CITY WATER UTILITY. FOR NEW WATER METER SETS, THE REQUIRED BACKFLOW PREVENTION ASSEMBLY MUST BE INSTALLED, INSPECTED, APPROVED AND CERTIFIED TEST RESULTS PROVIDED TO THE CITY INSPECTOR WITHIN 5 DAYS OF METER SET. UNLESS THE CITY ENGINEER OR PUBLIC WORKS DIRECTOR APPROVES OTHERWISE, THE SERVICE WILL BE LOCKED OFF IF INSPECTIONS AND CERTIFICATIONS ARE NOT COMPLETED AS SPECIFIED ABOVE.
- ALL WATER MAIN, WATER/FIRE SERVICE, AND BACKFLOW PREVENTION INSPECTIONS AND TESTING MUST BE APPROVED PRIOR TO APPROVAL OF ANY CERTIFICATE OF OCCUPANCY.
- A WATER MAIN MUST NOT BE PLACED INTO SERVICE AFTER ITS INITIAL CONSTRUCTION UNTIL THE WATER MAIN HAS BEEN DISINFECTED AND TESTED IN ACCORDANCE WITH AWWA STANDARD C651, AS ADOPTED BY REFERENCE IN NAC 445A.6663. CITY STAFF WILL BE RESPONSIBLE FOR PERFORMING AND FUNDING UP TO (2) TWO BACTERIOLOGICAL TESTS PER RUN OF PIPE CONSTRUCTED. IF MORE THAN TWO TESTS ARE REQUIRED THE COST WILL BE PLACED ON THE CONTRACTOR. TWO (2) SETS OF CONSECUTIVE BACTERIOLOGICAL TESTS MUST BE CONDUCTED AT LEAST 24 HOURS APART, FROM EVERY 1200 FEET OF MAIN, AT THE END OF THE LINE, AND FROM EACH BRANCH. BACTERIOLOGICAL SAMPLES WILL NOT BE COLLECTED ON FRIDAYS, WEEKENDS, CITY OBSERVED HOLIDAYS OR THE DAY BEFORE A CITY OBSERVED HOLIDAY, UNLESS AUTHORIZED BY THE WATER UTILITY MANAGER OR THEIR DESIGNEE. THE RESULTS OF THE WATER MAIN ANALYSIS INDICATING THAT THE WATER MEETS PRIMARY DRINKING WATER STANDARDS FOR COLIFORM BACTERIA (ABSENCE OF COLIFORM BACTERIA) MUST BE OBTAINED PER AWWA STANDARD C651.
- DISINFECTION TABLETS MUST BE PLACED USING LOCITE 13101 METHACRYLATE ADHESIVE ON APPROVED FOOD GRADE NSF CERTIFIED TAPAL, PROVIDE 30 MINUTE ADHESIVE DURING TIME FOR EXPOSURE TO WATER. THE DISPOSAL OF ANY SPENT CHLORINE SOLUTIONS MUST BE COORDINATED WITH THE CITY.
- ALL ASBESTOS CEMENT (AC) PIPE CUTS SHALL BE MADE USING A DRYAN STYLE SHAPPING TOOL. NO SAWCUTTING OF AC PIPE WILL BE ALLOWED. COORDINATE WITH CITY WATER DIVISION PRIOR TO CUTTING OR CONNECTING TO EXISTING ASBESTOS CEMENT PIPE TO ALLOW THE CITY TO ALLOW THE CITY TO ALLOW A WATER SAMPLE COLLECTION FROM WORK LOCATION AFTER CONSTRUCTION HAS BEEN COMPLETED AND THE SYSTEM IS FLUSHED BUT PRIOR TO RECOMMENDING THE WATER MAIN. THE CITY WILL HAVE THE SAMPLE ANALYZED FOR THE PRESENCE OF ASBESTOS.
- PRIOR TO ANY PRESSURE TESTING, A SAMPLE OF THE WATER IN THE MAIN MUST PASS AN INITIAL BACTERIOLOGICAL WATER QUALITY TEST.


- THE PIPING INSTALLED IN A DISTRIBUTION SYSTEM MUST, IF THE PIPING EXISTS OF:
 - DUCTILE IRON, BE PRESSURE TESTED IN ACCORDANCE WITH AMERICAN WATER WORKS ASSOCIATION STANDARD C600, AS ADOPTED BY REFERENCE IN NAC 445A.6663.
 - PVC, BE PRESSURE TESTED IN ACCORDANCE WITH AMERICAN WATER WORKS ASSOCIATION STANDARD C605, AS ADOPTED BY REFERENCE IN NAC 445A.6663, OR
 - ALL OTHER MATERIALS SHALL BE PRESSURE TESTED IN ACCORDANCE WITH STANDARD SPECIFICATIONS FOR PUBLIC WORKS CONSTRUCTION AND AWWA STANDARDS AS ADOPTED BY REFERENCE IN NAC 445A.6663.
- ALL PARTS OF THE PIPELINE MUST BE BACKFILLED AND BRACED SUFFICIENTLY TO PREVENT MOVEMENT UNDER PRESSURE. DO NOT PRESSURE TEST AGAINST FRESHLY POURED CONCRETE THURST BLOCKS. ALLOW A MINIMUM OF 24 HOURS FOR CONCRETE TO SET BEFORE SUBJECTING THEM TO TEST PRESSURE. IF THE 24 HOUR SET TIME IS NOT POSSIBLE, ALL FITTINGS MUST BE RESTRAINED. ALL TESTING MUST BE DONE UNDER THE DIRECT SUPERVISION OF CITY INSPECTOR OR THEIR DESIGNEE.
- DURING CONSTRUCTION OF WATER MAINS, ANY OPENINGS IN UNFINISHED PIPING OR APPURTENANCES MUST BE SEALED AT THE END OF EACH WORKING DAY OR WHENEVER THE OPENINGS ARE LEFT UNATTENDED WITH WATER TIGHT PLUGS TO PREVENT THE ENTRY OF BIRDS AND OTHER ANIMALS, DIRT, TRENCH WATER AND OTHER SOURCES OF POLLUTION OR CONTAMINATION.
- ALL PIPE, FITTINGS, AND ASSOCIATED APPURTENANCES MUST BE INSPECTED FOR DEFECTS PRIOR TO INSTALLATION. ANY DEFECTIVE, DAMAGED OR MATERIALS MUST BE REPAIRED OR REPLACED. ALL FOREIGN WATER OR DIRT MUST BE REMOVED FROM THE INTERIOR OF THE PIPE, FITTINGS, AND APPURTENANCES BEFORE LOWERING INTO POSITION IN THE TRENCH AND MUST BE KEPT CLEAN DURING AND AFTER LAYING.
- ALL WATERLINE MATERIALS MUST BE CERTIFIED TO NATIONAL SANITATION FOUNDATION/AMERICAN NATIONAL STANDARDS INSTITUTE (NSF/ANSI) 61 AND 372 STANDARDS (OR APPROVED EQUIVALENT).
- SOIL RETENTION MUST BE PROVIDED AROUND WATER METER BOXES, FIRE HYDRANTS AND OTHER FACILITIES IF SLOPES EXCEED 15%.
- RESTRAINED PUSH-ON JOINTS AND MECHANICAL JOINTS FOR PIPE AND FITTINGS MUST BE DESIGNED FOR 235 PSI WATER OPERATING PRESSURE UNLESS OTHERWISE NOTED. THE CONTRACTOR MUST COMPLY WITH THE MANUFACTURER'S RECOMMENDATIONS REGARDING MECHANICALLY RESTRAINED JOINTS AND MUST ENSURE THAT SUFFICIENT PIPE LENGTH IS RESTRAINED TO RESTRICT MOVEMENT. CONTRACTOR MUST VERIFY THURST RESTRAINT REQUIREMENTS FOR ALL PROPOSED JOINTS. CONCRETE THURST BLOCKING MAY BE USED WHEN CONNECTING TO EXISTING PIPING THAT HAS INADEQUATE THURST RESTRAINT.
- ALL STANDARD SERVICE (NOT SUBMERGED) BOLTS, ANCHOR BOLTS AND NUTS MUST BE STAINLESS STEEL 304 COATED WITH TRIPAC 2000 BLUE, X-144N 1424 OR APPROVED EQUAL, EXCEPT AS OTHERWISE SHOWN OR SPECIFIED. SUBMERGED SERVICE BOLTS, NUTS, WASHERS, TIE RODS, AND OTHER THREADED FASTENERS MUST BE PIPE 316 STAINLESS STEEL COATED WITH TRIPAC 2000 BLUE, X-144N 1424 OR APPROVED EQUAL.
- CONTRACTOR'S PERSONNEL PERFORMING WORK ON ASBESTOS OR FRAGILE PIPE, INCLUDING WITHOUT LIMITATION CUTTING, TAPPING, REPAIRING, OR REMOVING, MUST HAVE SUCCESSFULLY COMPLETED SPECIALIZED OSHA TRAINING IN THE HANDLING AND DISPOSAL OF ASBESTOS PRIOR TO THE PERFORMANCE OF ANY SUCH WORK, OR CONTRACTOR MUST HIRE A SUBCONTRACTOR THAT HAS SUCCESSFULLY COMPLETED SPECIALIZED OSHA TRAINING IN THE HANDLING AND DISPOSAL OF ASBESTOS TO PERFORM SUCH WORK.

WATER GENERAL NOTES

NOTE:
ALL DETAILS
NOT TO SCALE.

ALL CONSTRUCTION WITHIN NDOT RIGHT-OF-WAY MUST FOLLOW NDOT'S "2020 STANDARD PLANS FOR ROAD AND BRIDGE CONSTRUCTION" AND NDOT'S "2014 STANDARD SPECIFICATIONS FOR ROAD AND BRIDGE CONSTRUCTION" AND NDOT'S "2017 ACCESS MANAGEMENT SYSTEM AND STANDARDS" AND ALL APPLICABLE WORKSHEETS

IN THE EVENT OF CONFLICT BETWEEN ANY PORTION OF THESE PLANS AND CURRENT APPLICABLE NDOT STANDARDS, NDOT STANDARDS SHALL PREVAIL.

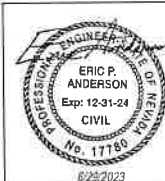


NDOT ENCROACHMENT PERMIT PLANS FOR THE
PIONEER RV PARK ~ FIRE HYDRANT WATER MAIN CONNECTION
DETAIL SHEET

Date: 6.29.2023
Drawn By: EPA
Designed By: EPA
Checked By: EPA

N-4
4 OF 5

6/29/2023 9:07:15 AM N:\BIGHORN\mod\15\Project\89a-Terrington\3-City\14-43_PlanetMainWaterMain\89a-1001 Detailing Thank You for Choosing Bighorn Consulting!

303

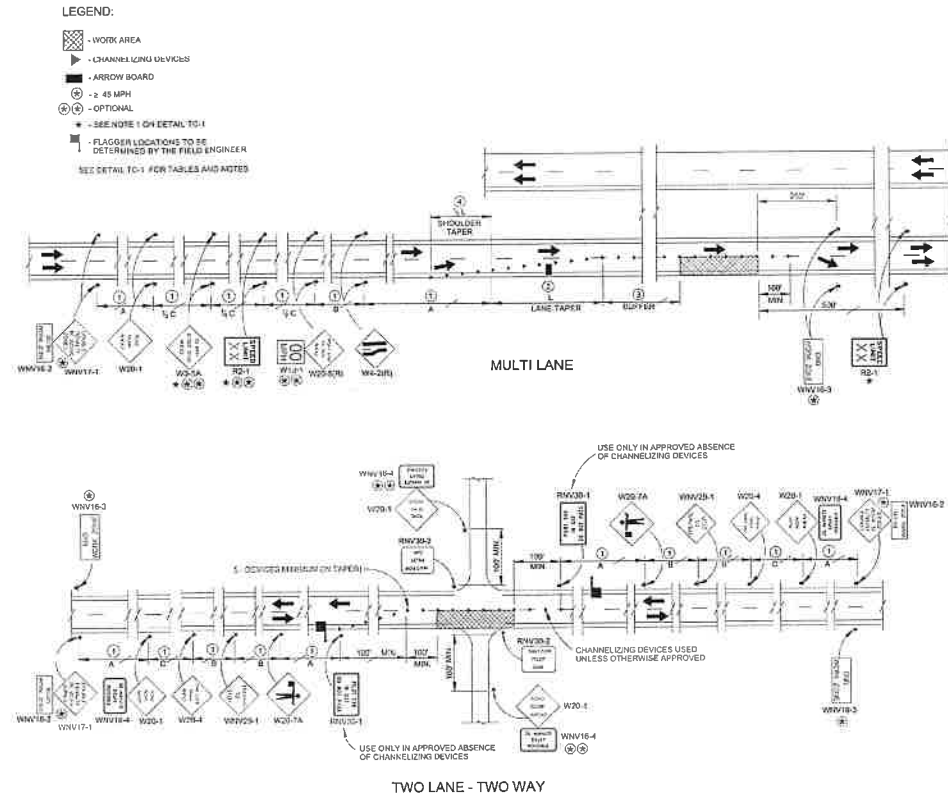

NEVADA DEPARTMENT OF TRANSPORTATION
CHIEF TRAFFIC OPS. ENGR.
SIGNED ORIGINAL ON FILE
APPROVED
7/20/19
TYPICAL TRAFFIC CONTROL FOR ONE LANE CLOSURES
SPEC. # 625
DETAIL NUMBER TC-2

302

1
ADVANCE WARNING SIGN SPACING

SPEED MPH	DISTANCE BETWEEN SIGNS FT.		
	A	B	C
10-20	200	200	200
25-30	300	300	300
35-40	400	400	400
45-50	600	600	600
55-60	800	800	800

3
BUFFER LENGTH

SPEED MPH	LENGTH FT.
20	110
25	135
30	160
35	185
40	210
45	235
50	260
55	285
60	310
65	335
70	360
75	385
80	410

2
TAPER LENGTH AND CHANNELIZING DEVICE SPACING

SPEED MPH	LENGTH FOR MERGING TAPER (L) 16 FT. 11 FT. 10 FT.			TAPER AND CHANNELIZING DEVICE SPACING FT.
	16 FT.	11 FT.	10 FT.	
20	40	40	40	20
25	125	125	125	25
30	150	150	150	30
35	210	210	210	35
40	280	280	280	40
45	430	430	430	45
50	500	500	500	50
55	550	550	550	55
60	600	600	600	60
65	650	650	650	65
70	700	700	700	70
75	750	750	750	75
80	800	800	800	80

* ON RURAL INTERSTATE HIGHWAYS WHERE THE SPEED LIMIT IS 55 MPH OR GREATER, THE CHANNELIZING DEVICE SPACING EXCEPT FOR TAPERING MAY BE INCREASED TO 80 FEET WHEN INCREASED DEVICE SPACING IS USED. 1 DRAINAGE WILL BE PLACED DIAGONALLY AT 90-DEGREE ANGLES TO INDICATE THE LANE IS CLOSED.

4
SHIFTING TAPER = 1/2 L
SHOULDER TAPER = 1/3 L

< 40 MPH	$L = WS^2 / 80$
≥ 45 MPH	$L = WS$

S = SPEED (MPH)
L = TAPER LENGTH (FT.)
W = WIDTH OF LATERAL SHIFT (FT.)

TYPICAL APPLICATIONS:
NDOT STANDARD DETAILS TC-2 THRU TC-22 INCLUDE A VARIETY OF TRAFFIC CONTROL METHODS, BUT DO NOT INCLUDE A LAYOUT FOR EVERY CONCEIVABLE WORK SITUATION. TYPICAL APPLICATIONS SHOULD BE ALTERED WHEN NECESSARY TO FIT THE CONDITIONS OF A PARTICULAR TEMPORARY TRAFFIC CONTROL ZONE. FOR ADDITIONAL INFORMATION REFER TO THE LATEST EDITION OF THE MANUAL ON UNIFORM TRAFFIC CONTROL DEVICES (MUTCD) AND REVEREND.

ADVANCE WARNING ARROW PANEL

TYPE	MINIMUM SIZE INCHES	POSTED SPEED
A	18 x 24	20 MPH OR LESS
B	30 x 30	30 MPH TO 50 MPH
C	36 x 48	55 MPH OR MORE

NEVADA DEPARTMENT OF TRANSPORTATION
CHIEF TRAFFIC OPS. ENGR.
SIGNED ORIGINAL ON FILE
APPROVED
7/20/19
TYPICAL TABLE / NOTES FOR TRAFFIC CONTROL
SHEETS TC-1 THRU TC-20
SPEC. # 625
DETAIL NUMBER TC-1

Rev. Date: Author:



P.O. BOX 16100 - RENO, NV 89511
OFFICE: 775.822.6000 FAX: 775.822.6108

NEVADA


CITY OF YERINGTON

NDOT ENCROACHMENT PERMIT PLANS FOR THE
PIONEER RV PARK ~ FIRE HYDRANT WATER MAIN CONNECTION
DETAIL SHEET

IN THE EVENT OF
CONFLICT BETWEEN ANY
PORTION OF THESE
PLANS AND CURRENT
APPLICABLE NDOT
STANDARDS, NDOT
STANDARDS SHALL
PREVAIL.


ALL CONSTRUCTION WITHIN
NDOT RIGHT-OF-WAY MUST
FOLLOW NDOT'S "2020
STANDARD PLANS FOR
ROAD AND BRIDGE
CONSTRUCTION" AND
NDOT'S "2014 STANDARD
SPECIFICATIONS FOR ROAD
AND BRIDGE
CONSTRUCTION" AND
NDOT'S "2017 ACCESS
MANAGEMENT SYSTEM AND
STANDARDS" AND ALL
APPLICABLE WORKSHEETS.

NOTE:
ALL DETAILS
NOT TO SCALE.

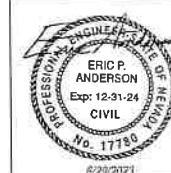



Date: 6.29.2023
Drawn By: EPA
Designed By: EPA
Checked By: EPA

N-5
5 OF 5

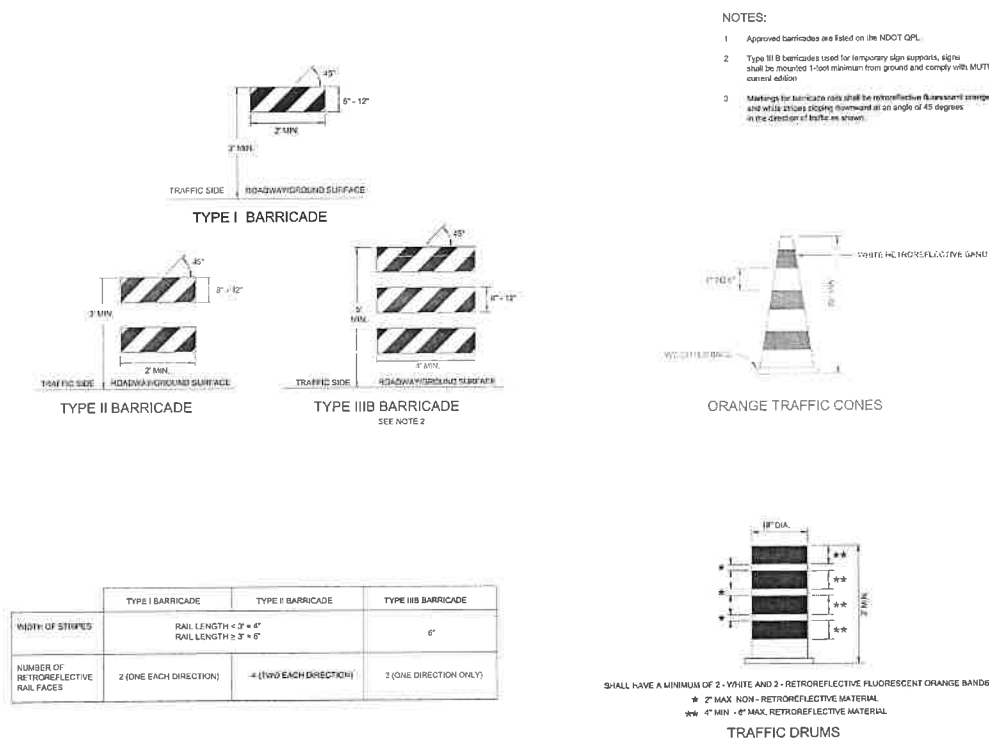

NEVADA DEPARTMENT OF TRANSPORTATION
CHIEF TRAFFIC OPS. ENGR.
SIGNED ORIGINAL ON FILE
APPROVED
8/18/20
REVIEWED
7/20/19
TRAFFIC CONTROL BARRICADES
SPEC. # 625
DETAIL NUMBER TC-21

301

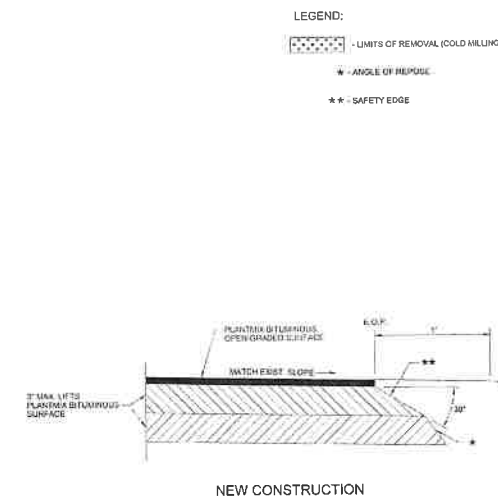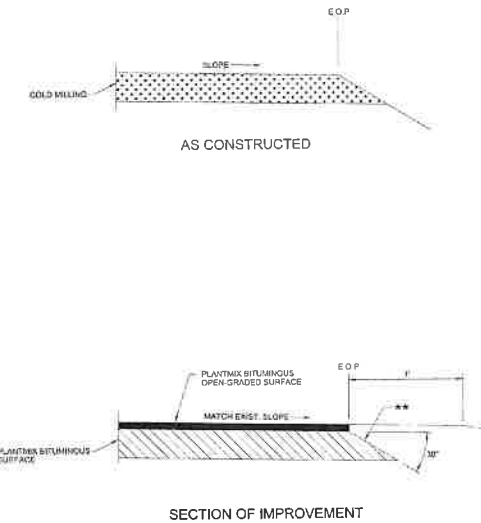

NEVADA DEPARTMENT OF TRANSPORTATION
CHIEF ROAD DESIGN ENGR.
SIGNED ORIGINAL ON FILE
APPROVED
7/20/19
SAFETY EDGE DETAIL
SPEC. # 625
DETAIL NUMBER SE-1

12

RESOLUTION NO. 2026-12

A RESOLUTION OF THE CITY COUNCIL OF THE CITY OF YERINGTON, NEVADA, AMENDING THE CITY OF YERINGTON FEE SCHEDULE FOR VARIOUS MUNICIPAL SERVICES, PERMITS, AND FEES.

WHEREAS, the City Council of the City of Yerington has the authority to establish and amend fees for municipal services, administrative requests, licensing, and permits to ensure reasonable cost recovery for city operations; and

WHEREAS, the City staff has reviewed the current fee schedule and determined that adjustments to certain administrative, licensing, utility, and departmental fees are necessary to reflect current operational costs; and

WHEREAS, the City Council desires to update and amend the City Fee Schedule as set forth herein.

NOW, THEREFORE, BE IT RESOLVED by the City Council of the City of Yerington, Nevada, as follows:

NOW, THEREFORE, BE IT RESOLVED BY THE CITY COUNCIL OF THE CITY OF YERINGTON, NEVADA:

1. **Adoption of Amended Fee Schedule:** The City Fee Schedule for the City of Yerington is hereby amended as detailed below:

- **Administrative & Licensing Fees:**
 - *CD/DVD/USB/Video/Audio Reproduction: \$15.00*
- **Animal Control Fees:**
 - *Surrender of an Adult Dog(previously spayed/neutered): \$50.00*
 - *Surrender of an Adult Dog(not spayed/neutered): ~~\$75.00~~ \$150.00*
 - *Surrender of Litter (up to 6) Under 12 weeks of Age: ~~\$100.00~~ \$150.00*
 - *Impounding of any stray: \$50.00*
 - *Adoption: \$30.00*
- **Building Department Fees:**
 - *Building Permit Reinstatement (after 12 mos.) Fee: \$150.00*
- **Park Fees:**
 - *Park Reservation (per day) Fee: \$50.00*
 - *Park Reservation cleaning deposit: \$150.00*
 - *Ballfield Season Reservation Fee ~~(12-week)~~ Fee: \$500.00*
 - *Ballfield Daily Reservation Fee: \$50.00*
 - *Ballfield Season Cleaning Deposit Fee ~~(12-week)~~: \$500.00*
 - *Ballfield ~~Daily~~ Cleaning Deposit Fee ~~(3 Days or Less)~~: \$150.00*
- **Police Fees:**
 - *Accident/Incident Report Fee: \$12.00*
 - *BodyCam and/or Video/Photo Fee: \$45.00/staff hour (min. 1 hour)*
- **Street Closure Fees:**
 - *Event Street Closure Application Fee: \$50.00*
 - *Event Street Closure Fee(NDOT Right-of-way): \$300.00*
 - *Event Street Closure Fee Interior Streets: \$100.00*
 - *Event Street Closure Hourly Fee(NDOT Right-of-way Only): \$35.00*
 - *Event Street Closure Cleaning Deposit(NDOT Right-of-way): \$300.00*
 - ~~*Police/Traffic Escort Fee: \$75.00*~~

- *Utility Street Closure Application Fee: \$50.00*
- *Utility Street Closure Fee (1st day): \$250.00*
- *Utility Street Closure Fee (additional days): \$50.00*
- *Utility Street Closure Traffic Control Detail Fee: \$50.00/hour (min. 1 hour)*

2. **Severability:** If any section, subsection, sentence, clause, or phrase of this Resolution is for any reason held to be invalid, such decision shall not affect the validity of the remaining portions.
3. **Effective Date:** This Resolution shall take effect immediately upon its passage and adoption on this _____ day of _____, **2026**.

PASSED, ADOPTED, AND APPROVED this ____ day of _____, 2026.

CITY OF YERINGTON, NEVADA

By: _____

John J. Garry, Mayor

ATTEST:

By: _____

Stacy Stevenson, City Clerk

13



CITY OF YERINGTON PROCUREMENT PROCEDURES POLICY

1. PURPOSE & OBJECTIVE

The City of Yerington establishes this policy to govern the procurement of goods, services, and public works. The primary objectives are to ensure fair and open competition, maximize the value of taxpayer dollars, preserve public trust, and maintain compliance with local, state, and federal laws.

2. APPLICABILITY & STATUTORY AUTHORITY

This policy applies to all departments, officers, and employees of the City involved in purchasing or contracting. All procurement activities shall strictly adhere to the Nevada Revised Statutes (NRS), specifically NRS Chapter 332, NRS Chapter 338, and other City of Yerington Policies. In the event of a conflict between this policy and state law, Nevada Revised Statutes shall control.

3. CORE GUIDING PRINCIPLES

1. **Ethical Conduct & Anti-Collusion:** All procurement activities must be free from self-interest, conflicts of interest, or improper influence. In accordance with NRS 332.800 and NRS 332.820, collusive bidding, advance disclosure of confidential evaluation data, and elected official or evaluator financial interests in contracts are strictly prohibited.
2. **Equal Opportunity:** The City provides fair, open, and non-discriminatory access to all qualified vendors and contractors responding to solicitations.
3. **Fiscal Responsibility:** Staff must ensure purchases are backed by adequate, budgeted funds prior to committing public resources.

4. STANDARDS OF CONDUCT

No officer, employee or agent of the City shall participate in the selection, award or administration of contracts on behalf of the City of Yerington if such participation would create a conflict of interest. A conflict of interest may arise when an employee, officer or agent, any member of his or her immediate family, his or her partner, or an organization which employs or is about to employ any party indicated herein; an actual or foreseeable financial or other interest arising from the execution of the contract, or enjoys or receives a tangible personal benefit from the performance of the contract;

City officers, employees, and agents may neither solicit nor accept gratuities, favors, or anything of monetary value from contractors or parties to subcontracts.

Employees, officers or agents that are found to be in violation of the article(s) above may be subject to discipline, up to and including termination of employment or removal from office.

5. PURCHASE ORDERS

A purchase order is a written document that obligates the City to make a purchase. The City of Yerington requires purchase orders for certain purchases to ensure compliance with budget, state procurement statutes, and federal grant agreements and regulations. Prior to signature, the approver of the purchase order is required to review the purchase order request to ensure that the item has been budgeted and is within budget, is in accordance with local government purchasing requirements in NRS 332 and 338, and is in accordance with applicable federal grant agreements and regulations.

Purchases under \$10,000.00

City Purchase Orders are not required for purchases under \$10,000; however, a purchase order may be completed if elected by staff, or if required by a vendor.

Purchases for \$10,000 or more

City Purchase Orders are required for all purchases of \$10,000 or more. A purchase order must be issued prior to ordering the items or services being purchased. These purchase orders must be approved by City Manager (or his/her designee in his/her absence).

Contracts or task orders formally approved by the City Council do not require purchase orders, but may have one issued if requested.

6. CONTRACTS

The City of Yerington may utilize contracts and/or task orders for purchases of services and public works projects.

Prior to signature, contracts will be reviewed and approved by the City Attorney, City Manager and City Clerk to ensure legal and risk management provisions are adequate.

Contracts and task orders at or over \$15,000 annually will go to the City Council for approval or signature, while contracts and task orders under \$15,000 may go to the City Council or may be signed by the City Manager or designee.

Notice: A short form and long form contract to protect the interest of the City of Yerington is under review for future consideration and adoption to this section.

7. PROCUREMENT THRESHOLDS & METHODS

Pursuant to NRS Chapter 332, purchasing methods are governed by estimated annual contract values:

Estimated Threshold	Required Procurement Method	Authority / Requirement
Up to \$49,999 annually	Micro/Informal Purchases	City Manager approval; competitive quotes encouraged. These purchases require departments to perform due diligence to purchase for the best price. Documentation of due diligence is not required.
\$50,000 to \$100,000 annually	Informal Solicitation NRS 332.063	These purchases require quotes from two or more vendors. The department should choose the lowest responsive and responsible vendor. The department should document the quotes received and selection of the most responsive quote and attach them to the voucher when being paid.
Over \$100,000 annually	Formal Competitive Bidding NRS 332.065	These purchases require formal advertising and contracts are awarded by the City Council to the lowest responsive and responsible bidder. The City Council may also reject all bids received. The Clerk's Office is normally the department that publishes the advertisement and conducts the bid opening.

The City of Yerington may make purchases by using pricing from other competitively bid governmental contracts, such as Nevada State Purchasing, GSA, NASPRO, etc. City of Yerington may also piggyback off of pricing used in a contract for another government, so long as these types of purchases meet the state requirements for either informal or formal bidding.

8. PUBLIC WORKS

The City of Yerington may elect to perform its own work on a public works project under \$100,000 subject to the requirements of NRS 338.1386.

Public works include any project for new construction, repair or reconstruction of a project financed in whole or in part from public money for: public buildings, jails and prisons, public roads, public highways, public streets and alley, public utilities, publicly owned water mains and sewers, public parks and playgrounds, public convention facilities, and all other publicly owned works and property.

Requirements for awarding a public works contract

1. **\$25,000 or less** - NRS 338.13862
The City may award a contract after soliciting a bid from at least one licensed contractor.
2. **\$25,000 to \$100,000** - NRS 338.13862
The City may award a contract to the lowest responsive and responsible bidder after soliciting a bid from at least three properly licensed contractors. Preferences of 5% will be given for local businesses owned and operated by veterans with service-connected disabilities NRS 338.13844
3. **\$100,000 and above** - NRS 338.1385
The City must formally advertise and bid a project between \$100,000, with the City Council formally awarding the contract to the lowest responsive and responsible bidder or the best bid (best bid defined under NRS 338.1389 for contracts over \$250,000).
4. **Construction manager at risk** - NRS 338.1685 to 338.16995
The City may utilize the construction manager at risk method by following the requirements in NRS 338.1685 to 338.16995.
5. **Design-Build** - NRS 338.1711 to 338.173
The City may utilize the design-build construction method by following the requirements in NRS 338.1711 to 338.173.
6. **Prevailing wage**
In accordance with NRS 338.080, state prevailing wage is applicable to public works projects in excess of the exemption, which is currently \$250,000.
7. **Alignment of Nevada Revised Statutes**
The dollar amounts set forth herein shall be deemed to adapt to dollar amounts set forth in the referred section of the Nevada Revised Statutes as they are amended from time to time.

9. SPECIAL PROVISIONS & EXCEPTIONS

- **Sole Source & Statutory Exceptions (NRS 332.115):** Solicitations may be waived for qualified sole-source items, specialized professional services, or hardware/software not adapted to competitive processes.
- **Emergency Procurements (NRS 332.112):** Emergency purchases resulting from natural disasters or sudden public health/safety threats may proceed under accelerated authorization procedures.
- **Federal Methods of Procurement:** The City of Yerington will use Federal Methods of Procurement when making purchases with federal funds, such as federally awarded grants. Should there ever be a conflict between local procurement methods established above and Federal Methods of Procurements, the Federal Methods of Procurements will be followed.

10. POLICY ADMINISTRATION & ENFORCEMENT

The City Manager and City Clerk are charged with establishing operational procedures to enforce this policy. Failure to follow established procurement guidelines may result in administrative disciplinary action up to and including termination, alongside potential civil or criminal penalties under Nevada law.

14



CITY OF YERINGTON COMPENSATION & CLASSIFICATION POLICY

Table of Contents

Policy Statement.....	2
Administration of Plan.....	2
Salary Plan and Placement.....	2
Merit Increases & Advancement.....	3
Compliance with CBA.....	3
Compensation Schedule.....	4

Policy Statement

The purpose of this policy is to establish an equitable, transparent, and competitive Position Classification and Salary Plan for all non-represented and appointed employees of the City of Yerington. It is the policy of the City to maintain position descriptions that accurately reflect current job duties and to set compensation levels that ensure internal equity and external competitiveness within the relevant labor market, subject to municipal budget limitations and standard public fiscal controls.

Nothing in this policy is to supersede policies prescribed in the City of Yerington Personnel Policies. Should any discrepancy exist, the established Personnel Policies will prevail.

Administration of Classification

Position Classification: Every position within the City shall be classified based on duties, responsibilities, minimum qualifications, and complexity. Positions with similar levels of difficulty and responsibility shall be assigned to the same classification and pay range.

1. **Job Descriptions:** The City Clerk (or designated representative) shall maintain official, written job descriptions for each classification.
2. **Reclassification Requests:** Reclassification of an existing position may occur if permanent and substantial changes in duties or responsibilities alter the nature of the work. Reclassifications require review by the City Manager and final approval by the City Council

Salary Plan Structure & Placement

The City Council shall maintain and periodically update an official Salary Schedule establishing minimum and maximum pay range steps for each classification. It is recommended that this be reviewed and established and approved during the annual budget sessions.

Approval of budgeted funds and salary classifications shall satisfy requirements set for in Yerington City Ordinance Title 1, Chapter 6, Section 1(a) as it pertains to appointed officers.

1. New Hires: New employees shall normally be hired at Step 1 of the designated pay range. Hiring above Step 1 requires written justification based on exceptional qualifications or market scarcity, subject to approval by the City Manager within budgeted funds.
2. Promotions: An employee promoted to a higher classification shall receive a salary increase placing them at the step in the new salary range that represents a salary increase over their pre-promotion rate.

Merit Increases and Step Advancement

For a full description of Merit Increases and Advancement policy refer to the City of Yerington Personnel Policies.

Approved step increases will take effect at the beginning of the pay period in which the employee's anniversary date occurs.


Compliance with Collective Bargaining and Enforcement.

For positions subject to a collective bargaining agreement (CBA), the provisions of the ratified CBA shall prevail over conflicting provisions of this policy.

Should any policy or guideline established in this policy be in conflict with Nevada Revised Statutes, provision of the Nevada Revised Statutes will prevail.

The City Manager is charged with establishing operational procedures to enforce this policy. Failure to follow established policies and guidelines may result in administrative disciplinary action up to and including termination, alongside potential criminal penalties under Nevada Law.

CITY OF YERINGTON ORGANIZATIONAL CHART

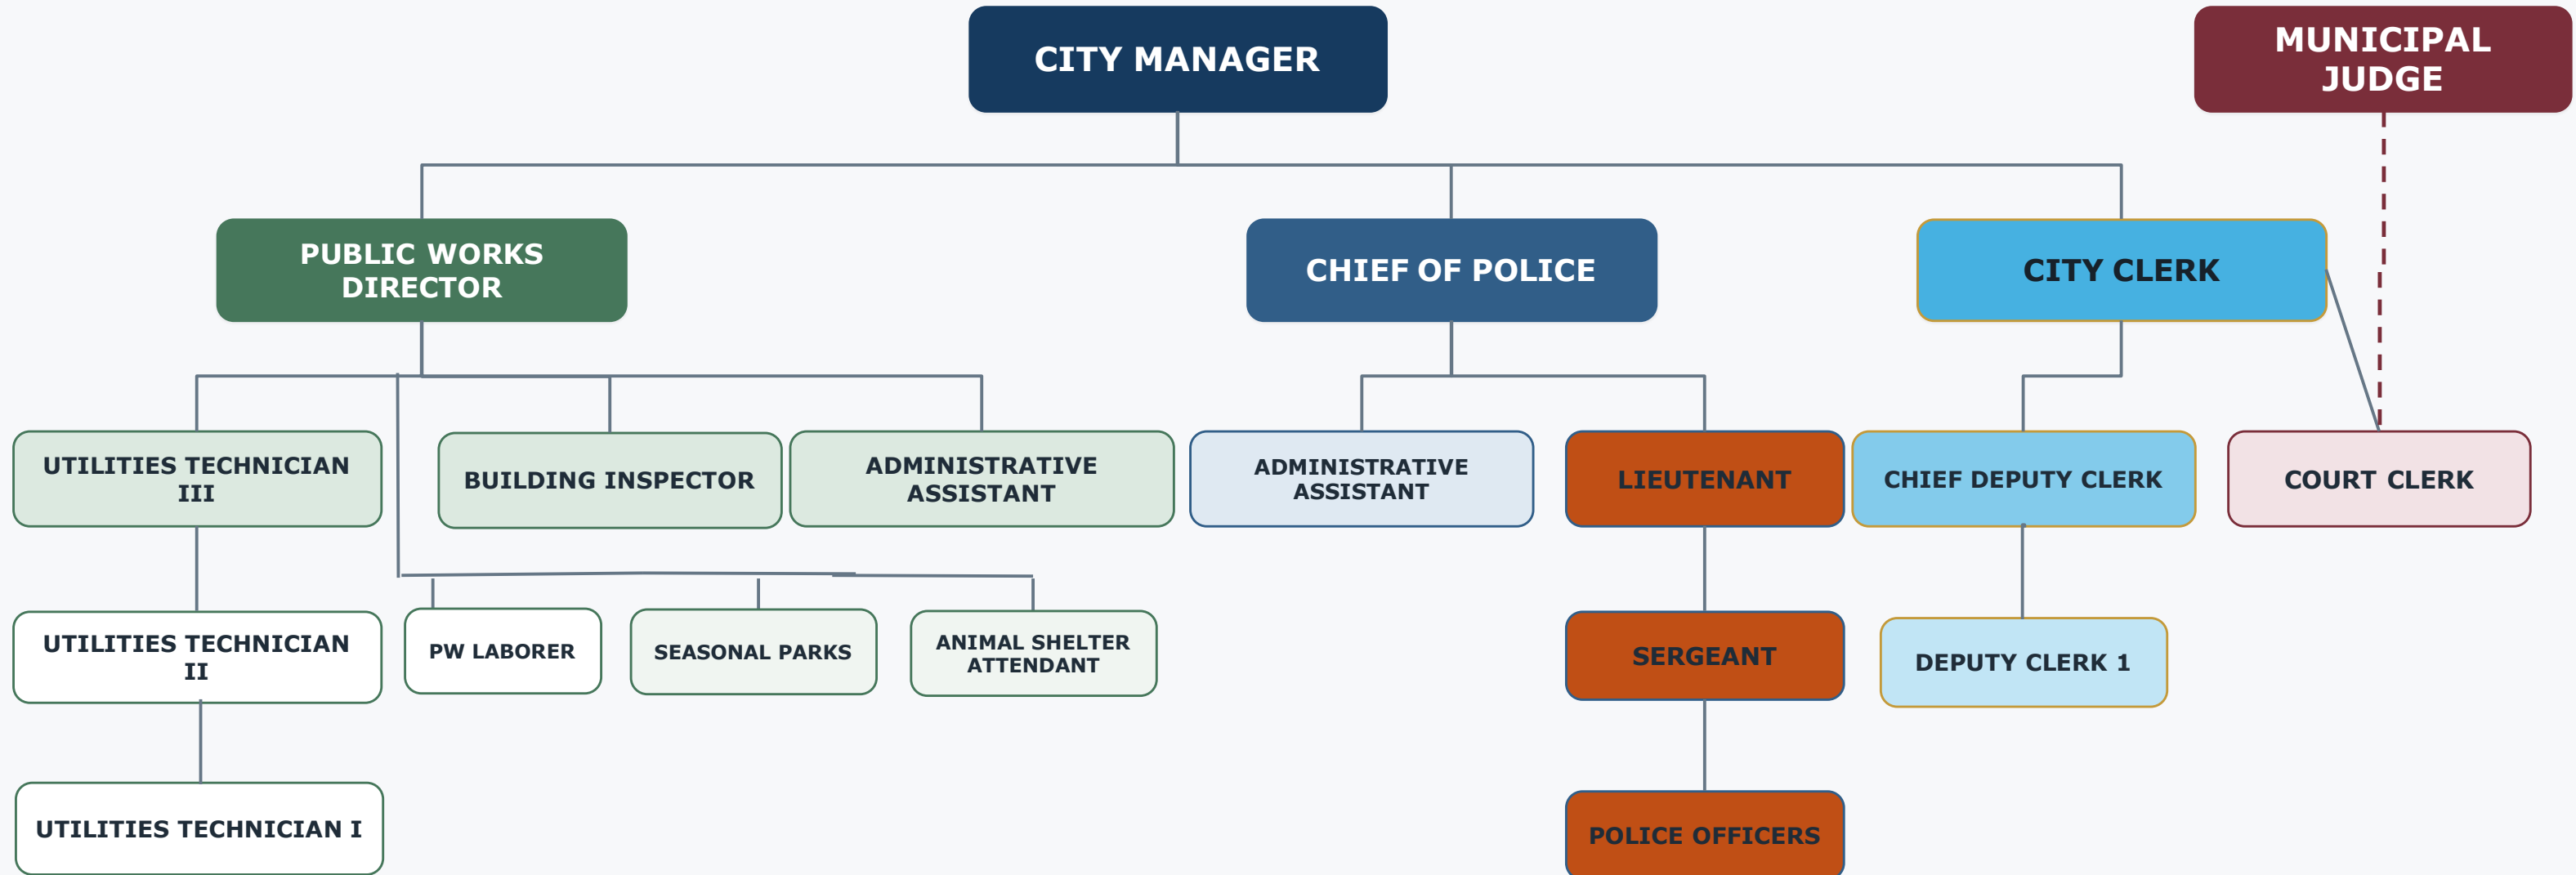

Solid lines indicate direct reporting relationships. The Court Clerk reports to both the Municipal Judge and the City Clerk.

CITY OF YERINGTON

JOB CLASSIFICATION AND COMPENSATION SCHEDULE

Effective Date: _____

Adopted by Resolution No.: _____

Last Revised: _____

Exhibit A Job Classification List

The following classifications and authorized-position counts reflect the City organizational chart. Grades and FLSA designations are proposed for Council review and should be confirmed through a formal classification analysis.

Department	Job Title	Authorized Positions	FLSA Status	Classification	Minimum Salary	Maximum Salary
Administration	City Manager	1	Exempt*	18	\$_____	\$_____
Administration	City Clerk	1	Exempt*	12	\$_____	\$_____
Administration	Chief Deputy Clerk	1	Non-Exempt	9	\$_____	\$_____
Administration	Deputy Clerk	2	Non-Exempt	5	\$_____	\$_____
Municipal Court	Municipal Judge	0	Not Applicable*	CONTRACT	CONTRACT	CONTRACT
Municipal Court	Court Clerk	1	Non-Exempt	8	\$_____	\$_____
Police	Chief of Police	1	Exempt*	17	\$_____	\$_____
Police	Lieutenant	0	Non-Exempt	SEE CBA	SEE CBA	SEE CBA
Police	Sergeant	1	Non-Exempt	SEE CBA	SEE CBA	SEE CBA
Police	Police Officer	7	Non-Exempt	SEE CBA	SEE CBA	SEE CBA
Police	Administrative Assistant	1	Non-Exempt	7	\$_____	\$_____
Public Works	Public Works Director	1	Exempt*	15	\$_____	\$_____
Public Works	Utilities Technician III	1	Non-Exempt	10	\$_____	\$_____
Public Works	Building Inspector	0	Not Applicable*	10	CONTRACT	CONTRACT
Public Works	Administrative Assistant	1	Non-Exempt	6	\$_____	\$_____
Public Works	Utilities Technician II	1	Non-Exempt	9	\$_____	\$_____
Public Works	Utilities Technician	3	Non-Exempt	5	\$_____	\$_____
Public Works	Seasonal Parks	2	Non-Exempt	2	\$_____	\$_____
Public Works	Animal Shelter Attendant	1	Non-Exempt	2	\$_____	\$_____

Exhibit B Compensation Schedule by Grade

Each classified position is assigned to a grade. The ten steps establish progression within that grade. Enter hourly rates for non-exempt positions and annual salaries for exempt positions, or adopt separate hourly and annual schedules.

Grade	Step 1	Step 2	Step 3	Step 4	Step 5	Step 6	Step 7	Step 8	Step 9	Step 10
1	\$	\$	\$	\$	\$	\$	\$	\$	\$	\$
2	\$ _____	\$ _____	\$ _____	\$ _____	\$ _____	\$ _____	\$ _____	\$ _____	\$ _____	\$ _____
3	\$ _____	\$ _____	\$ _____	\$ _____	\$ _____	\$ _____	\$ _____	\$ _____	\$ _____	\$ _____
Schedule Administration Notes

1. Initial placement within a range should reflect qualifications, experience, internal equity, budget availability, and approval by the appropriate appointing authority.
2. Step advancement is not automatic. Any increase remains subject to satisfactory performance, required service, available funding, and City personnel policies.
3. No employee may receive compensation above the maximum of the assigned range unless the City Council specifically authorizes it.
4. Authorized-position counts reflect the organizational chart and do not independently create budget authority or require every position to be filled.